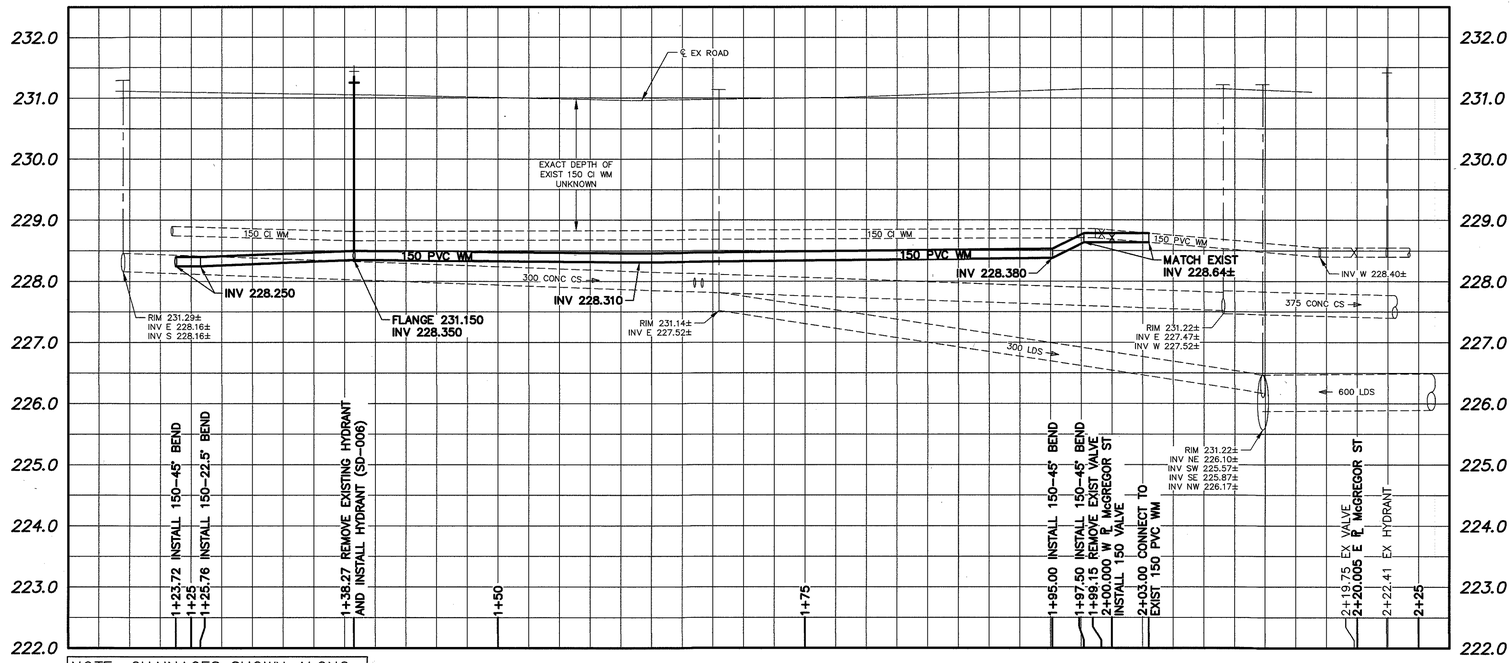

NOTE: CHAINAGES SHOWN ALONG S ℄ OF ROYAL CRESCENT (N LEG)

WATER SERVICE INFORMATION

ADDRESS	SIZE (mm) MATERIAL (STREET)	SIZE (mm) MATERIAL (PROP)	SHORT & LONG MEASUREMENT	CORP. LOCATION	REMARKS
25 ROYAL CR RESIDENTIAL	UNKNOWN UNKNOWN	UNKNOWN UNKNOWN	4.02 WEL OF HOUSE 79.55 WWL OF MCGREGOR	UNKNOWN	RECONNECT SERVICE
26 ROYAL CR RESIDENTIAL	20 CU	UNKNOWN UNKNOWN	0.13 WEL OF HOUSE 72.24 WWL OF MCGREGOR	2.13 W OF S/C	RECONNECT SERVICE
27 ROYAL CR RESIDENTIAL	20 CU	UNKNOWN UNKNOWN	3.66 EWL OF HOUSE 63.40 WWL OF MCGREGOR	OPP S/C	RECONNECT SERVICE
28 ROYAL CR RESIDENTIAL	20 CU	UNKNOWN UNKNOWN	2.01 WEL OF HOUSE 64.92 WWL OF MCGREGOR	0.46 W OF S/C	RECONNECT SERVICE
29 ROYAL CR RESIDENTIAL	20 CU	UNKNOWN UNKNOWN	0.76 WWL OF HOUSE 54.25 WWL OF MCGREGOR	OPP S/C	RECONNECT SERVICE
30 ROYAL CR RESIDENTIAL	20 CU	UNKNOWN UNKNOWN	1.98 WEL OF HOUSE 49.68 WWL OF MCGREGOR	0.30 W OF S/C	RECONNECT SERVICE
31 ROYAL CR RESIDENTIAL	20 CU	UNKNOWN UNKNOWN	0.91 EWL OF HOUSE 38.40 WWL OF MCGREGOR	OPP S/C	RECONNECT SERVICE
32 ROYAL CR RESIDENTIAL	20 CU	UNKNOWN UNKNOWN	2.53 WEL OF HOUSE 35.05 WWL OF MCGREGOR	0.30 W OF S/C	RECONNECT SERVICE
34 ROYAL CR RESIDENTIAL	20 CU	UNKNOWN UNKNOWN	5.64 WEL OF HOUSE 23.16 WWL OF MCGREGOR	1.68 E OF S/C	RECONNECT SERVICE
35 ROYAL CR RESIDENTIAL	20 CU	UNKNOWN UNKNOWN	2.80 WEBL ø35 4.20 WELL ø35	0.10 W CURB STOP	RECONNECT SERVICE
36 ROYAL CR RESIDENTIAL	20 CU	UNKNOWN UNKNOWN	2.19 EWL OF HOUSE 8.53 WWL OF MCGREGOR	1.22 E OF S/C	RECONNECT SERVICE

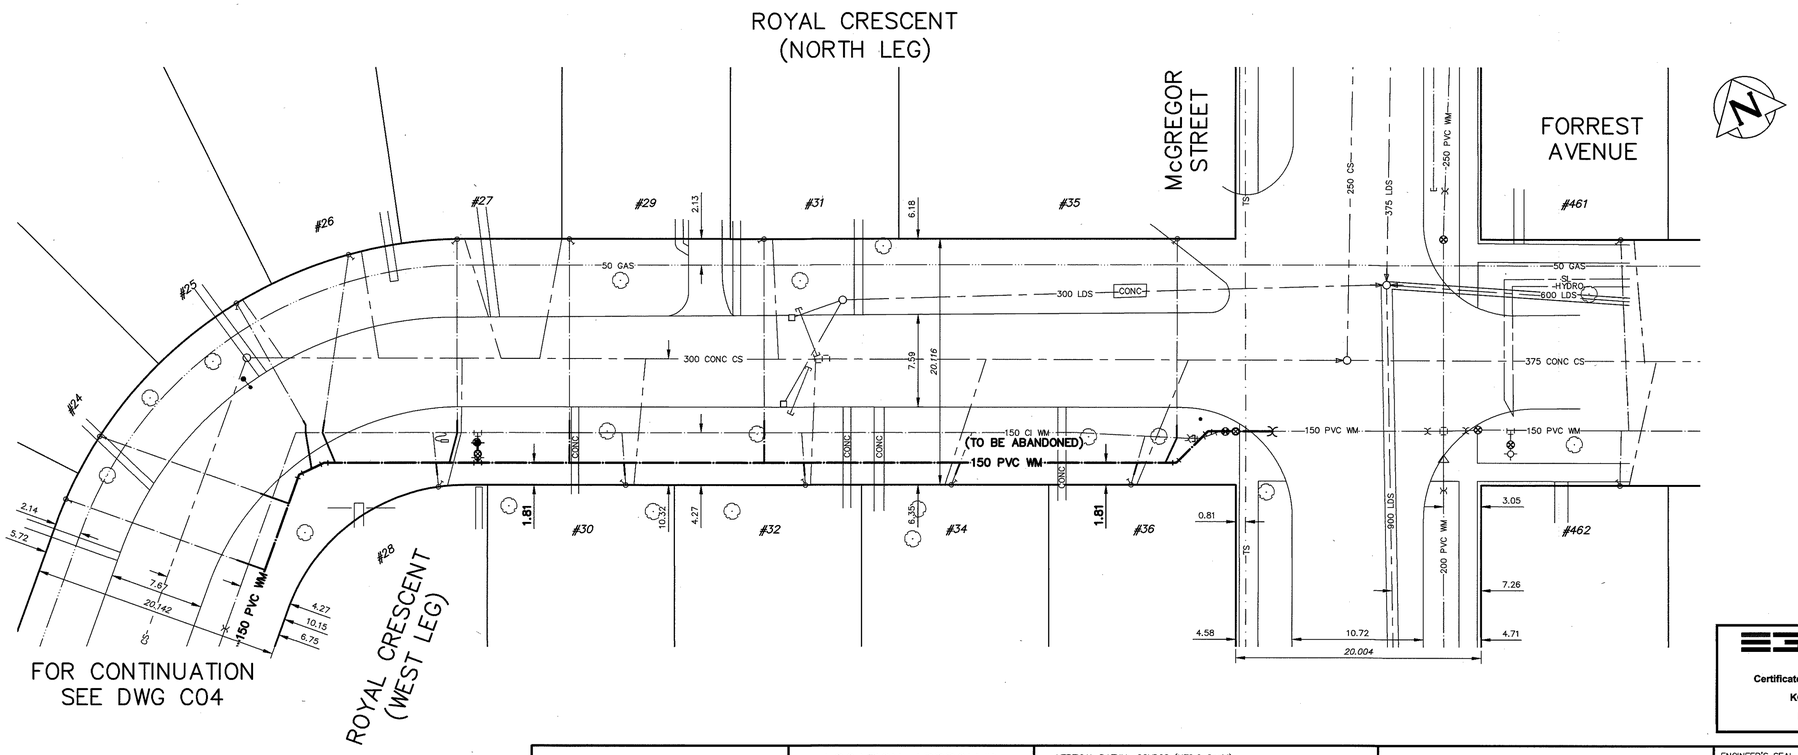

ENGINEERS GEOSCIENTISTS MANITOBA
Certificate of Authorization
KGS Group
No. 245

METRIC
WHOLE NUMBERS INDICATE MILLIMETRES
DECIMALIZED NUMBERS INDICATE METRES

FOR INDEX PAGE SEE D-17449

0.0 5.0 10.0 15.0 20.0 25.0
SCALE 1:250 (A1)

WARNING

IF POWER EQUIPMENT OR EXPLOSIVES ARE TO BE USED FOR EXCAVATION ON THIS PROJECT THE CONTRACTOR MUST:

1) NOTIFY THE GAS COMPANY OF THE PROPOSED LOCATION OF EXCAVATION.

2) TAKE PRECAUTION TO AVOID DAMAGE TO GAS COMPANY INSTALLATIONS.

SEE PROVINCIAL REGULATION 210/72 FOR DETAILS

LOCATION APPROVED
UNDERGROUND STRUCTURES

SUPV. U/G STRUCTURES COMMITTEE — DATE

NOTE:

LOCATION OF UNDERGROUND STRUCTURES AS SHOWN ARE BASED ON THE BEST INFORMATION AVAILABLE BUT NO GUARANTEE IS GIVEN THAT ALL EXISTING UTILITIES ARE SHOWN OR THAT THE GIVEN LOCATIONS ARE EXACT. CONFIRMATION OF EXISTENCE AND EXACT LOCATION OF ALL SERVICES MUST BE OBTAINED FROM THE INDIVIDUAL UTILITIES BEFORE PROCEEDING WITH CONSTRUCTION.

VERTICAL DATUM: CGVD28 (HT2.0 Geoid)

HORIZONTAL DATUM: NAD83 (June 1990), Zone 14

NO.	REVISIONS	DATE (YYYY/MM/DD)	BY
0	ISSUED FOR TENDER	2026/04/17	TLE

KGS GROUP

DESIGNED BY	JOM	CHECKED BY	SLF
DRAWN BY	GEL	APPROVED BY	TLE
SCALE: HORIZONTAL	1:250	RELEASED FOR CONSTRUCTION	
VERTICAL	1:50		
DATE		DATE	

PLOT DATE:

ENGINEER'S SEAL: PROVINCE OF MANITOBA — T.L. ELDRIDGE — Member 47204 — REGISTERED PROFESSIONAL ENGINEER

CONSULTANT DRAWING NUMBER: C03

BID OPP: 242-2026
CONTRACT NUMBER: 7

Winnipeg

THE CITY OF WINNIPEG
WATER AND WASTE DEPARTMENT
ENGINEERING SERVICES DIVISION

2026 WATER MAIN RENEWALS
CONTRACT 7

ROYAL CRESCENT (NORTH LEG)
ROYAL CRESCENT (WEST LEG) TO McGREGOR STREET

SHEET 3 OF 17

CITY DRAWING NUMBER: D-17450

FILE PATH: \\kgs-file\r-data\Projects\2026\26-0107-001\Dwg\Mun\
FILE NAME: 26-0107-001_Plan&Profiles.dwg