


**PLAN**
Scale 1:500

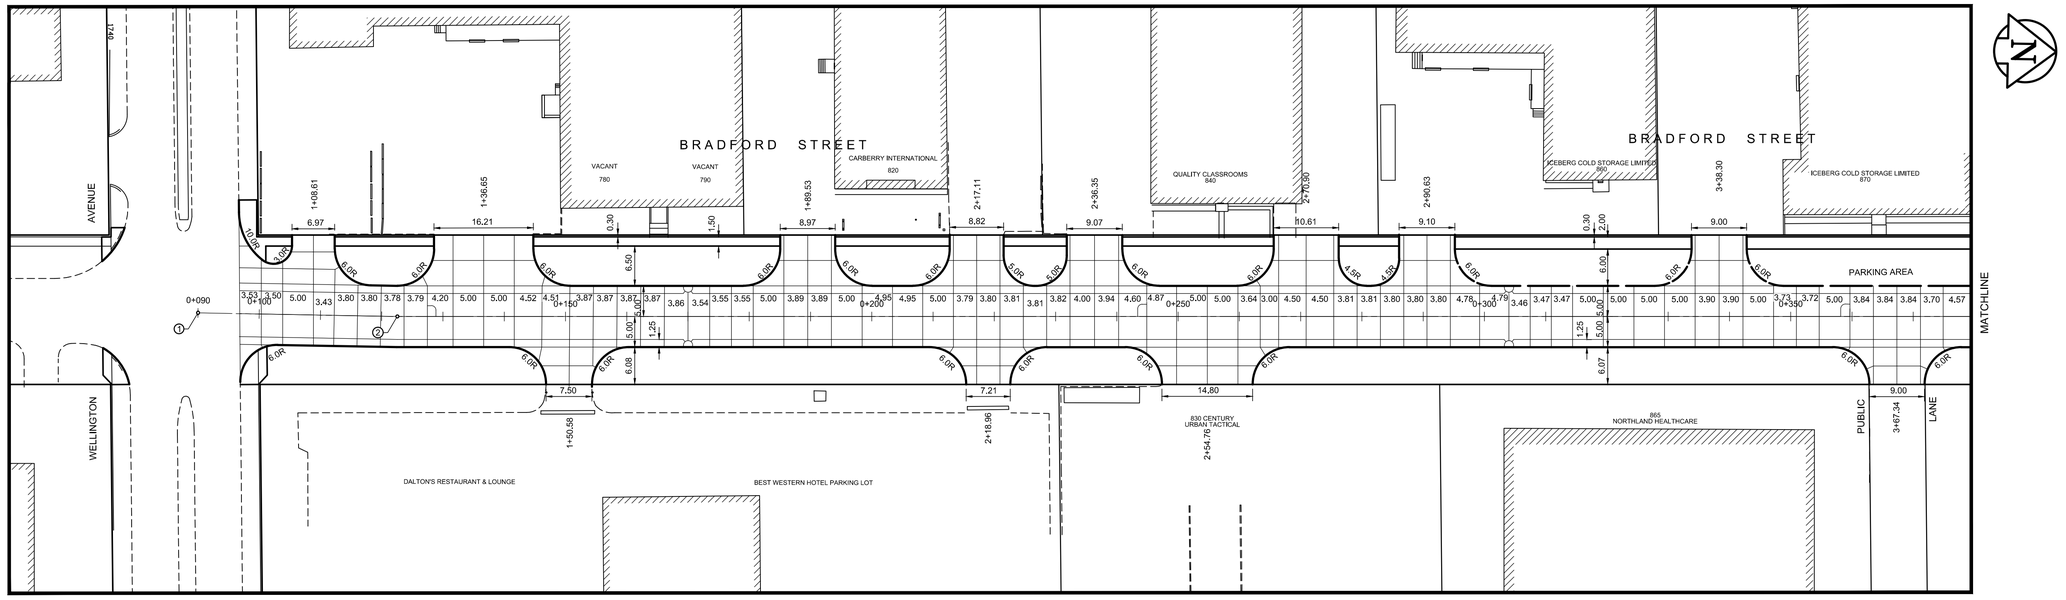


**PLAN**
Scale 1:500

| BASELINE TABLE | | | |
|---|---|---|---|
| POINT I.D. | DESCRIPTION | NORTHING | EASTING |
| 1 | PT | 5529214.465 | 628931.239 |
| 2 | PT | 5529246.962 | 628932.921 |
| 3 | PT | 5529714.156 | 628948.685 |

METRIC
WHOLE NUMBERS INDICATE MILLIMETRES
DECIMALIZED NUMBERS INDICATE METRES

ENGINEERS GEOSCIENTISTS MANITOBA
Certificate of Authorization
AECOM Canada Ltd.
No. 4671 Date: 03/12/2026

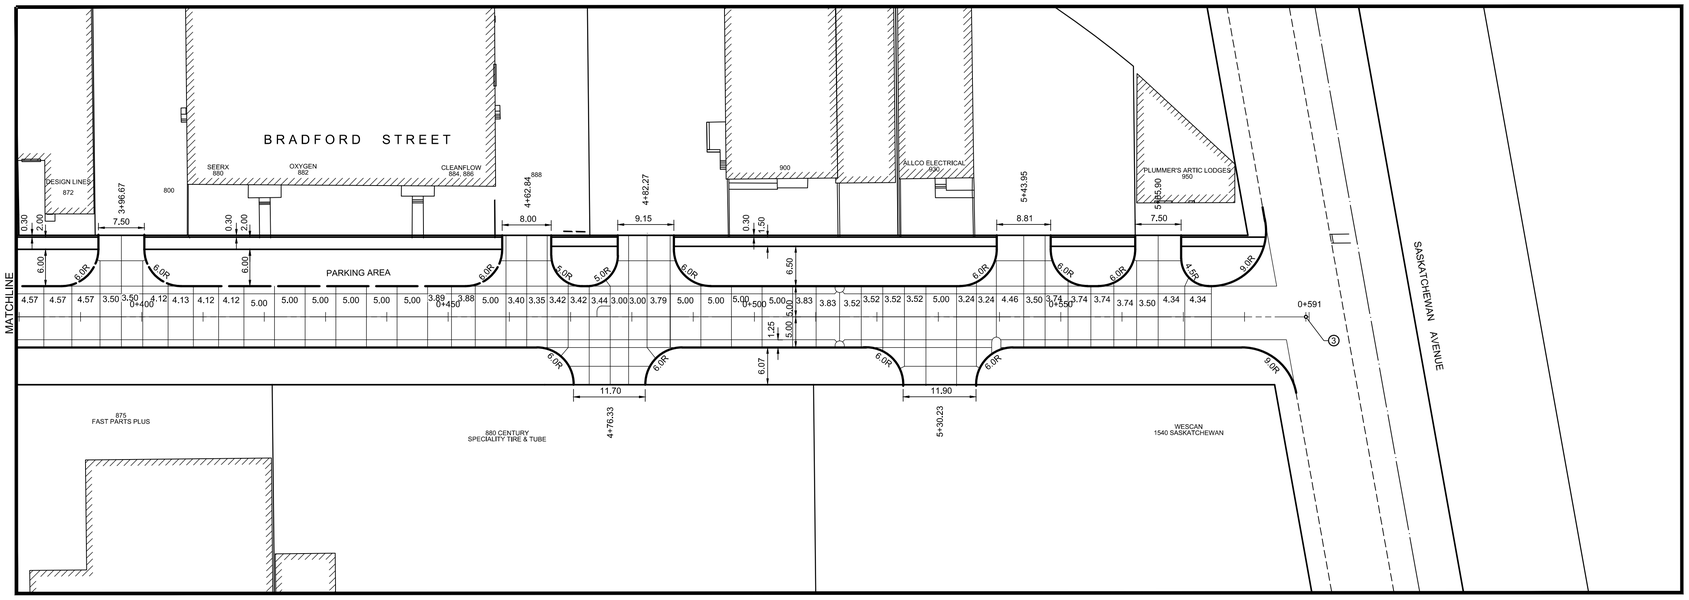B.M. ELEV. 12 - S.E. Cor. King Edward St. & Saskatchewan Ave., Tblt. in N. Conc. foundation No. 945 King Edawrd St., 1m E. & 0.7m below brick of N.W. Cor. of Bldg. ELEV = 234.972

| NO. | REVISIONS | DATE | BY |
|---|---|---|---|
| 0 | ISSUED FOR TENDER | 03/12/2026 | BC |
| B | RE-ISSUED FOR REVIEW | 03/02/2026 | BC |
| A | ISSUED FOR REVIEW | 01/12/2026 | BC |

AECOM

| | | | |
|---|---|---|---|
| DESIGNED BY | BC | CHECKED BY | RC |
| DRAWN BY | PAAP | APPROVED BY | |
| HOR. SCALE: 1:500 VERTICAL: | | RELEASED FOR CONSTRUCTION BY: | |
| DATE | 2026/01/12 | DATE | |

ENGINEER'S SEAL
PROVINCE OF MANITOBA
R. T. CUNNINGHAM
Member
24711
2026-03-12
REGISTERED PROFESSIONAL ENGINEER

CONSULTANT DRAWING NO.
CT-05

Winnipeg
THE CITY OF WINNIPEG
PUBLIC WORKS DEPARTMENT
ENGINEERING DIVISION

2026 LOCAL STREET
RENEWAL PROGRAM

CITY DRAWING NUMBER

SHEET 05 OF 36

BRADFORD STREET
GEOMETRIC PLAN