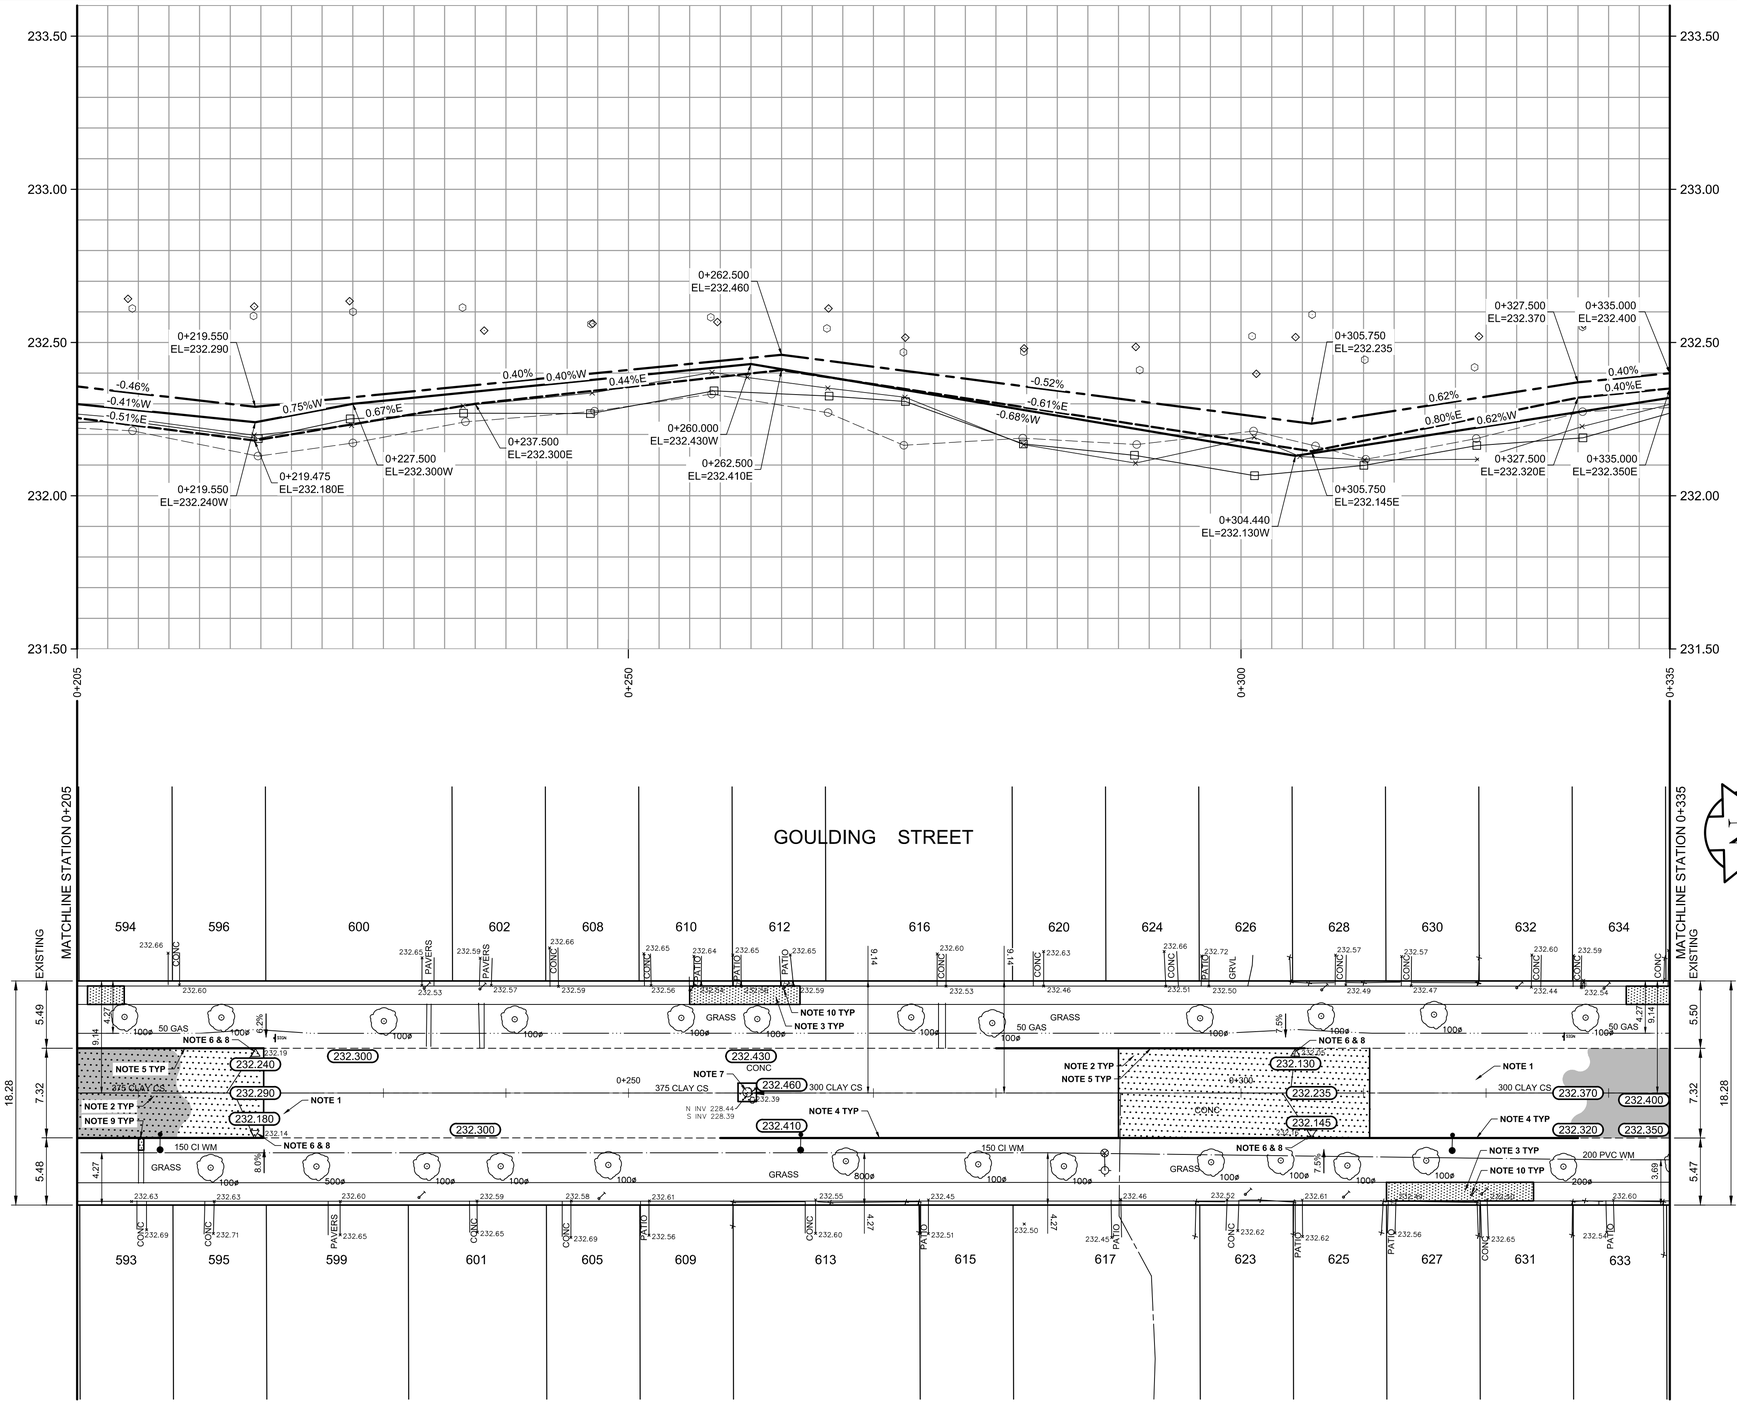

REFERENCE NOTES:

A. PAVEMENT DIMENSIONS ARE TO BACK OF CURB
B. BASELINE IS CENTRE LINE ROADWAY
C. PROPERTY LINES OBTAINED FROM CITY OF WINNIPEG L.B.I.S., AND NO SCALE FACTOR WAS APPLIED
D. REFER TO AECOM FIELD BOOK NO. 5214

CONSTRUCTION NOTES:

1. PLANE EXISTING ASPHALT PAVEMENT AND PLACE NEW 50mm TYPE 1A ASPHALT PAVEMENT
2. REMOVE EXISTING PAVEMENT AND CONSTRUCT NEW 150mm REINFORCED CONCRETE PAVEMENT c/w NEW 50mm TYPE 1A ASPHALT OVERLAY
3. RENEW EXISTING 100mm CONCRETE SIDEWALK
4. RENEW EXISTING CONCRETE BARRIER CURB (100mm HT. DOWELED)
5. CONSTRUCT NEW CONCRETE BARRIER CURB (100mm HT. SEPARATE)
6. ADJUST EXISTING MANHOLE/ CATCH BASIN TO GRADE
7. INSTALL NEW CAST IRON RISER RING
8. REMOVE EXISTING FRAME AND COVER AND PLACE NEW BARRIER CURB AND GUTTER INLET FRAME AND COVER (AP-008 / AP-009)
9. ADJUST EXISTING PATIO BLOCKS TO GRADE
10. ADJUST ALL WATER SERVICE SHUT OFF VALVES (CURB STOP) TO GRADE

ENGINEERS GEOSCIENTISTS MANITOBA
Certificate of Authorization
AECOM Canada ULC.
No. 4671 Date: 03/12/2026

METRIC
WHOLE NUMBERS INDICATE MILLIMETRES
DECIMALIZED NUMBERS INDICATE METRES

150 mm W.M.	WATERMAIN	150 mm W.M.		HYDRO			℄ PROFILE	
◇	HYDRANT	✦		M.T.S.			N/W GUTTER	
⊗	VALVE	⊗		CONCRETE			S/E GUTTER	
300mm L.D.S.	LAND DRAINAGE SEWER	300mm L.D.S.		ASPHALT		◇	N/W PROPERTY LINE	
250mm W.W.S.	WASTEWATER SEWER	250mm W.W.S.		PROPERTY LINE		⬡	S/E PROPERTY LINE	
○	MANHOLE	●		SURVEY BAR				
□	CATCH BASIN	■	235.750	ELEVATION	35.750			
▽	CATCH PIT	▼	500ø	TREE				
↕	TRAFFIC SIGNAL POLE			SIDEWALK RAMP				
↕	STREET LIGHT			CONCRETE SIDEWALK				
	GAS			FENCE				
EXISTING	LEGEND - PLAN	PROPOSED	EXISTING	LEGEND - PLAN	PROPOSED	EXISTING	LEGEND - PROFILE	PROPOSED

LOCATION APPROVED
UNDERGROUND STRUCTURES

SUPV, U/G STRUCTURES COMMITTEE — DATE

NOTE:
LOCATION OF UNDERGROUND STRUCTURES AS SHOWN ARE BASED ON THE BEST INFORMATION AVAILABLE, BUT NO GUARANTEE IS GIVEN THAT ALL EXISTING UTILITIES ARE SHOWN OR THAT THE GIVEN LOCATIONS ARE EXACT. CONFIRMATION OF EXISTENCE AND EXACT LOCATION OF ALL SERVICES MUST BE OBTAINED FROM THE INDIVIDUAL UTILITIES BEFORE PROCEEDING WITH CONSTRUCTION.

B.M. ELEV. 38 - S.W. Cor. Wall St. & Wollever Ave., Tblt. in E. Conc. foundation no. 660 Wall St., 12.5 m S. & 0.4m below brick of N.E. Cor. of Bldg.

ELEVATION: 232.957

NO.	REVISIONS	DATE	BY
0	ISSUED FOR TENDER	03/12/2026	BC
A	ISSUED FOR REVIEW	03/02/2026	BC

AECOM

DESIGNED BY	BC	CHECKED BY	RC
DRAWN BY	RAM	APPROVED BY	RC
HOR. SCALE:	1:250	RELEASED FOR CONSTRUCTION BY:	
VERTICAL:	1:10		
DATE	24/10/2025	DATE	

ENGINEER'S SEAL
PROVINCE OF MANITOBA
R. T. CUNNINGHAM
Member
24711
2026-03-12
REGISTERED PROFESSIONAL ENGINEER

CONSULTANT DRAWING NO.
CT-12

Winnipeg

THE CITY OF WINNIPEG
PUBLIC WORKS DEPARTMENT
ENGINEERING DIVISION

2026 LOCAL STREET RENEWAL PROGRAM
GOULDING STREET

CITY DRAWING NUMBER

SHEET 12 OF 36

PAVEMENT REHABILITATION
STATION 0+205 TO STATION 0+335
PLAN/PROFILE