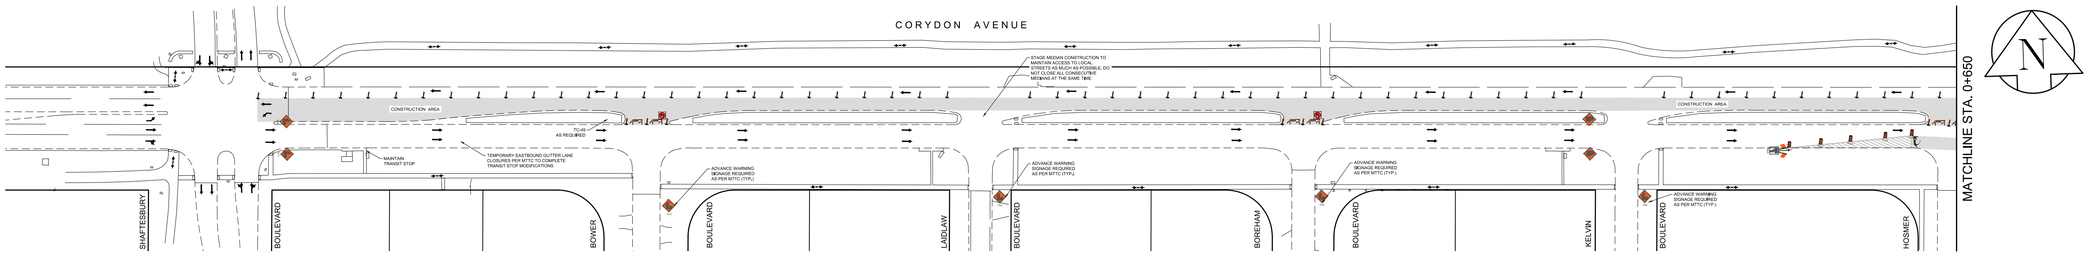


## PLAN - STAGE 2

Scale 1:1000

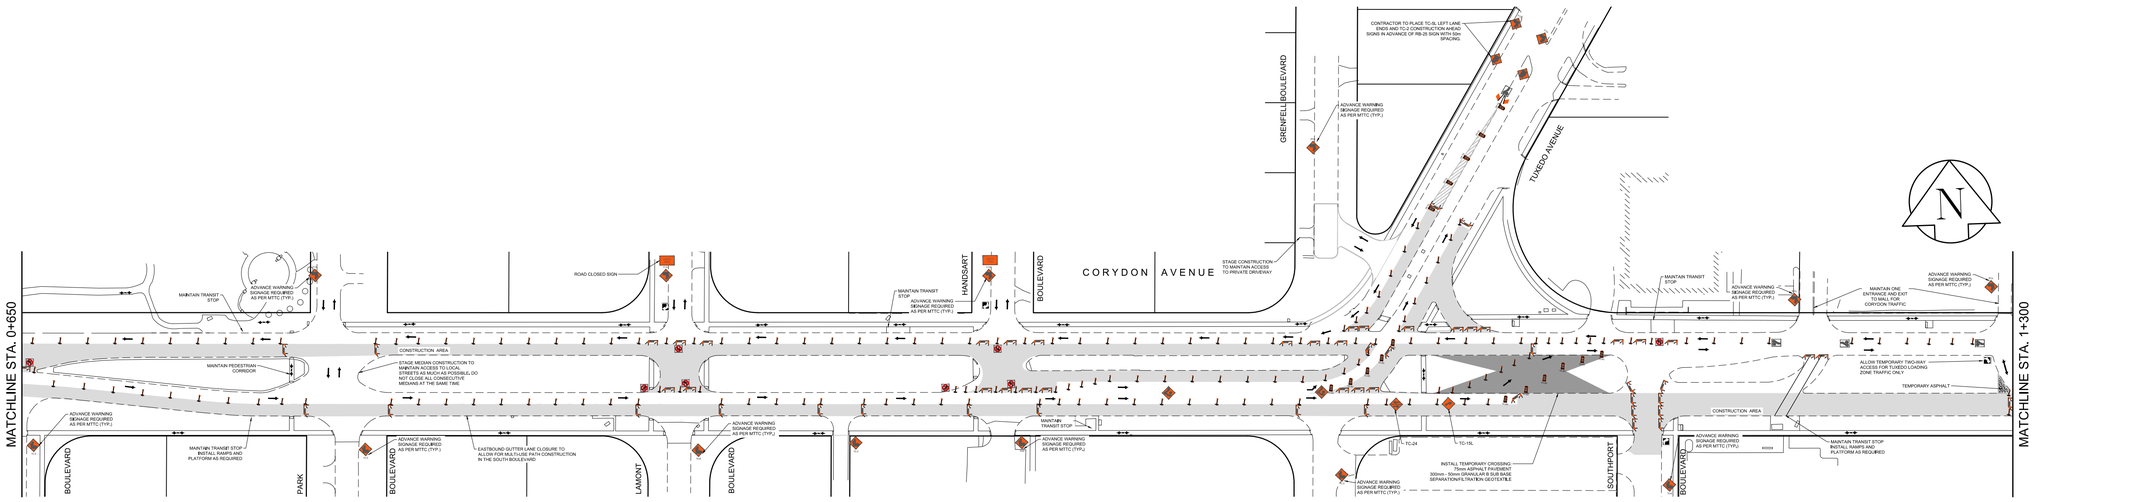


## PLAN - STAGE 2

Scale 1:1000

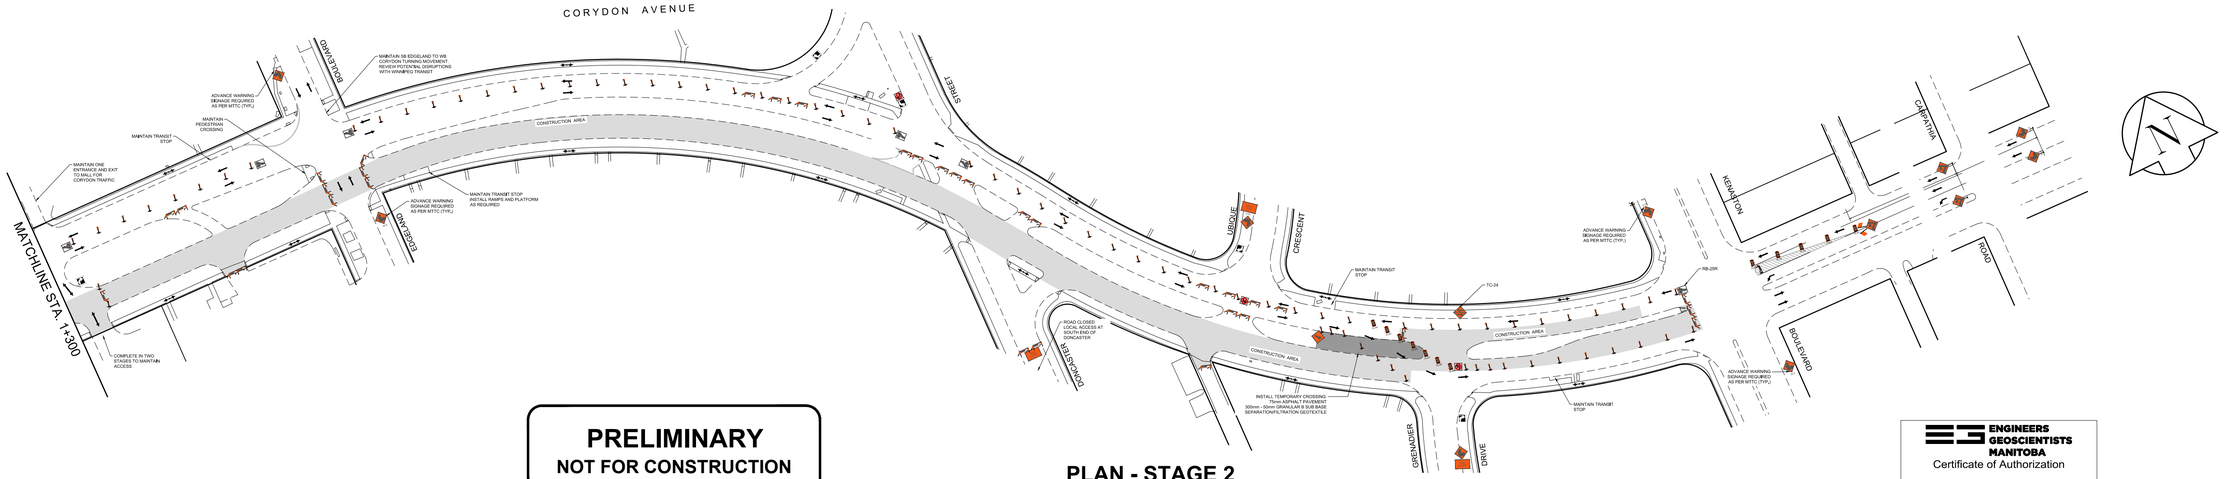


## PLAN - STAGE 2

Scale 1:1000

**PRELIMINARY**
**NOT FOR CONSTRUCTION**

STAGE 2 WORKS

STAGE 2 TRAFFIC

NOTES:

1. ALL TEMPORARY SIGNAGE AND TRAFFIC CONTROL TO BE IN ACCORDANCE WITH THE LATEST EDITION OF THE MANUAL OF TEMPORARY TRAFFIC CONTROL ON CITY STREETS.
2. CONTRACTOR TO INSTALL AND MAINTAIN TRAFFIC CONTROL SIGNAGE, INCLUDING REGULATORY SIGNAGE
3. CONTRACTOR TO MAINTAIN VEHICLE ACCESS TO ALL SIDE STREETS, PRIVATE APPROACHES AS NOTED. ANY DISRUPTION TO BE APPROVED BY THE CONTRACT ADMINISTRATOR AND CONTRACTOR TO ADVISE OWNER.
4. PROPERLY EQUIPPED FLAG PERSONS ARE REQUIRED WHEN MOVING ANY CONSTRUCTION VEHICLES INTO OR OUT OF TRAFFIC.
5. ALL TRANSIT STOP LOCATIONS TO MEET ACCESSIBILITY GUIDELINES IN ACCORDANCE WITH THE MTTC.
6. BARRICADES UTILIZED FOR SIDEWALK CLOSURE OR PEDESTRIAN CHANNELIZATION SHALL HAVE LOWER BARRIER.
7. CONTRACTOR TO ADJUST LANE CLOSURES TO ACCOMMODATE CATCH BASIN INSTALLATION.
8. ONE LANE OF TRAFFIC TO BE MAINTAINED ON EACH SIDE OF CORYDON AVENUE AT ALL TIMES.

ENGINEERS GEOSCIENTISTS MANITOBA
Certificate of Authorization
AECOM Canada ULC
No. 4671

METRIC
WHOLE NUMBERS INDICATE MILLIMETRES
DECIMALIZED NUMBERS INDICATE METRES

B.M. ELEV. 84R523 - S.W. Cor, Corydon Ave. & Park Blvd. N., Tblt. on top of 0.05 m dia. x 2.4 m iron pipe 2.6 m N. of S.L. of Corydon Ave. & 6.2 m E. of W.L. of Park Blvd. N.
ELEVATION: 233.773
HORIZONTAL: Northing: 5525315.364, Easting: 627893.162

| NO. | REVISIONS | DATE | BY |
|---|---|---|---|
| 0 | ISSUED FOR TENDER | 03/26/2026 | TLF |

AECOM

| | | | |
|---|---|---|---|
| DESIGNED BY | JRC | CHECKED BY | TLF |
| DRAWN BY | RAM | APPROVED BY | TLF |
| HOR. SCALE: 1:1000<br>VERTICAL: | | RELEASED FOR CONSTRUCTION BY: | |
| DATE | 03/26/2026 | DATE | |

ENGINEER'S SEAL
PROVINCE OF MANITOBA
TIM FINDLAY
Member
23820
REGISTERED PROFESSIONAL ENGINEER
2026-03-25

CONSULTANT DRAWING NO.
CT-02

THE CITY OF WINNIPEG
Winnipeg
PUBLIC WORKS DEPARTMENT
ENGINEERING DIVISION

2026 REGIONAL STREET RENEWAL PROGRAM
CORYDON AVENUE

CITY DRAWING NUMBER
P-3601-02

SHEET 03 OF 28

ASPHALT PAVEMENT REHABILITATION
CONSTRUCTION STAGING AND TRAFFIC MANAGEMENT
STAGE 2