


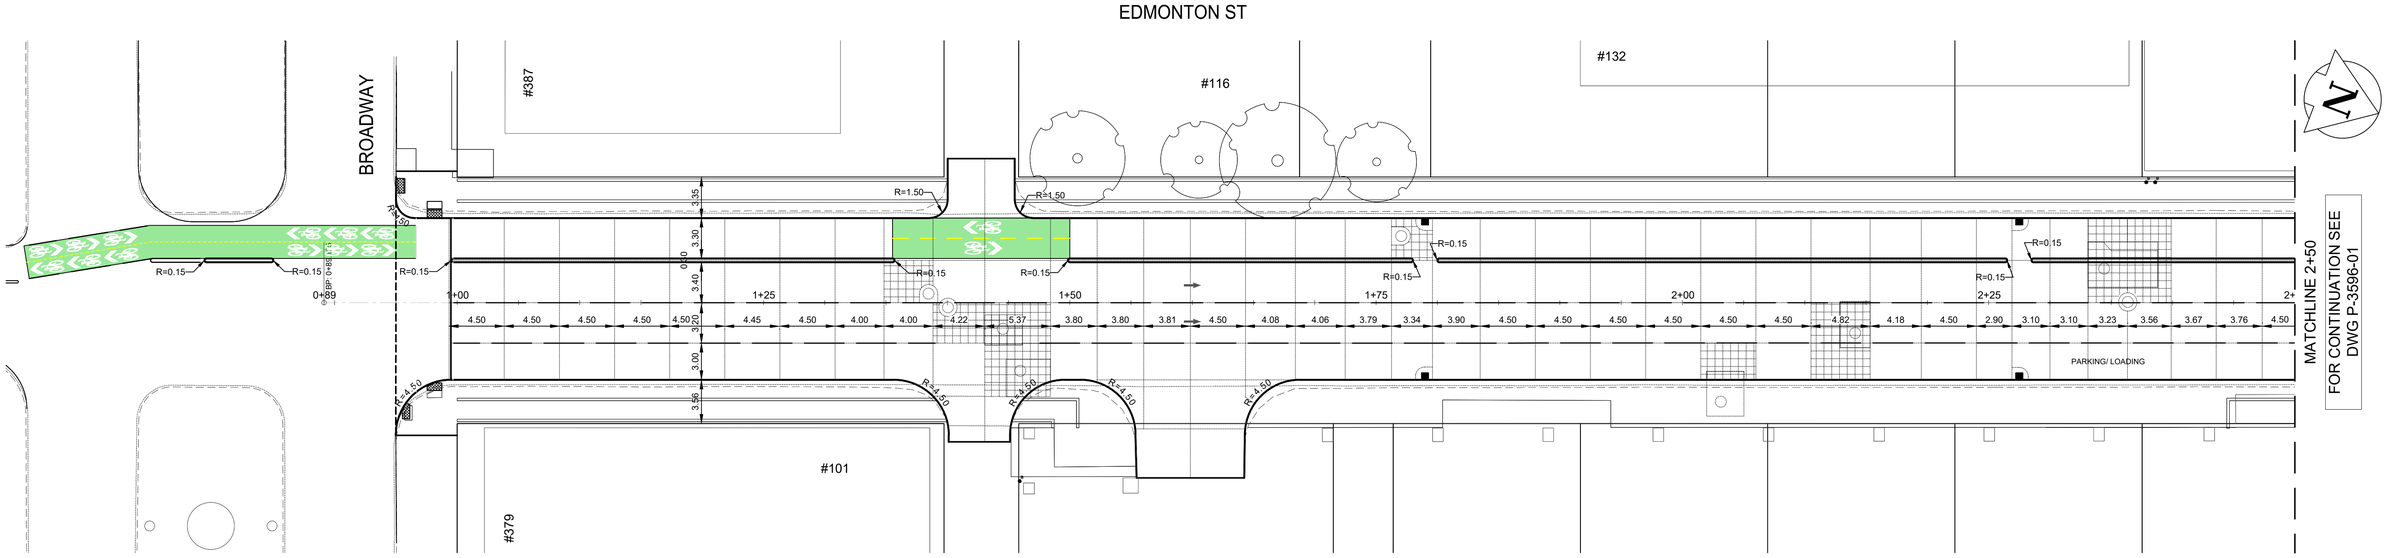


# METRIC

WHOLE NUMBERS INDICATE MILLIMETRES
DECIMALIZED NUMBERS INDICATE METRES

FOR TENDER PURPOSES ONLY

NOT FOR CONSTRUCTION

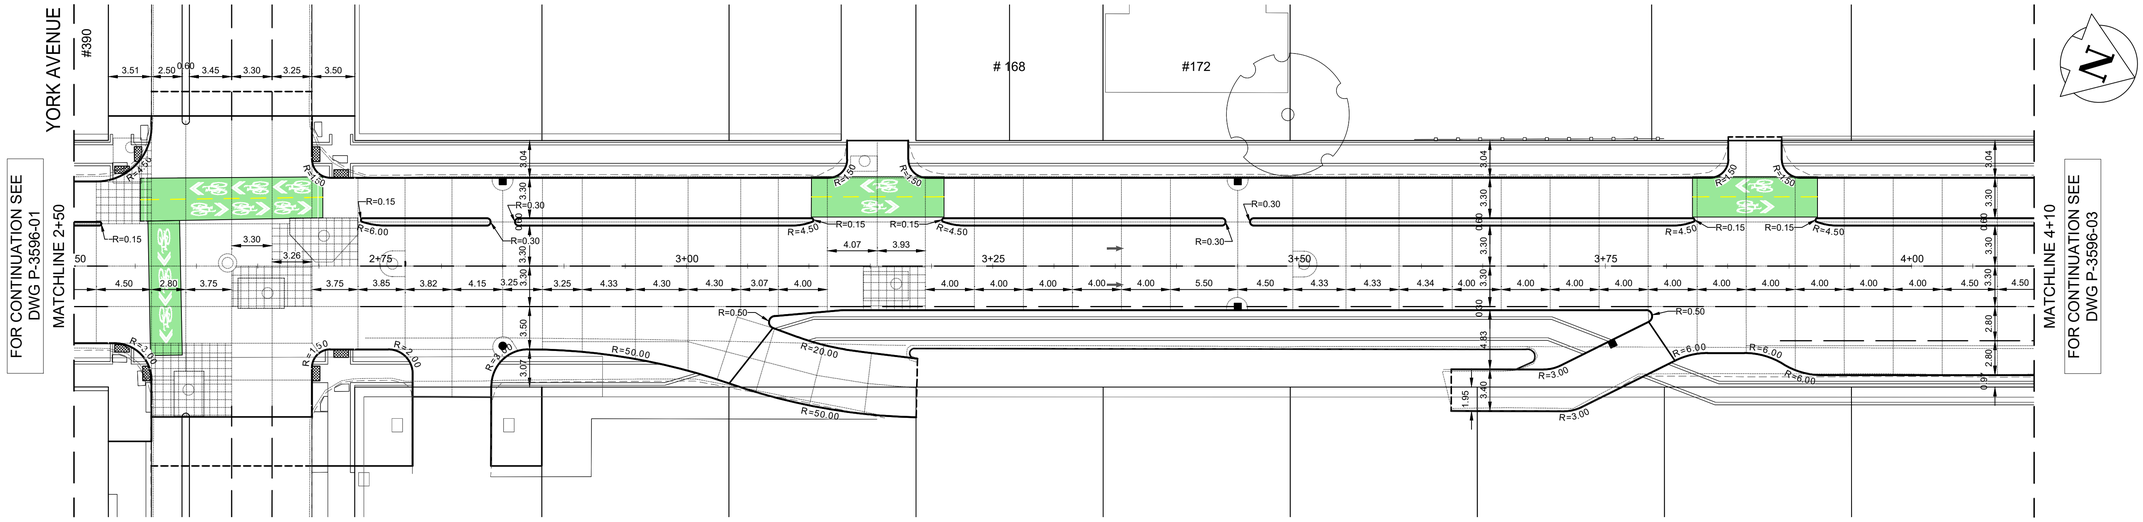ENGINEERS GEOSCIENTISTS MANITOBA
Certificate of Authorization
WSP Canada Inc.
No. 5750

| EXISTING | LEGEND-PLAN | PROPOSED | EXISTING | LEGEND-PLAN | PROPOSED | EXISTING | LEGEND-PLAN | PROPOSED |
|---|---|---|---|---|---|---|---|---|
| | WATER MAIN | | | VALVE | | | EDGE OF SIDEWALK | |
| | LAND DRAINAGE SEWER | | | CURB STOP | | | EDGE OF ASPHALT | |
| | WASTE WATER SEWER | | | HYDRO POLE & LIGHT STANDARD | | | EDGE OF CONCRETE | |
| | HYDRO | | | LIGHT STANDARD OR TRAFFIC SIGNAL | | | MODIFIED BARRIER CURB | |
| | GAS | | | HYDRO POLE / ANCHOR | | | BARRIER CURB | |
| | COMMUNICATIONS | | | FENCE | | | BARRIER CURB AND GUTTER | |
| | SIGNALS | | | PROPERTY LINE | | | PAVING STONE | |
| ○ | MANHOLE | ● | | IRON BAR | | | CONCRETE SIDEWALK | |
| □ | CATCH BASIN/CATCH PIT | ■ | THS PCP | TEST HOLE / PAVEMENT CORE | | | CONCRETE SLAB | |
| △ | CURB INLET | ▼ | (231.00) | ELEVATIONS | (231.000) | | ASPHALT | |
| | UTILITIES ADJUSTED | △ □ ○ | | CURB RAMP | | | MILLED SURFACE | |
| ◇ | HYDRANT | ◆ | | DETECTABLE WARNING SURFACE TILE | | | PAVEMENT REPAIR FABRIC | |

LOCATIONS APPROVED
UNDERGROUND STRUCTURES

SIGNED BY:

SUPV U/G STRUCTURES DATE

LOCATION OF UNDERGROUND STRUCTURES AS SHOWN ARE BASED ON THE BEST INFORMATION AVAILABLE BUT NO GUARANTEE IS GIVEN THAT ALL EXISTING UTILITIES ARE SHOWN OR THAT THE GIVEN LOCATIONS ARE EXACT CONFIRMATION OF EXISTENCE AND EXACT LOCATION OF ALL SERVICES MUST BE OBTAINED FROM THE INDIVIDUAL UTILITIES BEFORE PROCEEDING

G.B.M. TOH8 @ NE CORNER BROADWAY AND EDMONTON ST
ELEV. 233.374

| NO. | REVISIONS | DATE | BY |
|---|---|---|---|
| 7 | | | |
| 6 | | | |
| 5 | | | |
| 4 | | | |
| 3 | | | |
| 2 | | | |
| 1 | | | |
| 0 | ISSUED FOR TENDER | 2026/02/06 | S.S. |

WSP Canada Inc.
1600 Buffalo Place
Winnipeg, MB R3T 6B8
t. 204.477.6650
f. 204.474.2864
www.wsp.com

| | | | |
|---|---|---|---|
| DESIGNED BY | M.V. | CHECKED BY | S.S. |
| DRAWN BY | K.C./W.D. | APPROVED BY | S.S. |
| HOR. SCALE | 1:250 | RELEASED FOR CONSTRUCTION | |
| VERTICAL | 1:10 | | |
| DATE | APRIL 2025 | DATE | |

ENGINEER'S SEAL

CONSULTANT ACAD DWG. NO.
CA0051531.7175-02

THE CITY OF WINNIPEG
PUBLIC WORKS DEPARTMENT
ENGINEERING SERVICES DIVISION

DOWNTOWN STREET RENEWALS

EDMONTON STREET

HORIZONTAL GEOMETRY
STA. 0+95 TO STA. 4+10

CITY DRAWING NUMBER
P-3596-02

SHEET 02 OF 36

TENDER NO.
3-2026

Feb 04, 2026 - 4:02pm
L:\Projects\2025\02 - Transportation\CA0051531.7175 - Downtown Street Renewals 794-2024A\02 Drawings\03_Work_Dwg\Horizontal Geometry\CA0051531.7175_Edmonton S_Horizontal Geometry.dwg -tab:P-3596-02