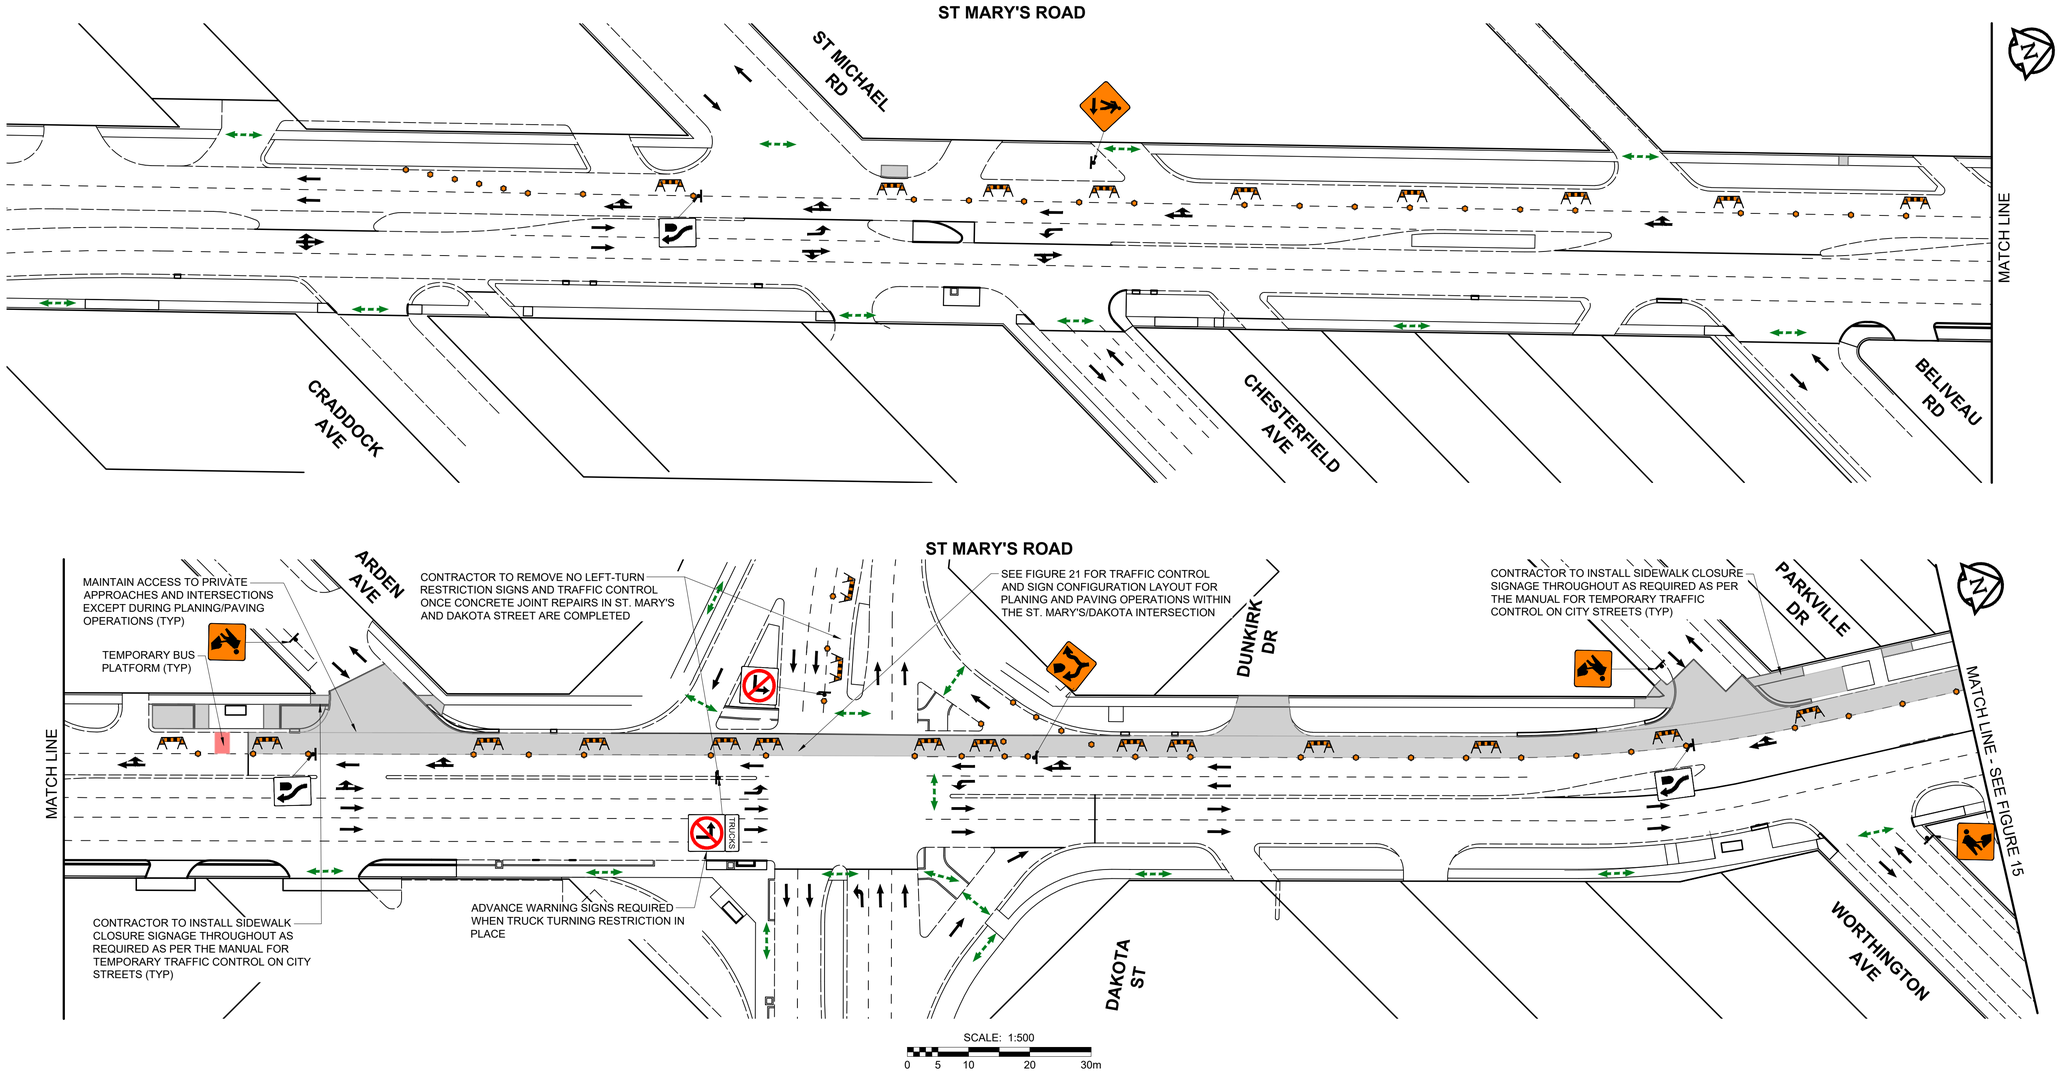

Stantec

ISSUED FOR TENDER - ADDENDUM 1

PHASE 3 - STAGE 5 - SOUTHBOUND GUTTER LANES (1 OF 3)
FIGURE 14

THE CITY OF WINNIPEG
2026 REGIONAL STREETS RENEWAL
ST MARY'S ROAD REHABILITATION - ABINOJII MIKANAH TO FERMOR AVENUE
TRAFFIC STAGING & SIGNAGE

VERSION 2.1

A1 SIZE 594mm x 841mm

U:\132301010\0300_drawing\0302_sheet_files\02_civil\02_DD\Staging and Traffic Signage\010 10c - St Marys - Staging and Traffic Signage - STAGE 5.dwg Last Saved: 3/11/2026 4:16 PM by dalane Plotted: 3/11/2026 4:40 PM by Lane, Dave