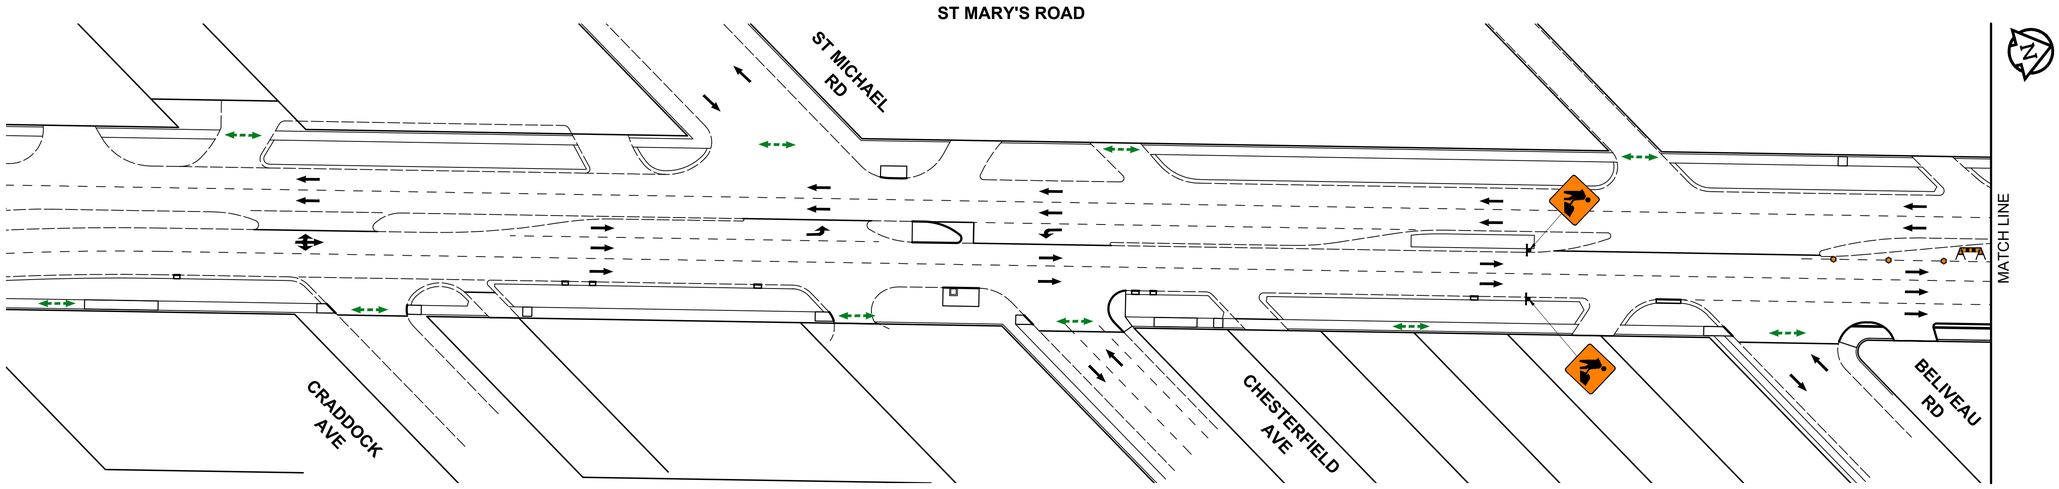

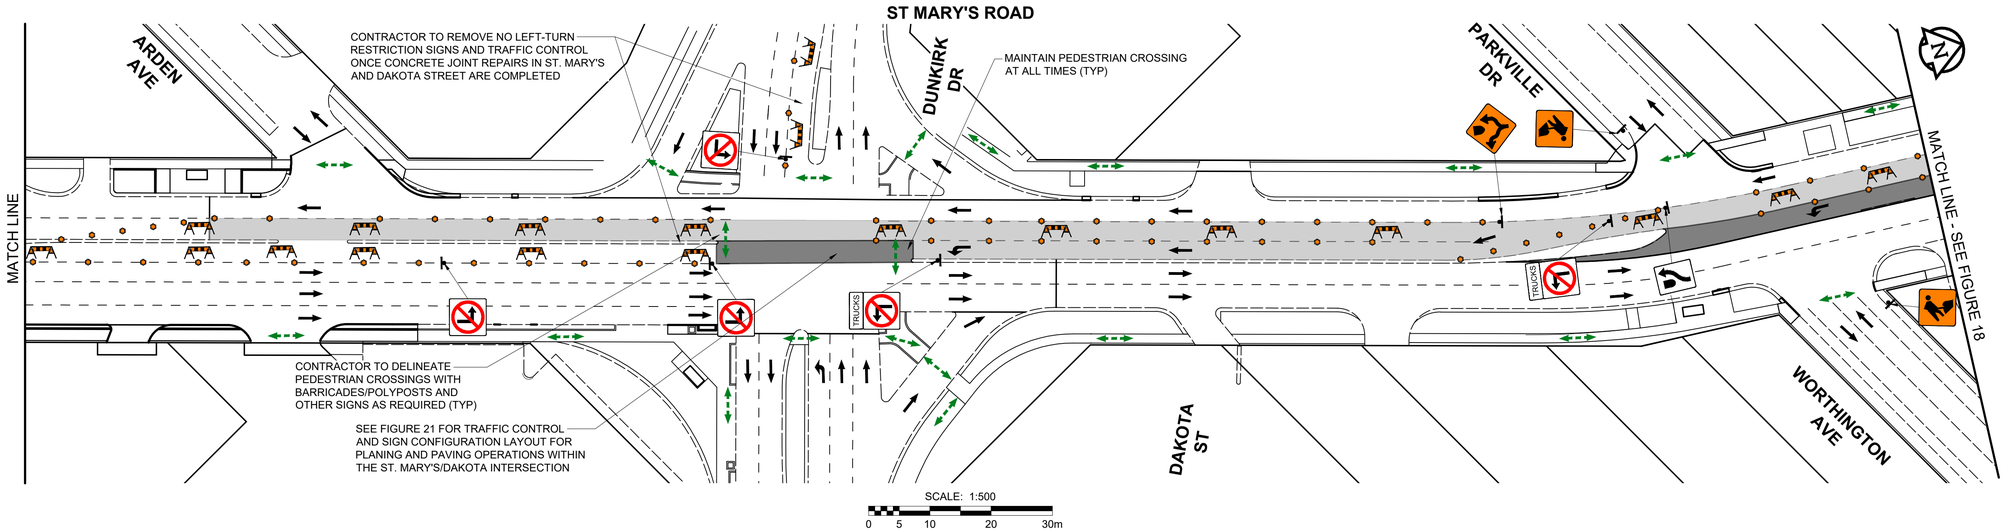

Stantec

ISSUED FOR TENDER - ADDENDUM 1

PHASE 3 - STAGE 6 - SOUTHBOUND MEDIAN LANES (1 OF 3)
FIGURE 17

THE CITY OF WINNIPEG
2026 REGIONAL STREETS RENEWAL
ST MARY'S ROAD REHABILITATION - ABINOJII MIKANAH TO FERMOR AVENUE
TRAFFIC STAGING & SIGNAGE

VERSION 2.1

A1 SIZE 594mm x 841mm
U:\132501010\0300_drawing\0302_sheet_files\02_civil\02_DD\Staging and Traffic Signage\01010c - St Marys - Staging and Traffic Signage - STAGE 6.dwg Last Saved: 3/11/2026 4:22 PM by dalane Plotted: 3/11/2026 4:40 PM by Lane, Dave