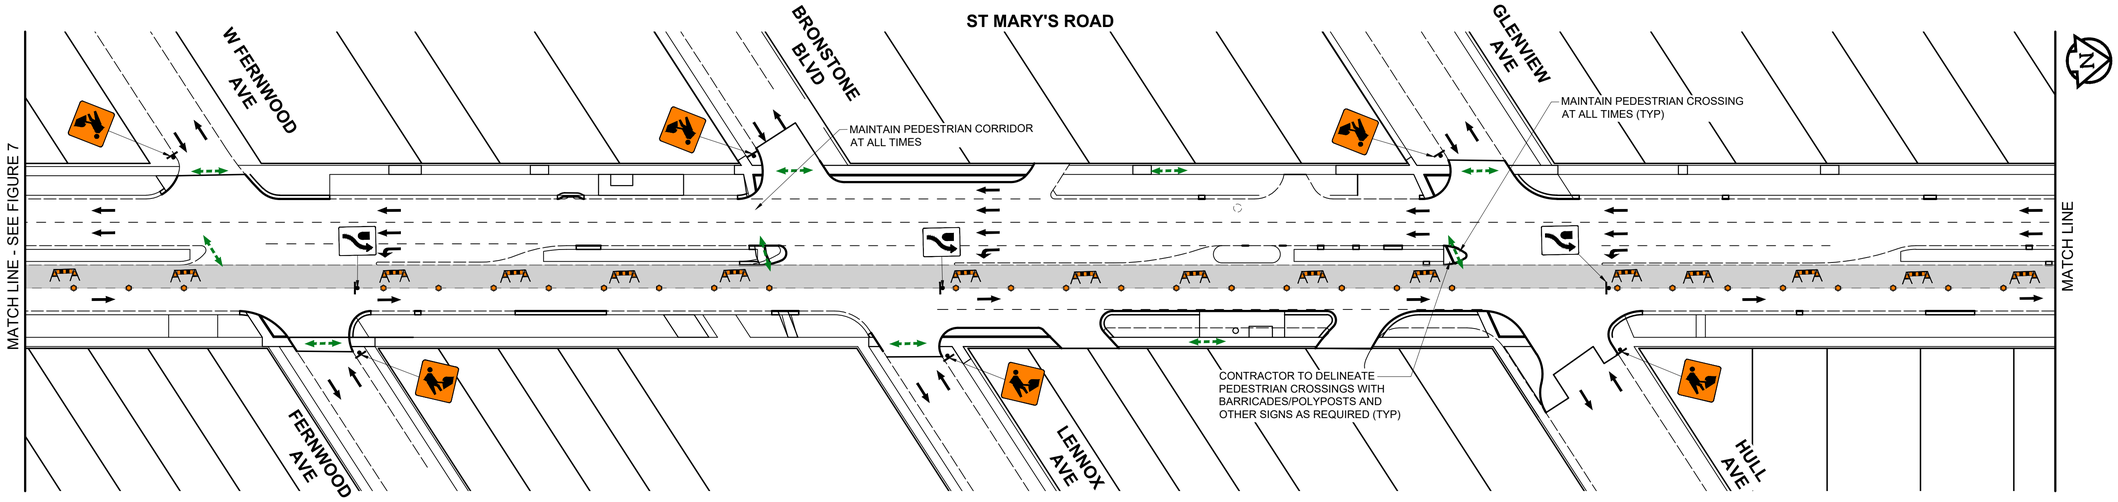

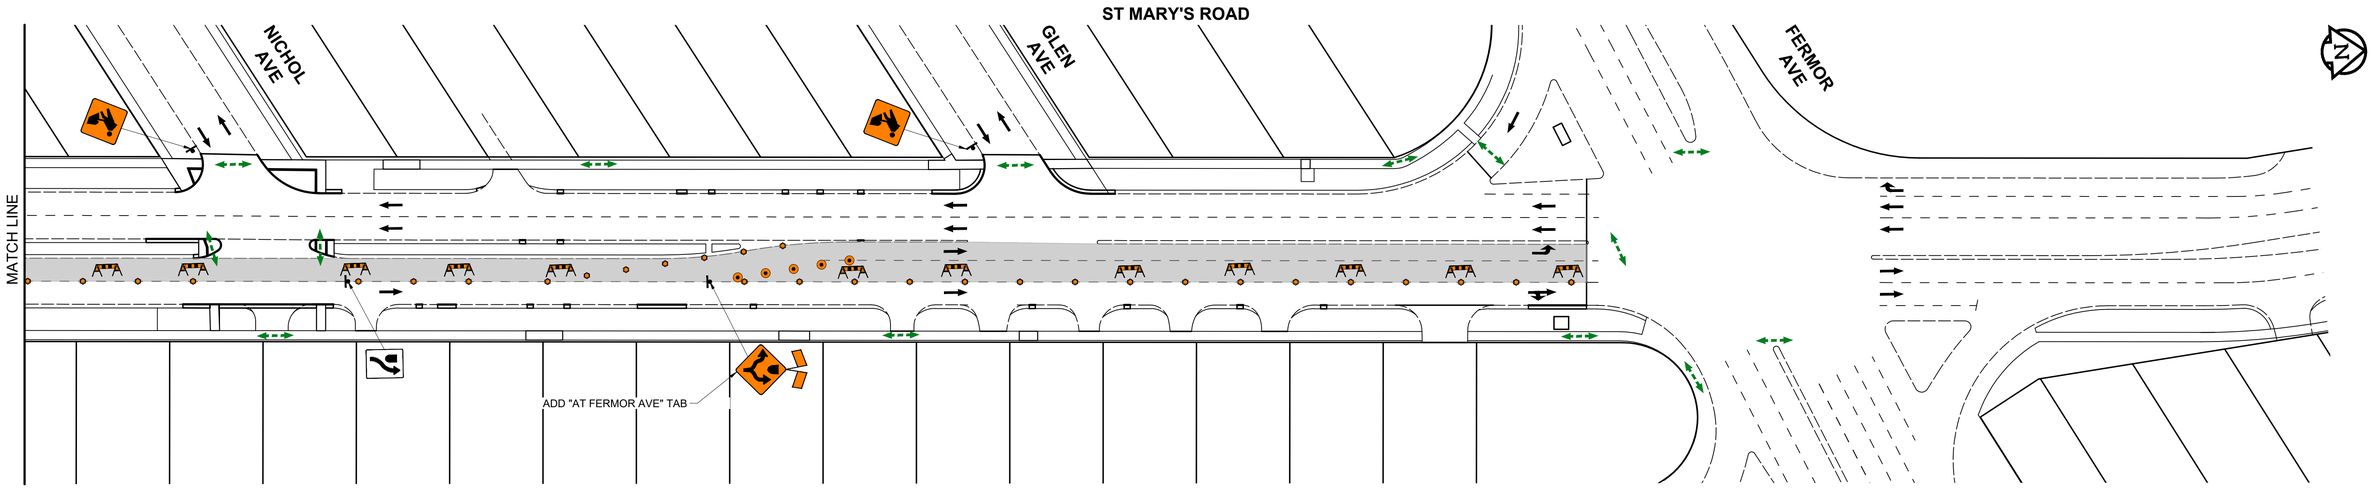

SCALE: 1:500

0 5 10 20 30m

Stantec

ISSUED FOR TENDER - ADDENDUM 1

PHASE 1 - STAGE 2 - NORTHBOUND MEDIAN LANES (3 OF 4)
FIGURE 8

THE CITY OF WINNIPEG
2026 REGIONAL STREETS RENEWAL
ST MARY'S ROAD REHABILITATION - ABINOJII MIKANAH TO FERMOR AVENUE
TRAFFIC STAGING & SIGNAGE

VERSION 2.1

A1 SIZE 594mm x 841mm

U:\132301010\0300_drawing\0302_sheet_files\02_civil\02_DD\Staging and Traffic Signage\010 10c - St Marys - Staging and Traffic Signage - STAGE 2.dwg Last Saved: 3/11/2026 4:09 PM by dalane Plotted: 3/11/2026 4:40 PM by Lane, Dave