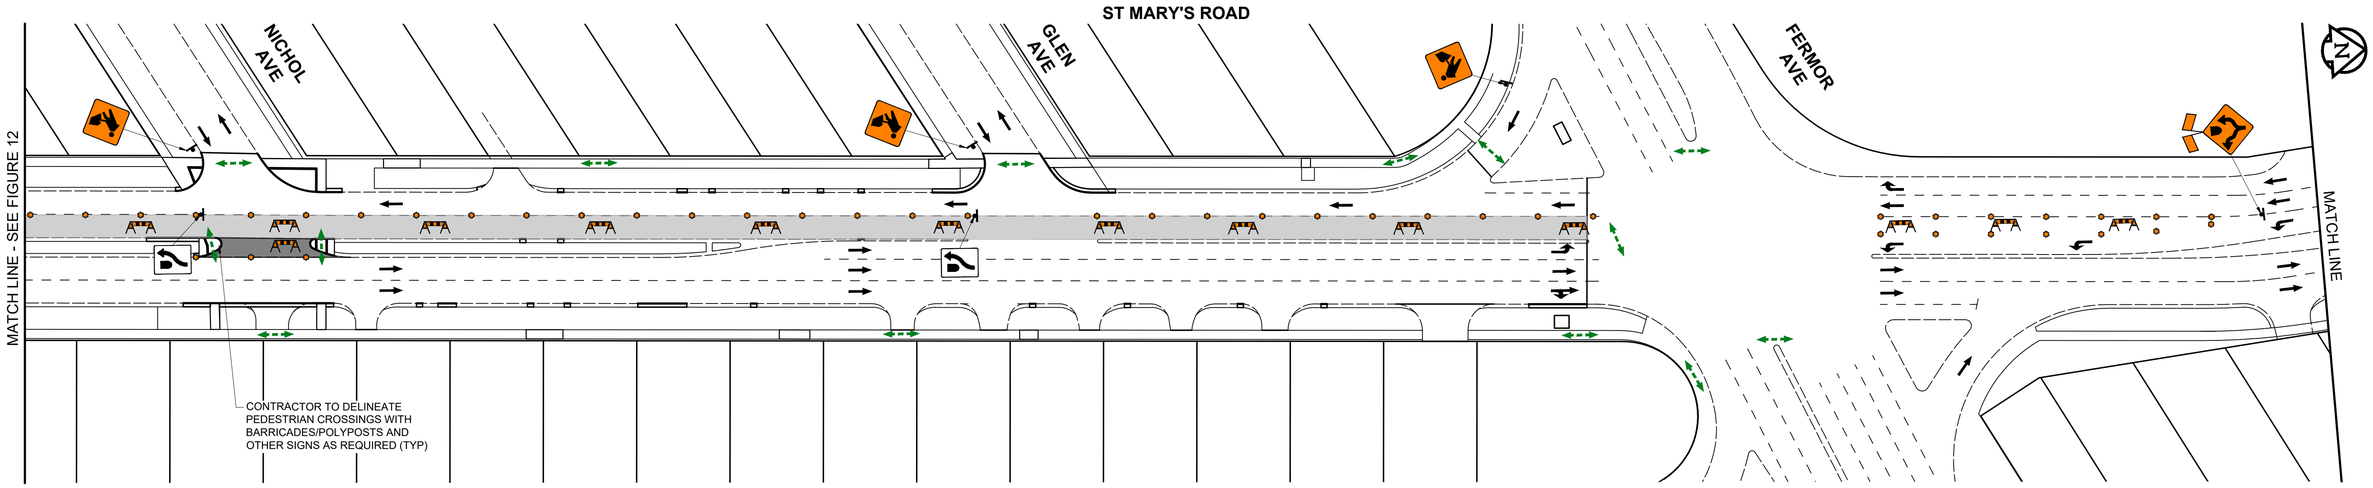

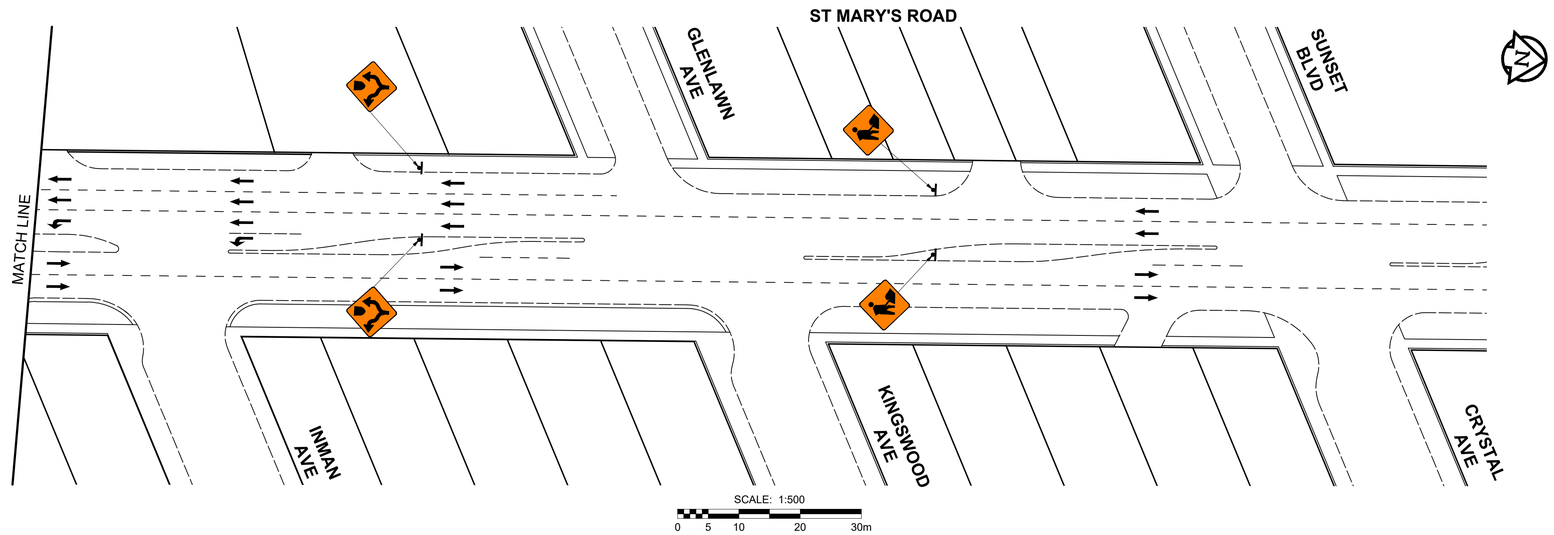

Stantec

ISSUED FOR TENDER

PHASE 2 - STAGE 4 - SOUTHBOUND MEDIAN LANES (2 OF 2)
FIGURE 13

THE CITY OF WINNIPEG
2026 REGIONAL STREETS RENEWAL
ST MARY'S ROAD REHABILITATION - ABINOJII MIKANAH TO FERMOR AVENUE
TRAFFIC STAGING & SIGNAGE

VERSION 2.0

A1 SIZE 594mm x 841mm
U:\132501010\0300_drawing\0002_sheet_files\02_civil\02_DD\Staging and Traffic Signage\01010c - St Marys - Staging and Traffic Signage - STAGE 4.dwg Last Saved: 2/23/2026 3:24 PM by dalane Plotted: 2/24/2026 2:46 PM by Lane, Dave