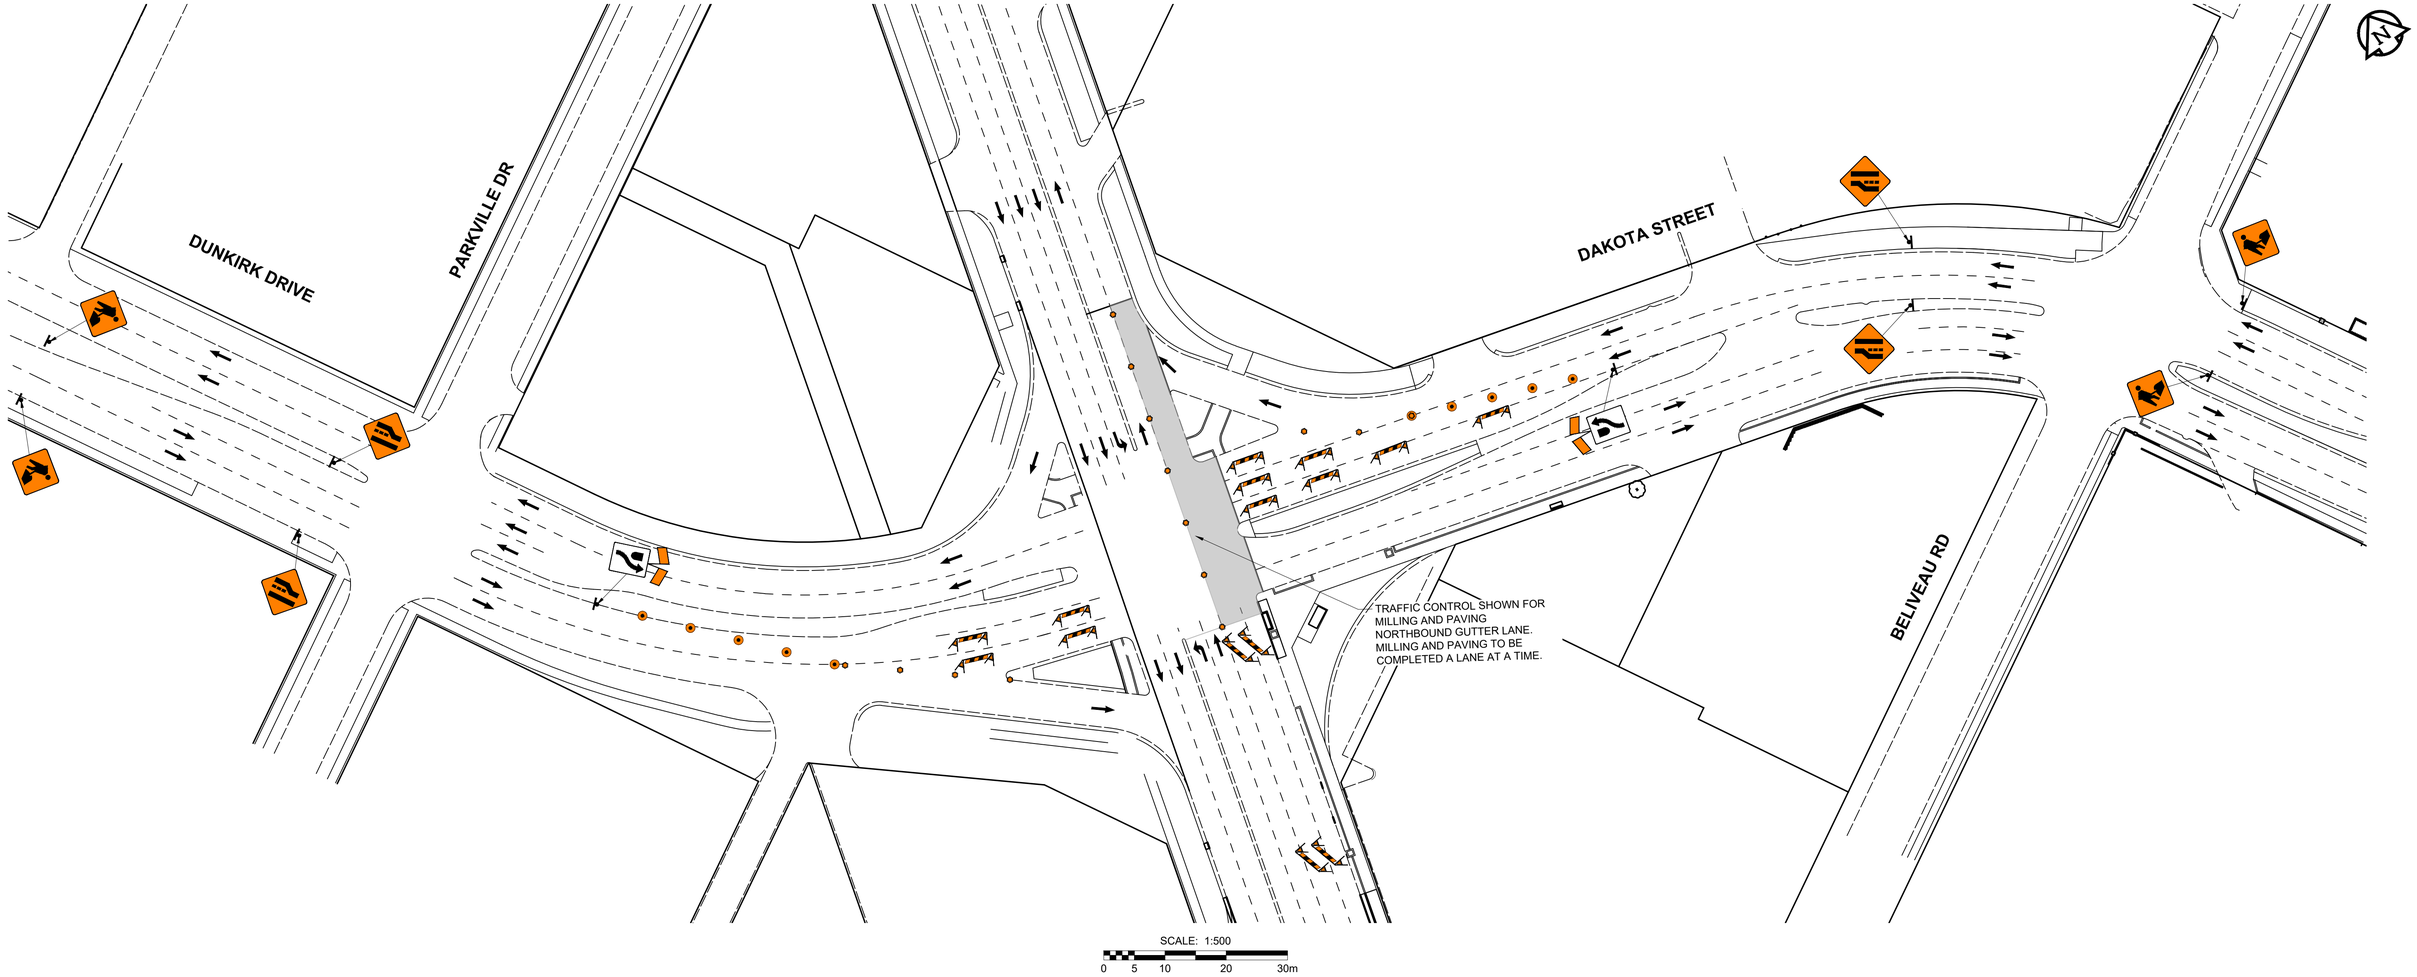


Stantec

*ISSUED FOR TENDER*

**ST MARY'S & DAKOTA INTERSECTION NB MILLING & PAVING (1 OF 1)**
**FIGURE 20**

**THE CITY OF WINNIPEG**
**2026 REGIONAL STREETS RENEWAL**
**ST MARY'S ROAD REHABILITATION - ABINOJII MIKANAH TO FERMOR AVENUE**
**TRAFFIC STAGING & SIGNAGE**

VERSION 2.0

U:\132501010\0300_drawing\0302_sheet_files\02_civil\02_DD\Staging and Traffic Signage\01010c - St Marys - Staging and Traffic Signage - STAGE 7.dwg Last Saved: 2/23/2026 3:26 PM by dlaine Plotted: 2/24/2026 2:45 PM by Lane, Dave
A1 SIZE 594mm x 841mm