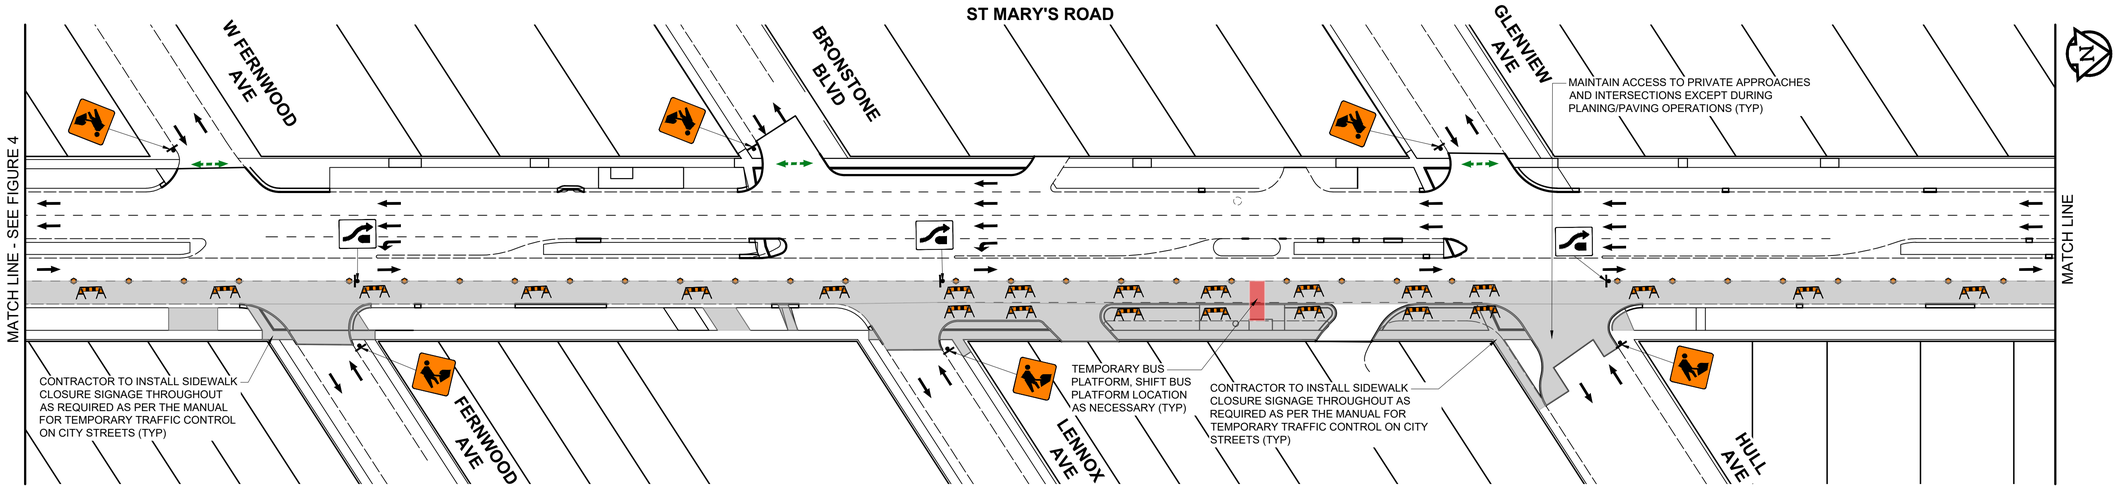

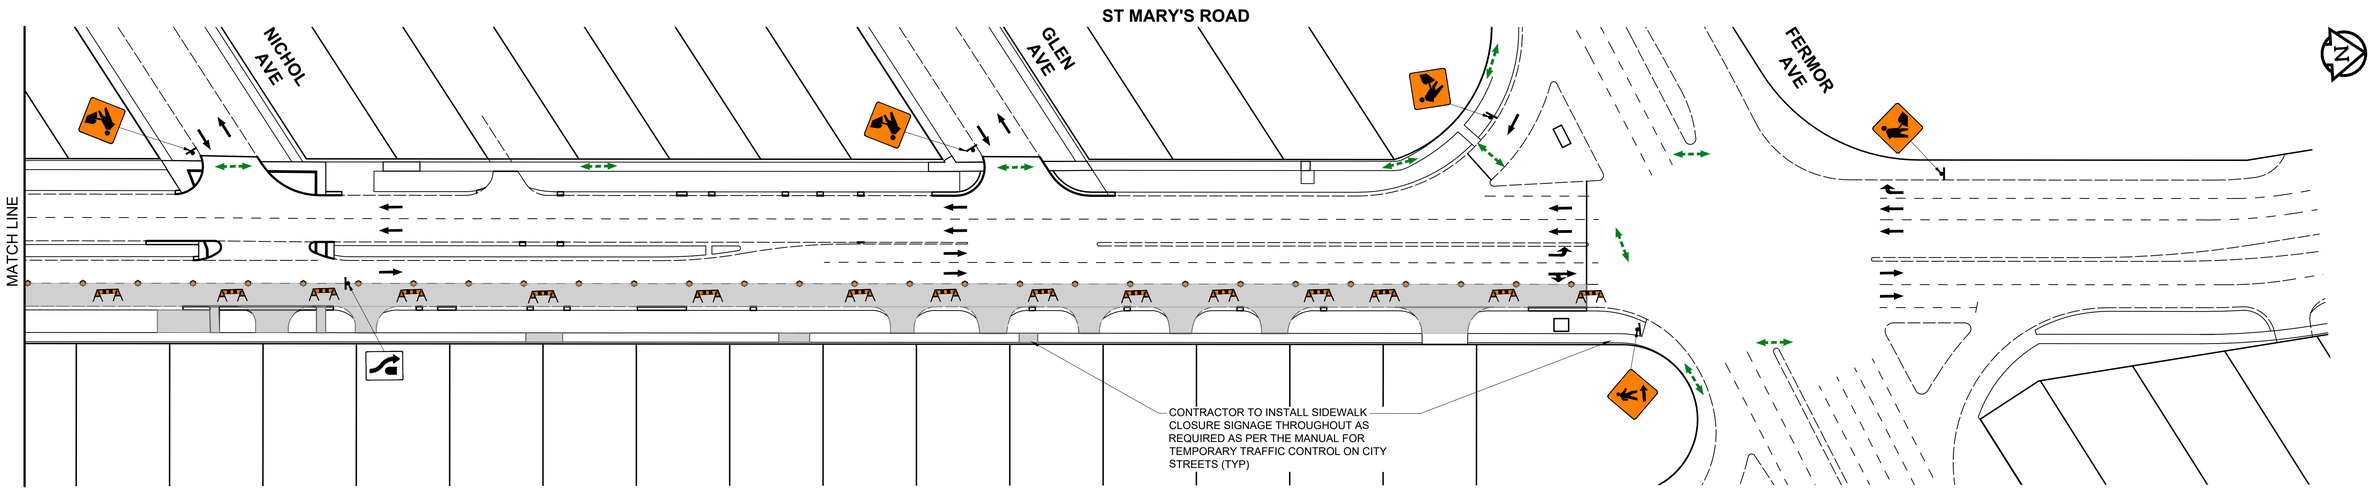

SCALE: 1:500

0 5 10 20 30m

Stantec

ISSUED FOR TENDER

PHASE 1 - STAGE 1 - NORTHBOUND GUTTER LANES (3 OF 4)
FIGURE 4

THE CITY OF WINNIPEG

2026 REGIONAL STREETS RENEWAL

ST MARY'S ROAD REHABILITATION - ABINOJII MIKANAH TO FERMOR AVENUE

TRAFFIC STAGING & SIGNAGE

VERSION 2.0

A1 SIZE 594mm x 841mm
U:\132501010\0300_drawing\0302_sheet_files\02_civil\02_DD\Staging and Traffic Signage\01010c - St Marys - Staging and Traffic Signage - STAGE 1.dwg Last Saved: 2/24/2026 1:14 PM by dalane Plotted: 2/24/2026 2:45 PM by Lane, Dave