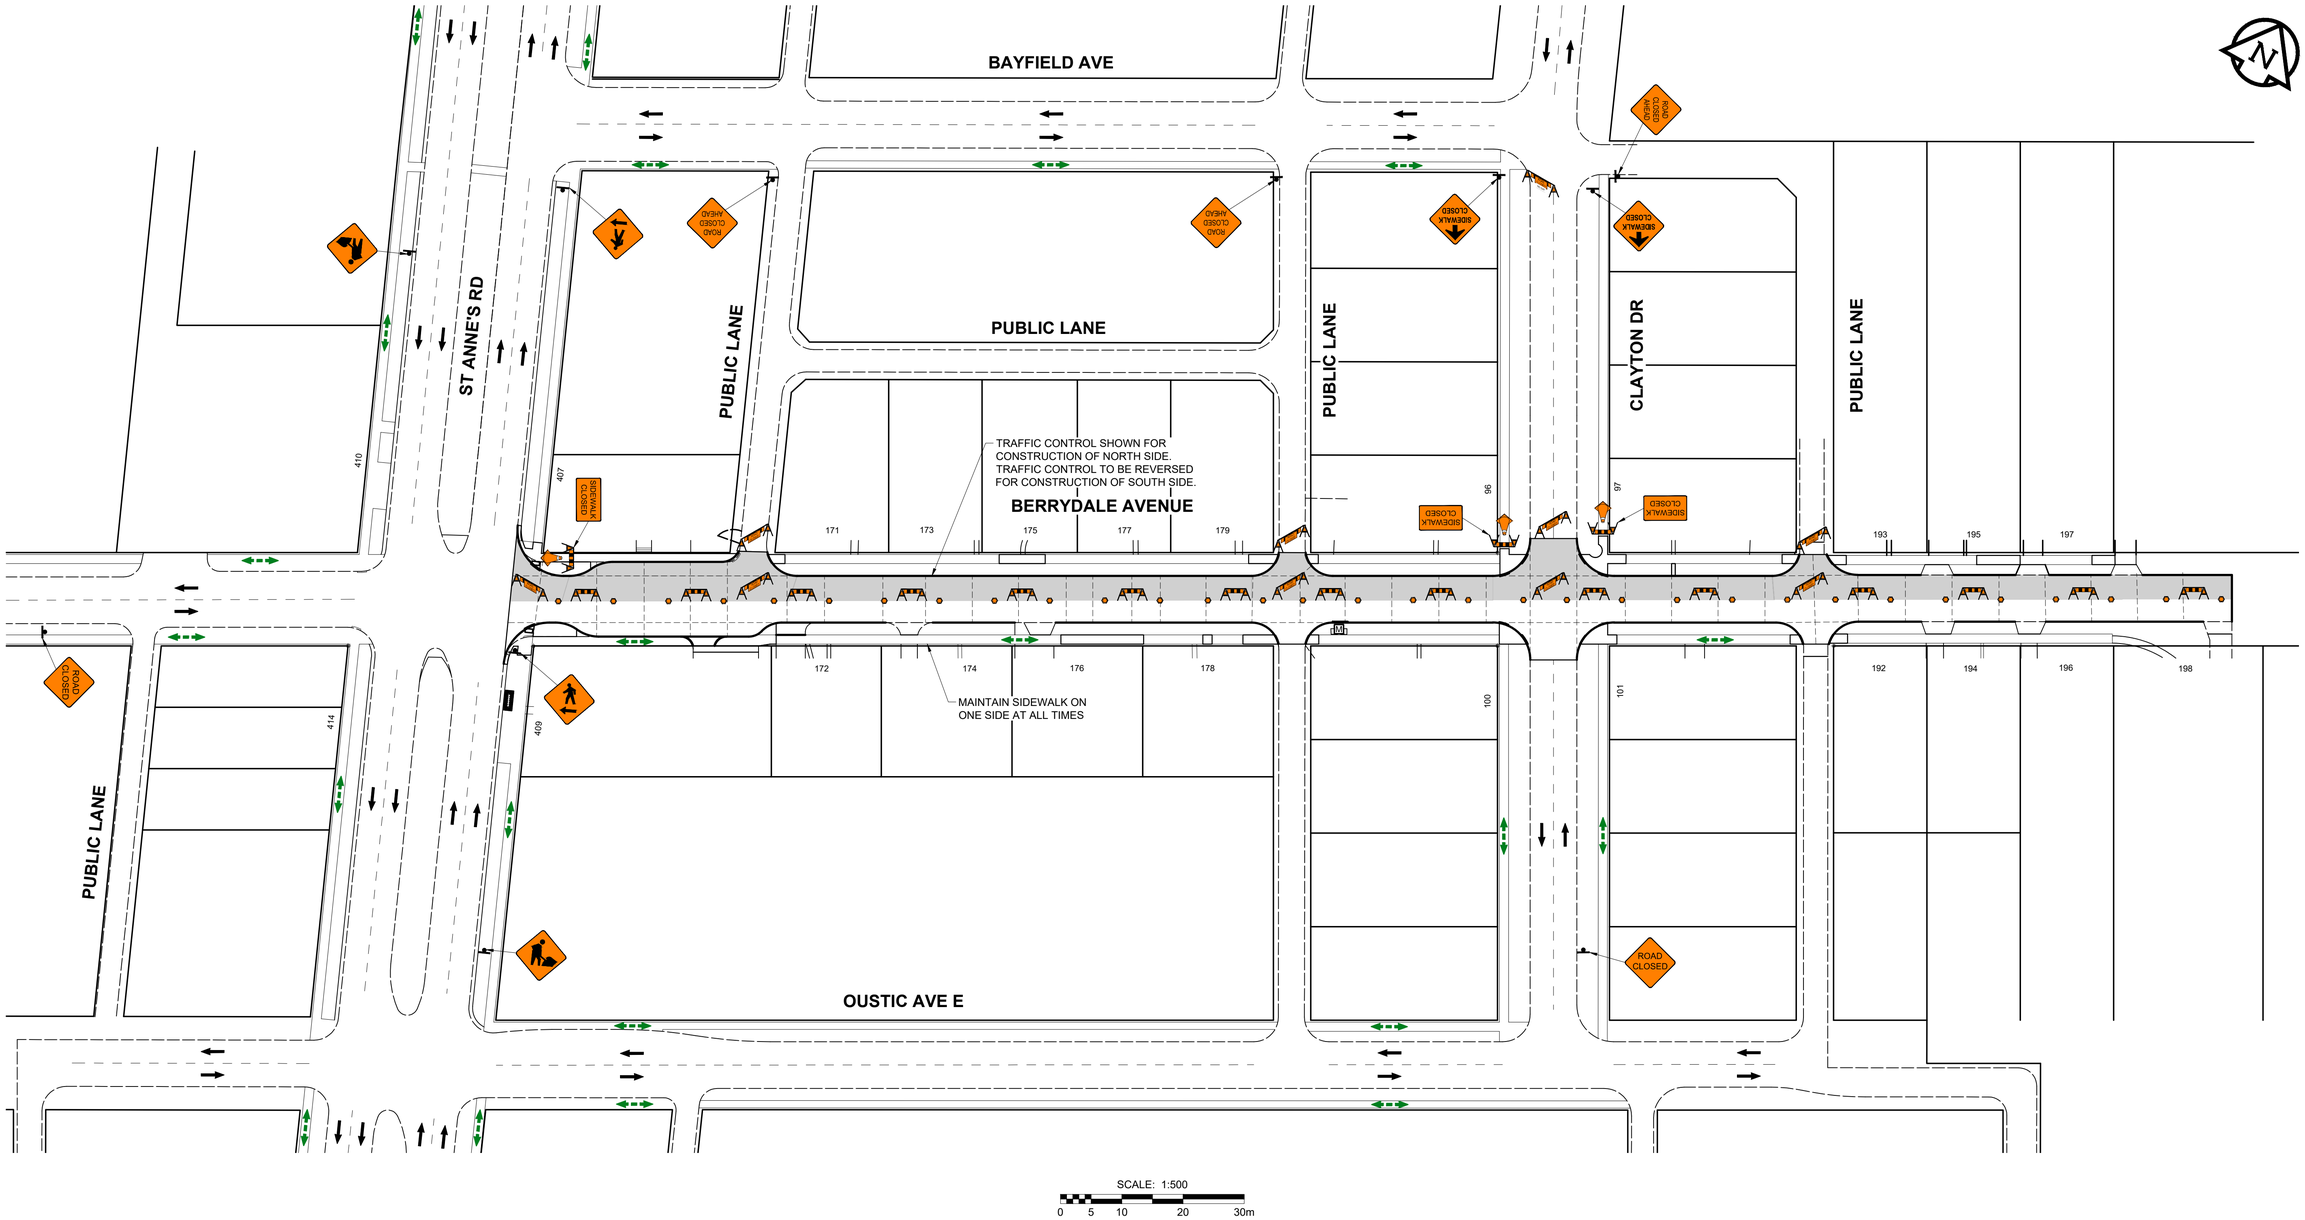

Stantec

ISSUED FOR TENDER - ADDENDUM 1

BERRYDALE AVENUE
FIGURE 15

THE CITY OF WINNIPEG
2026 LOCAL STREET RENEWAL PROGRAM
PARKVILLE DR, BELIVEAU RD, BERRYDALE AVE & BEAVERHILL BLVD
TRAFFIC STAGING & SIGNAGE

VERSION 1.1

A1 SIZE 594mm x 841mm

U:\132501008\0300_drawing\0302_sheet_files\02_civil\26-R-090A\Staging and Traffic Signage\01008c - 26-R-090A - Staging and Traffic Signage - BERRYDALE.dwg Last Saved: 3/13/2026 9:08 AM by dalane Plotted: 3/13/2026 10:38 AM by Lane, Dave