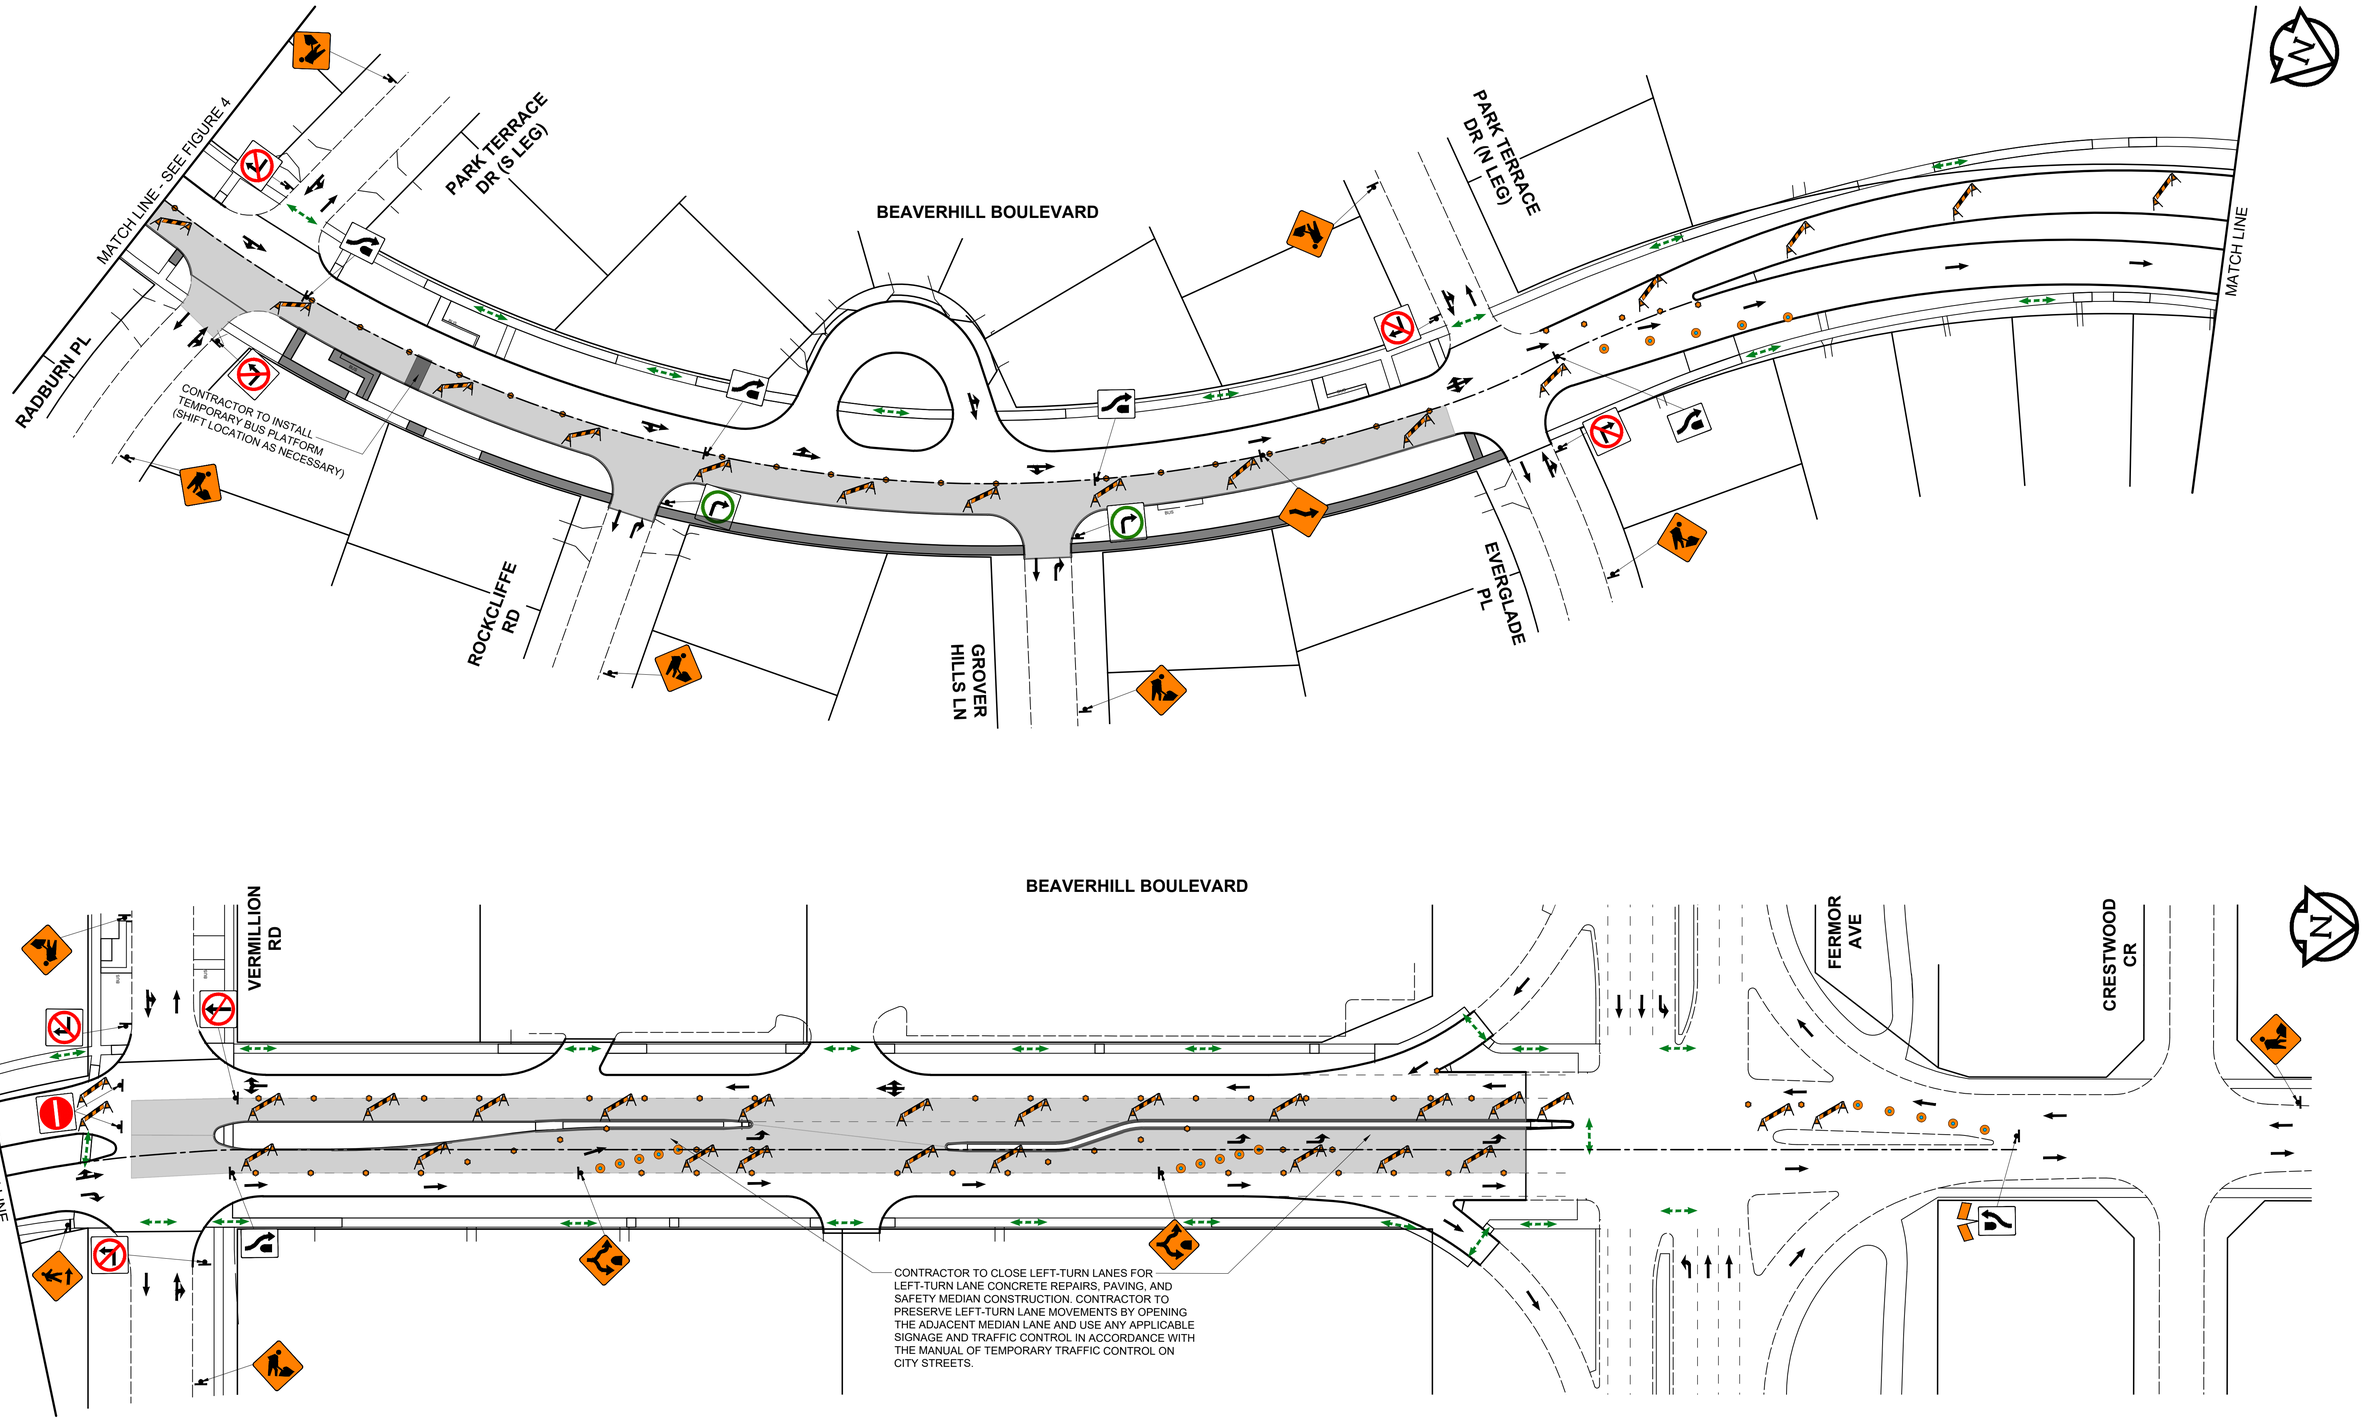

Stantec

ISSUED FOR TENDER - ADDENDUM 1

BEAVERHILL BLVD - STAGE 2 (2 OF 2)
FIGURE 5

THE CITY OF WINNIPEG

2026 LOCAL STREET RENEWAL PROGRAM

PARKVILLE DR, BELIVEAU RD, BERRYDALE AVE & BEAVERHILL BLVD

TRAFFIC STAGING & SIGNAGE

VERSION 1.1

U:\132501006\0300_drawing\0302_sheet_files\02_civil\26-R-09A\Staging and Traffic Signage\01008c - 26-R-09A - Staging and Traffic Signage - STAGE 2.dwg Last Saved: 3/13/2026 8:50 AM by dalane Plotted: 3/13/2026 10:38 AM by Lane, Dave
A1 SIZE 594mm x 841mm