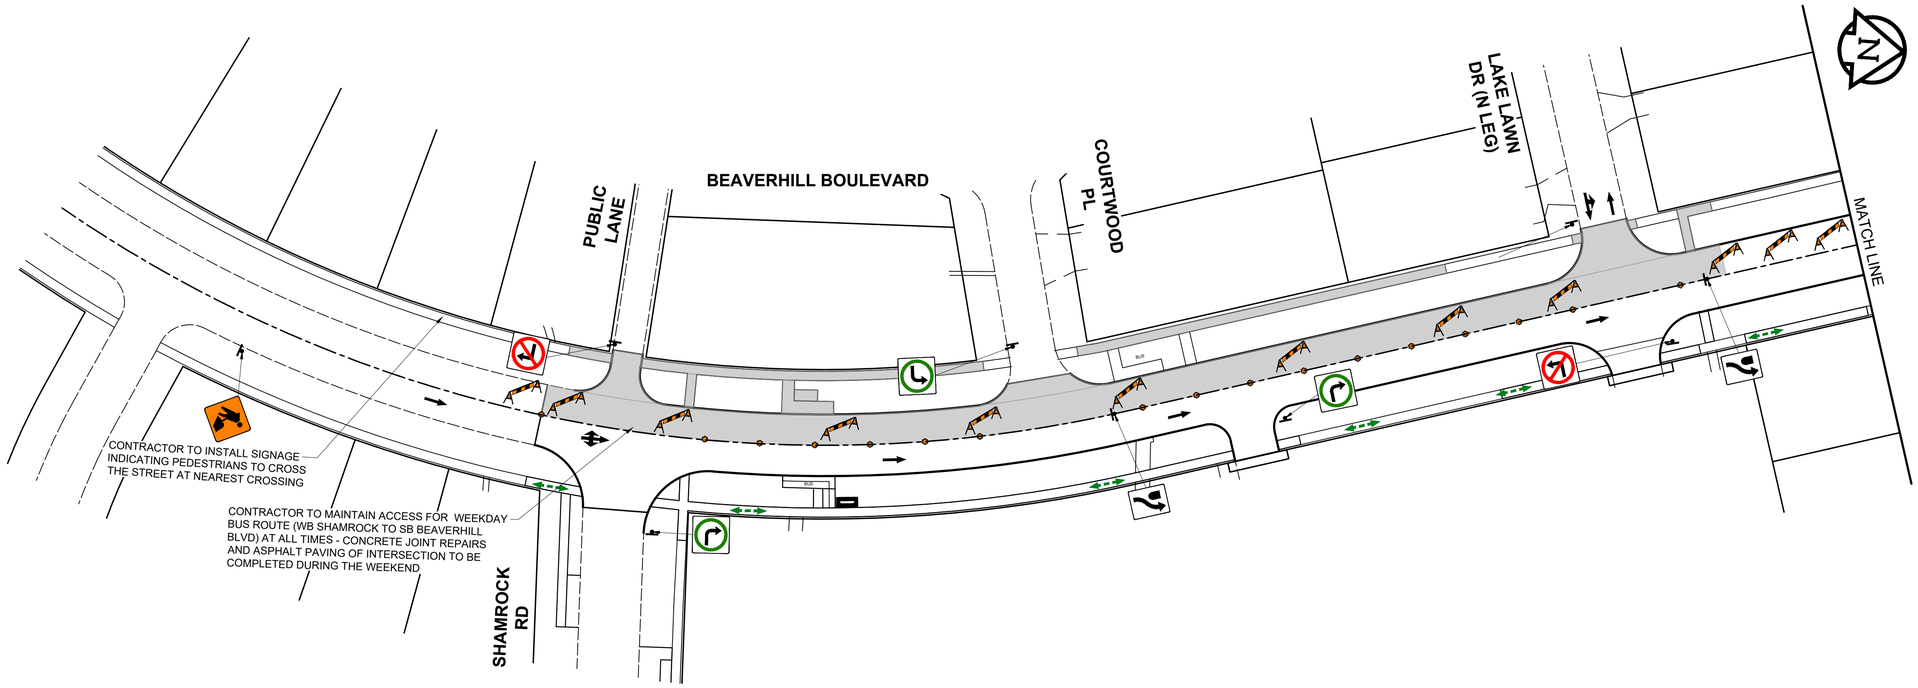

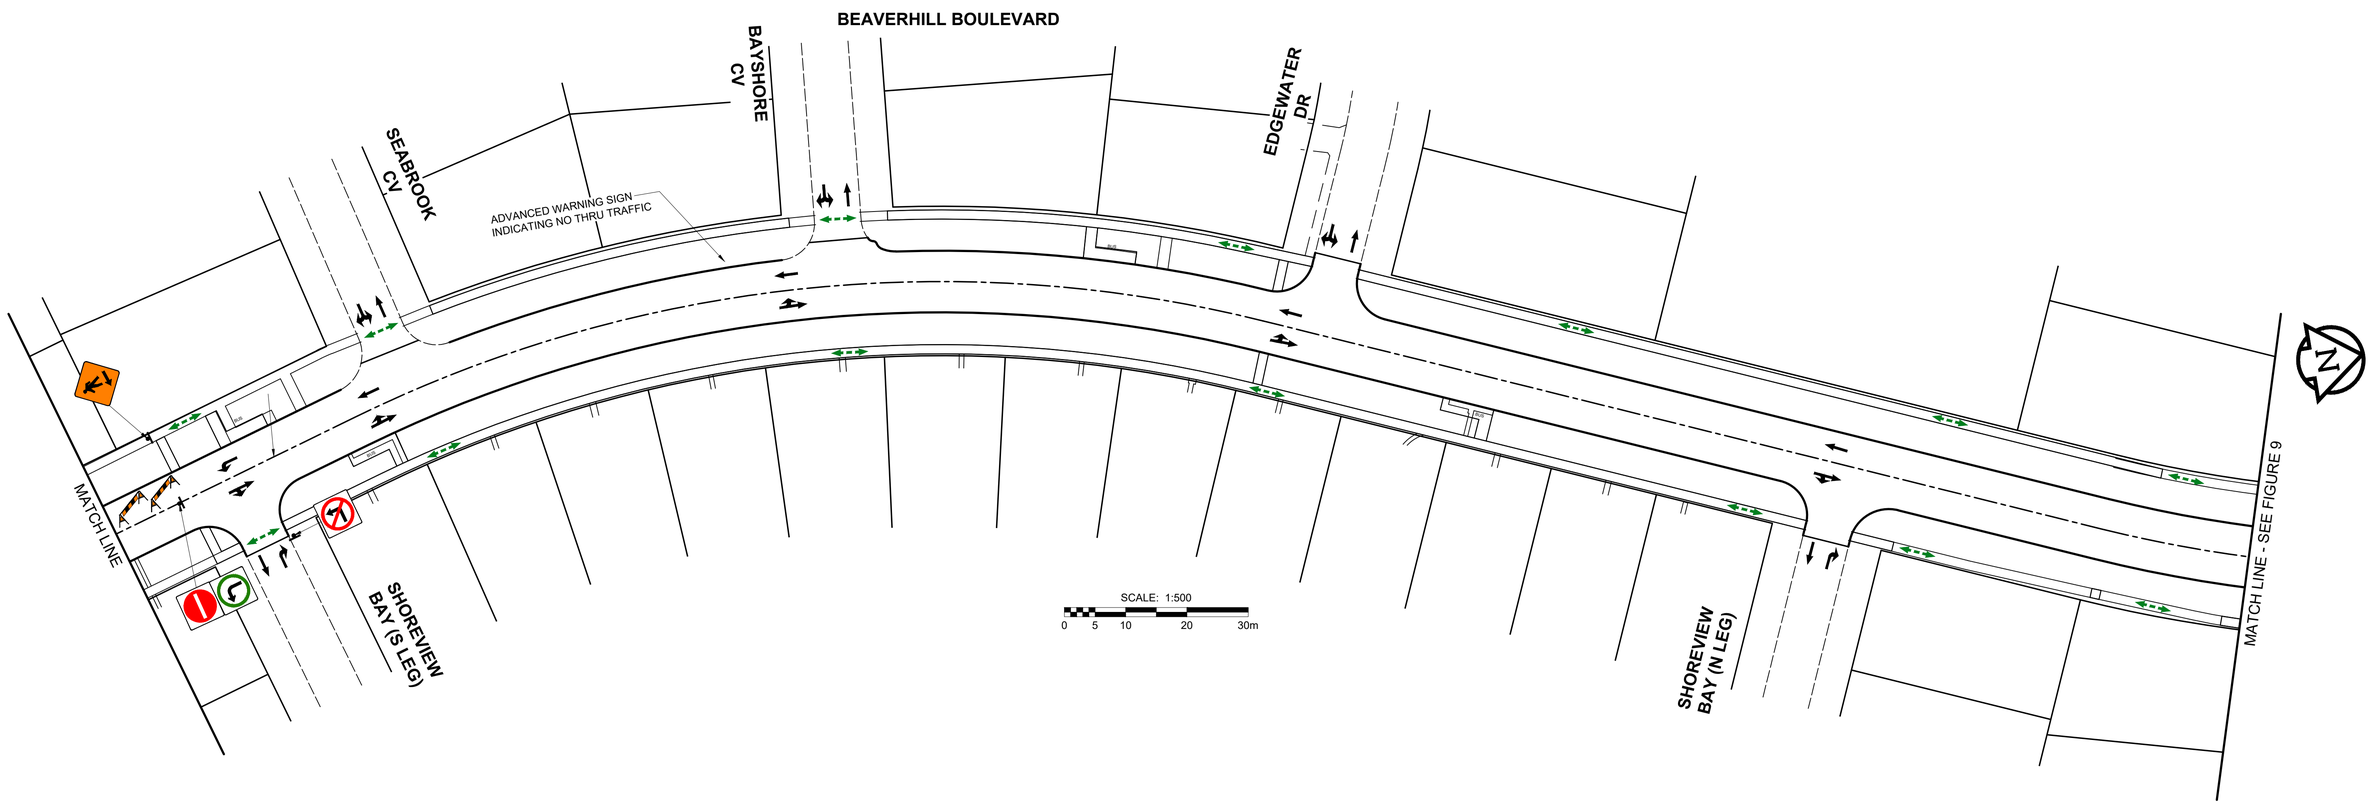

Stantec

ISSUED FOR TENDER

BEAVERHILL BLVD - STAGE 4 (1 OF 2)
FIGURE 8

THE CITY OF WINNIPEG
2026 LOCAL STREET RENEWAL PROGRAM
PARKVILLE DR, BELIVEAU RD, BERRYDALE AVE & BEAVERHILL BLVD
TRAFFIC STAGING & SIGNAGE

VERSION 1.0

A1 SIZE 594mm x 841mm

U:\132501008\0300_drawing\0302_sheet_files\02_civil\26-R-09A\Staging and Traffic Signage\01008c - 26-R-09A - Staging and Traffic Signage - STAGE 4.dwg Last Saved: 3/3/2026 4:29 PM by dalane Plotted: 3/4/2026 8:14 AM by Lane, Dave