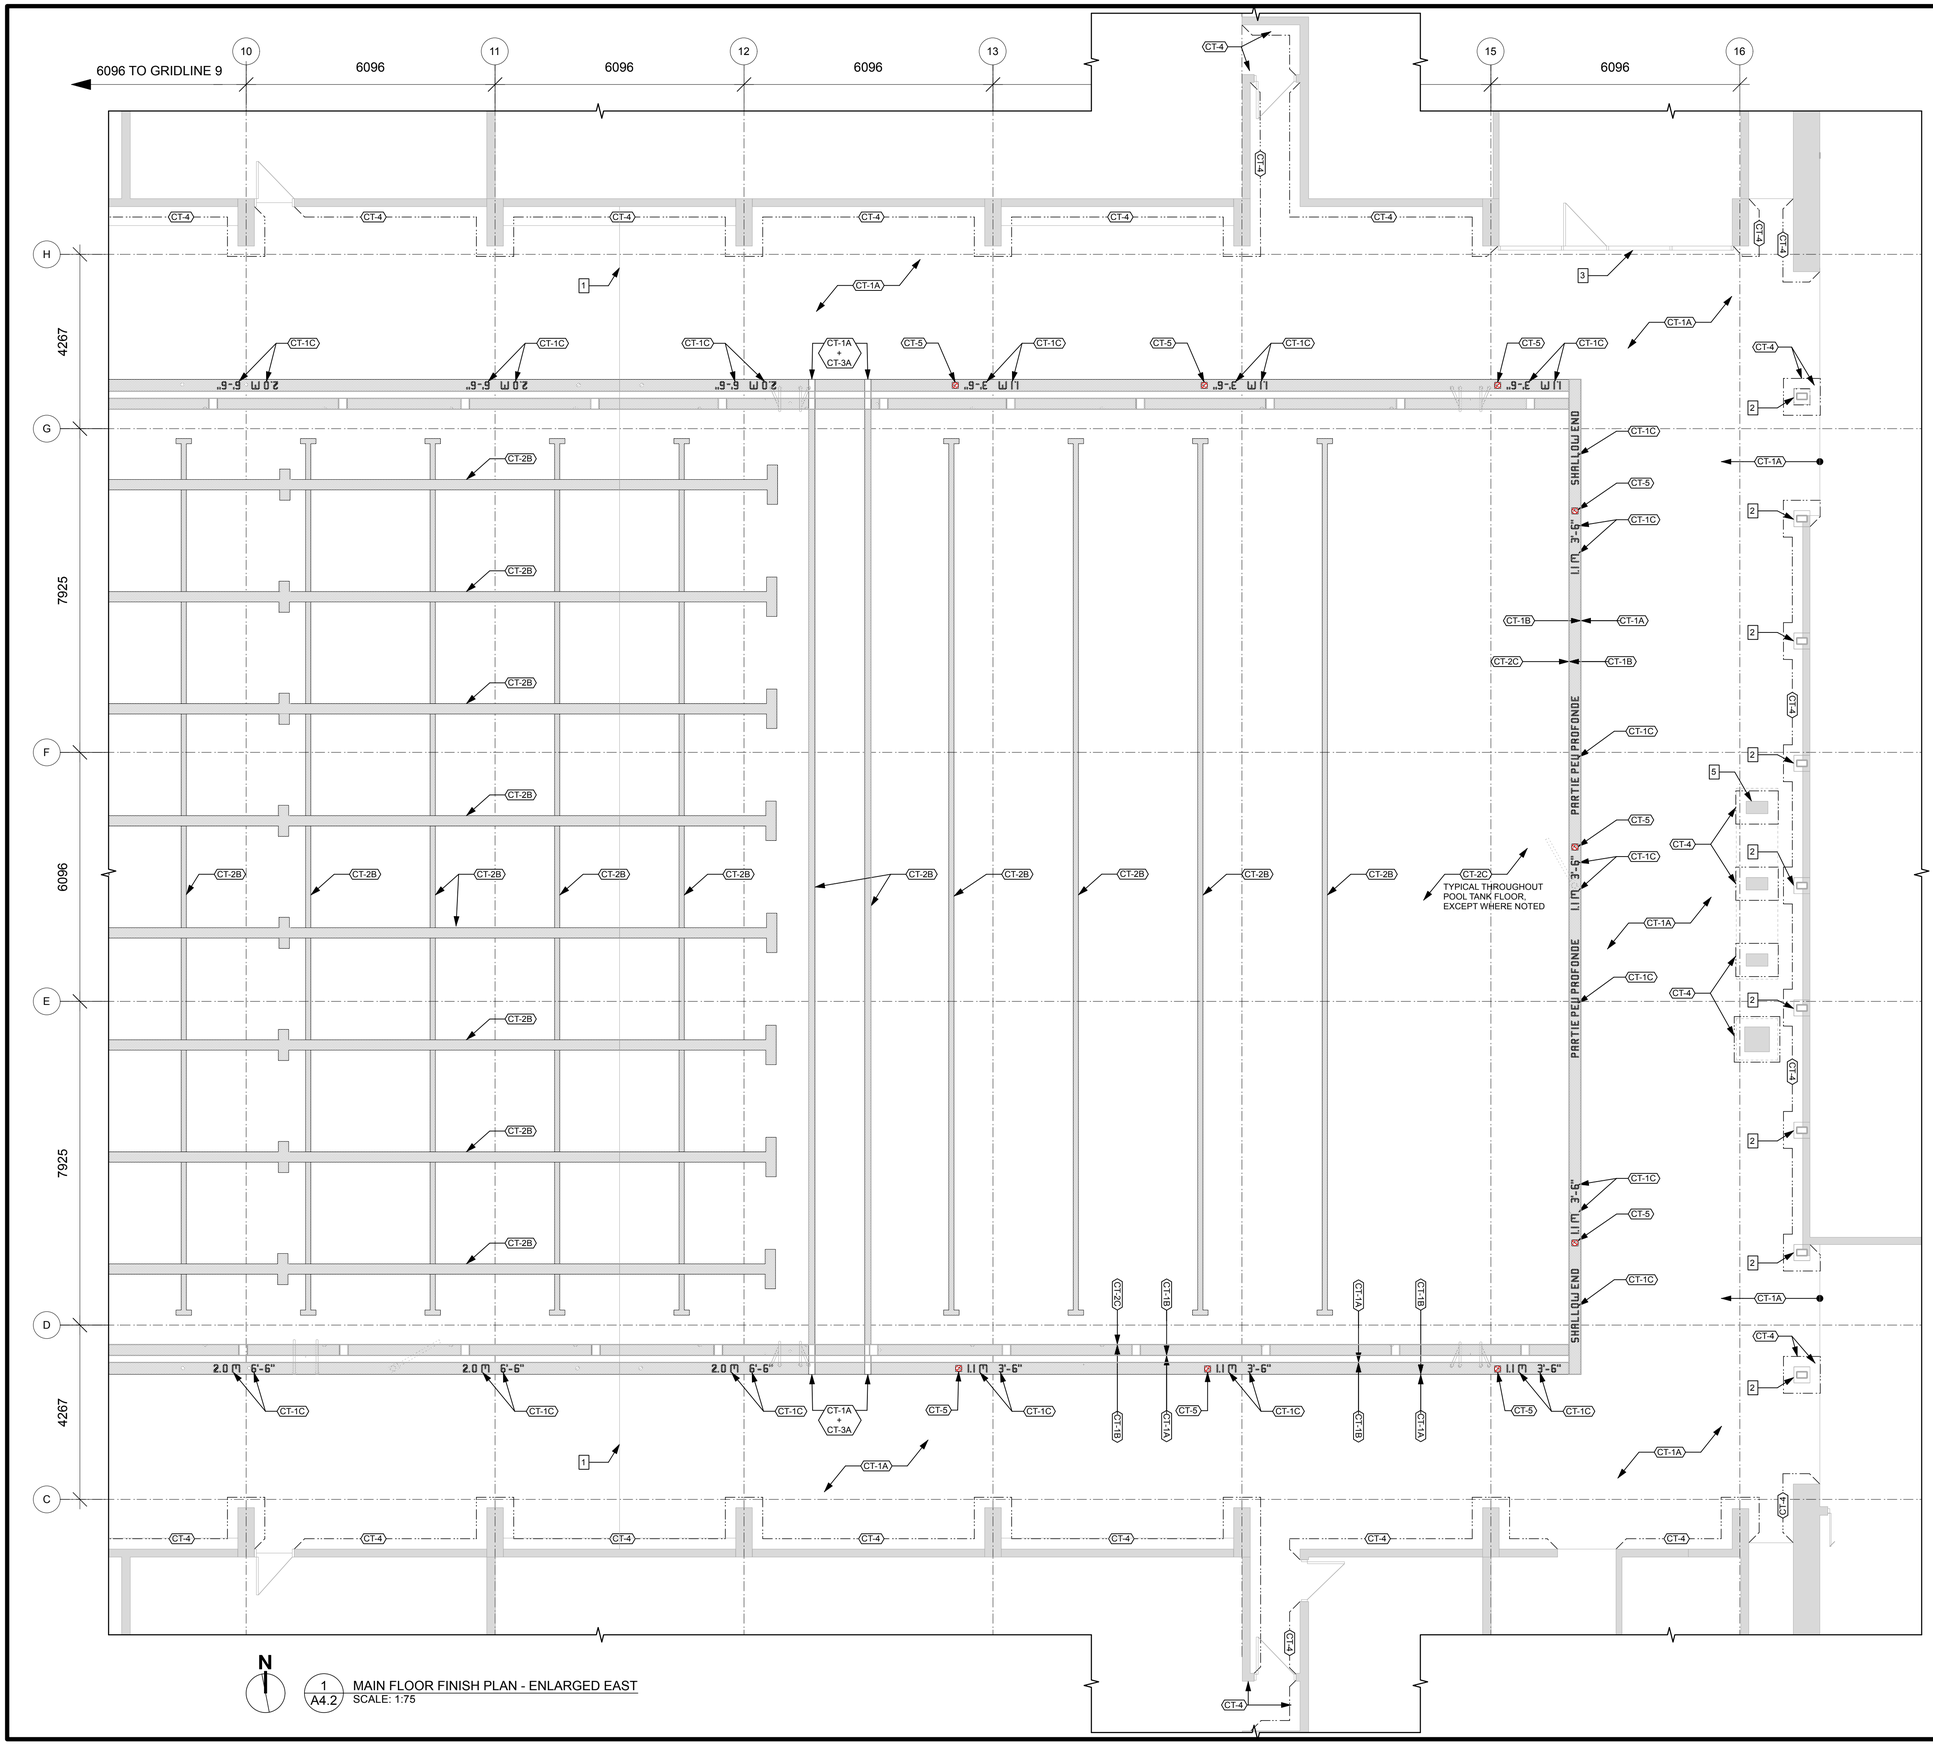

1 A4.2 MAIN FLOOR FINISH PLAN - ENLARGED EAST
SCALE: 1:75

CrosierKilgour
Structural Engineering & Building Performance

TILE SCHEDULE

CODE	SUPPLIER	PRODUCT	DESCRIPTION	LOCATION
CT-1A	DALTILE	KEYSTONES	25mm x 25mm (1" X 1"), PEPPER WHITE D037	POOL DECK
CT-1B			25mm x 25mm (1" X 1"), BLACK D311	POOL HEADWALLS AND POOL EDGE
CT-1C			25mm x 25mm (1" X 1"), BISCUIT D317	DEPTH MARKERS + LETTERING ON POOL EDGE
CT-2A			51mm x 51mm (2" X 2"), PEPPER WHITE D037	DIVE TOWER STAIRS AND PLATFORM
CT-2B			51mm x 51mm (2" X 2"), BLACK D311	POOL TANK LANE MARKINGS, DIVE TOWER STAIR NOSING, SECCHI DISK, DEPTH MARKER
CT-2C			51mm x 51mm (2" X 2"), BISCUIT D317	POOL TANK WALLS + FLOOR, SECCHI DISK
CT-3A			51mm x 25mm (2" X 1"), TRIM PIECE, BISCUIT C701	POOL COPING w/ GRASPABLE EDGE
CT-3B			51mm x 25mm (2" X 1"), TRIM PIECE, BLACK C701	POOL COPING w/ GRASPABLE EDGE
CT-4			51mm x 51mm (2" X 2"), BUILD-UP COVE BASE MB5B, BLACK D311 127mm x 305mm (5" X 12" SHEET)	PERIMETER WALL BASE
CT-5	INLAYS INC.	MG SERIES	NO DIVING W/ INTERNATIONAL SYMBOL (RED) C621500	POOL EDGE - NO DIVING SYMBOL

GENERAL NOTES:

1. GENERAL CONTRACTOR TO DO A SURVEY OF THE EXISTING TILEWORK WHEN THE POOL TANK IS EMPTY. THIS WILL FORM THE BASIS OF TILE DESIGN FOR LANE MARKING LOCATIONS/CENTRELINES ETC.
2. IN ADDITION TO LOCATIONS OF CONTROL JOINTS SHOWN, PROVIDE PROPOSED LAYOUT OF EXPANSION JOINTS ON TILING PLAN SHOP DRAWING.
3. REFER TO A3.3 FOR TILE TYPE ON DIVING TOWER STAIRS.

LEGEND:

WALL BASE TILE

MAIN FLOOR FINISH PLAN KEYNOTES

1. EXISTING CONTROL JOINT, CUT TILE TO SUIT
2. +/- 125mm HIGH BASE. PROVIDE NEW 51mm x 51mm TILE ON ALL SURFACES OF BASE WITH COVED TOP TRIM PIECE.
3. STOREFRONT WALL SYSTEM, NO TILE BASE
4. SECCHI DISK, SEE 6/A5.2
5. CONCRETE BENCH SUPPORT TYP.
6. 762mm X 762mm CONTRASTING BORDER SURROUNDING MAIN DRAINS
7. 203mm DIA. DEPTH MARKER
8. EXISTING MAIN DRAIN

| x | architecture inc.
130 Main Street, Suite 310 Winnipeg, Manitoba R3C 1A8 204 318 2010

3			
2			
1			
0	ISSUED FOR CONSTRUCTION		2026-07-28

SEAL

MAA Digital Signature Applied
PROVINCE OF MANITOBA
TRAVIS COOKE
REGISTERED ARCHITECT
2026-07-28

MAA Digital Signature Applied
PROVINCE OF MANITOBA
1x1 ARCHITECTURE INC.
No. 1661
APPROVED ARCHITECTURAL CORPORATION
2026-07-28

2026-07-28 DATE	ES DESIGNED	ES DRAWN	TC CHECKED	TC APPROVED

Winnipeg
THE CITY OF WINNIPEG
ASSETS & PROJECT MANAGEMENT DEPARTMENT
MUNICIPAL ACCOMMODATIONS DIVISION
3-65 GARRY STREET, R3C 4K4

PROJECT
PAN AM POOL
MAIN TANK RENEWAL

25 POSEIDON BAY

SHEET TITLE
MAIN FLOOR FINISH PLAN
ENLARGED EAST

SCALE	PROJECT No:	SHEET No:
AS SHOWN	2024-0660	A4.2

DRAWING SHEET SIZE: A1 (594x841) PLOT 1:1