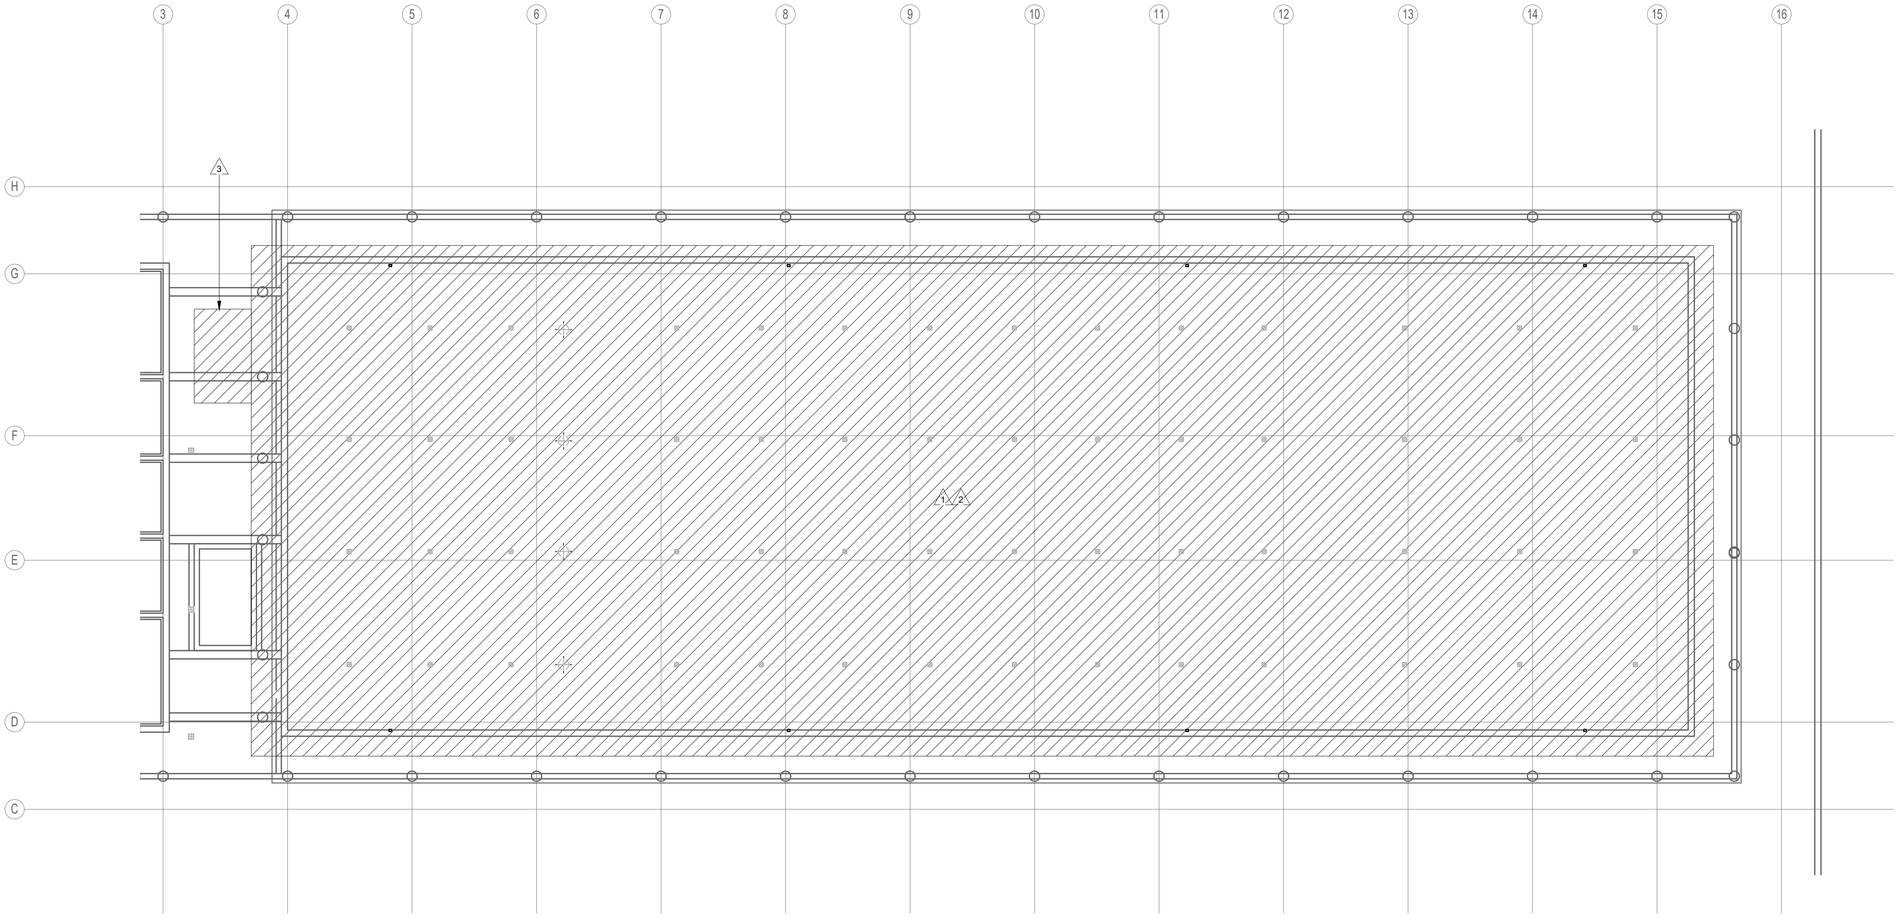

BASEMENT/CRAWLSPACE - POWER & SYSTEMS DEMOLITION
SCALE: 1 : 150

KEY NOTES

1 DEMOLISH EXISTING POOL BONDING SYSTEM.

2 DISCONNECT EXISTING CONDUIT (SYSTEMS, POWER, LIGHT, ETC.) AND ELECTRICAL EQUIPMENT IN AREA AS REQUIRED FOR CONCRETE SOUNDING AND REPAIR. COORDINATE WITH ARCHITECTURAL AND STRUCTURAL. RETAIN CONNECTION FOR RENOVATION. ALLOCATE TO CASH ALLOWANCE.

3 DEMOLISH CORRODED ELECTRICAL CONDUIT AND EQUIPMENT ASSOCIATED WITH POOL BUBBLER. RETAIN WIRING FOR REUSE IN RENOVATION PHASE.

DEMOLITION GENERAL NOTES

A. WHERE EXISTING WALLS ARE TO BE OPENED FOR INSTALLATION OF NEW WIRING, COORDINATE WITH GENERAL CONTRACTOR ROUTING OF SAME. ARRANGE AND PAY FOR ALL CUTTING/REPAIR/PATCHING AS REQUIRED.

B. ALL LIFE-SAFETY SYSTEMS SHALL BE MAINTAINED AND OPERABLE AT ALL TIMES DURING DEMOLITION/CONSTRUCTON.

CrosierKilgour
Structural Engineering & Building Performance

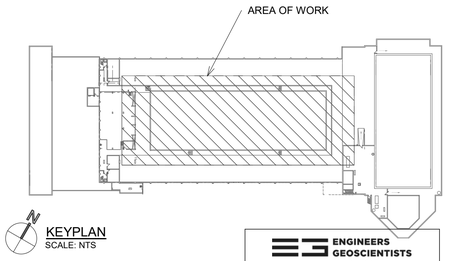

KEYPLAN
SCALE: NTS

ENGINEERS GEOSCIENTISTS MANITOBA
Certificate of Authorization
Epp Siepman Engineering Inc.
No. 4035

This is a print of a document that has been electronically authenticated with technology authorized by the Engineers Geoscientists Manitoba. The original is in electronic form.

epp siepman engineering
400 - 136 Market Avenue
Winnipeg, MB R3B 0P4
T 204 453 1080

PROVINCE OF MANITOBA
M G PENNER
Member
23792
PROFESSIONAL ENGINEER
2026-08-06

No.	REVISION/DESCRIPTION	BY	DATE
0	Issued For Construction		26-08-06

SEAL

DATE	DESIGNED	DRAWN	CHECKED	APPROVED
26-08-06	MC	MC	DF	MP

THE CITY OF WINNIPEG
ASSETS & PROJECT MANAGEMENT DEPARTMENT
MUNICIPAL ACCOMMODATIONS DIVISION
3-65 GARRY STREET, R3C 4K4

PROJECT
PAN AM POOL MAIN TANK RENEWAL

25 POSEIDON BAY

SHEET TITLE
BASEMENT - DEMOLITION PLAN

SCALE	PROJECT No:	SHEET No:
As indicated	24124	ED2.0

DRAWING SHEET SIZE: A1 (594x841) PLOT 1:1