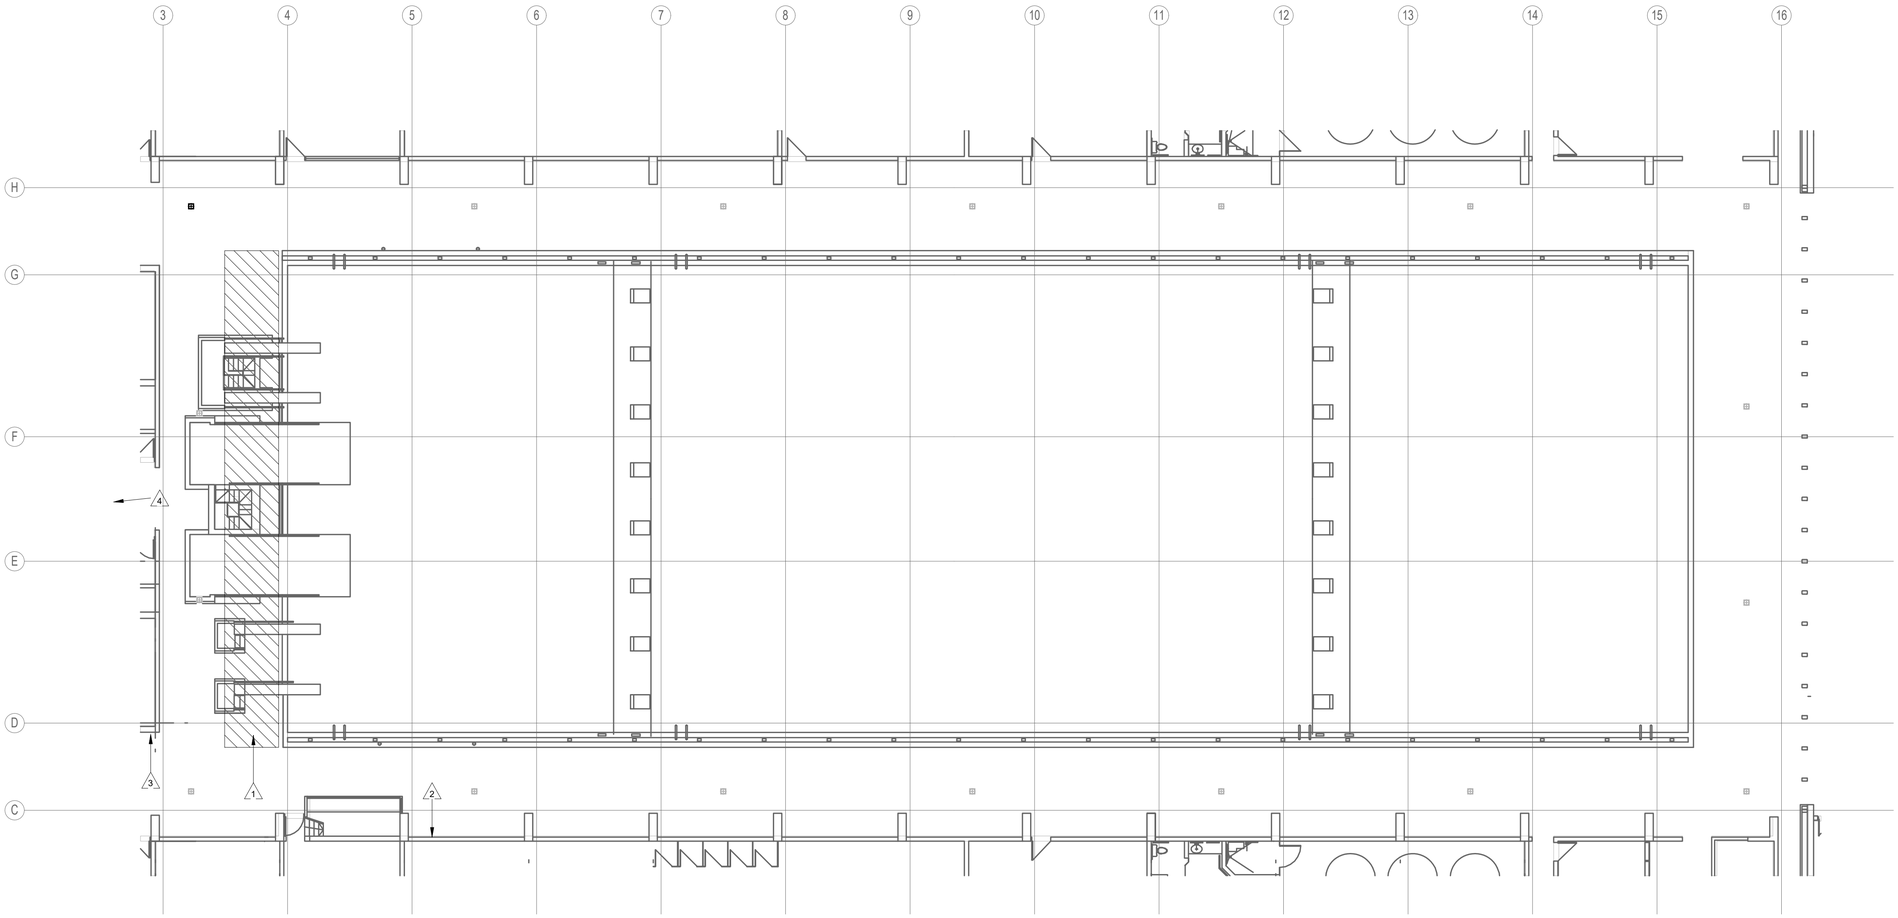

MAIN FLOOR PLAN - POWER & SYSTEMS DEMOLITION
SCALE: 1 : 150

KEY NOTES

1 DISCONNECT STARTING BLOCK TIMING SYSTEM CONNECTIONS. RETAIN CONNECTION FOR RENOVATION

2 DEMOLISH TWO DEVICE BOXES, ASSOCIATED CONDUITS AND WIRING BACK TO SOURCE.

3 DEMOLISH CONDUIT SECTION UTILIZING TWO (2) DRY LOCATION COUPLINGS. DEMOLISH EXISTING WIRING BACK TO SOURCE.

4 REMOVE AND REINSTALL EXISTING ADO AND ASSOCIATED CONTROLS. PREPARE EXISTING ADO FOR REUSE IN RENOVATION PHASE.

DEMOLITION GENERAL NOTES

A. WHERE EXISTING WALLS ARE TO BE OPENED FOR INSTALLATION OF NEW WIRING, COORDINATE WITH GENERAL CONTRACTOR ROUTING OF SAME. ARRANGE AND PAY FOR ALL CUTTING/REPAIR/PATCHING AS REQUIRED.

B. ALL LIFE-SAFETY SYSTEMS SHALL BE MAINTAINED AND OPERABLE AT ALL TIMES DURING DEMOLITION/CONSTRUCTON.

CrosierKilgour
Structural Engineering & Building Performance

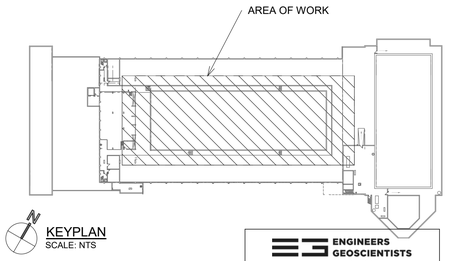

ENGINEERS GEOSCIENTISTS MANITOBA
Certificate of Authorization
Epp Siepman Engineering Inc.
No. 4035

This is a print of a document that has been electronically authenticated with technology authorized by the Engineers Geoscientists Manitoba. The original is in electronic form.

epp siepman engineering
400 - 136 Market Avenue
Winnipeg, MB R3B 0P4
T 204 453 1080

PROVINCE OF MANITOBA
M G PENNER
Member 23792
ENGINEER
2026-08-06

No.	REVISION/DESCRIPTION	BY	DATE
0	Issued For Construction		26-08-06

SEAL

DATE	DESIGNED	DRAWN	CHECKED	APPROVED
26-08-06	MC	MC	DF	MP

THE CITY OF WINNIPEG
ASSETS & PROJECT MANAGEMENT DEPARTMENT
MUNICIPAL ACCOMMODATIONS DIVISION
3-65 GARRY STREET, R3C 4K4

PROJECT
PAN AM POOL MAIN TANK RENEWAL

25 POSEIDON BAY

SHEET TITLE
MAIN FLOOR - DEMOLITION PLAN

SCALE	PROJECT No:	SHEET No:
As indicated	24124	ED2.1

DRAWING SHEET SIZE: A1 (594x841) PLOT 1:1