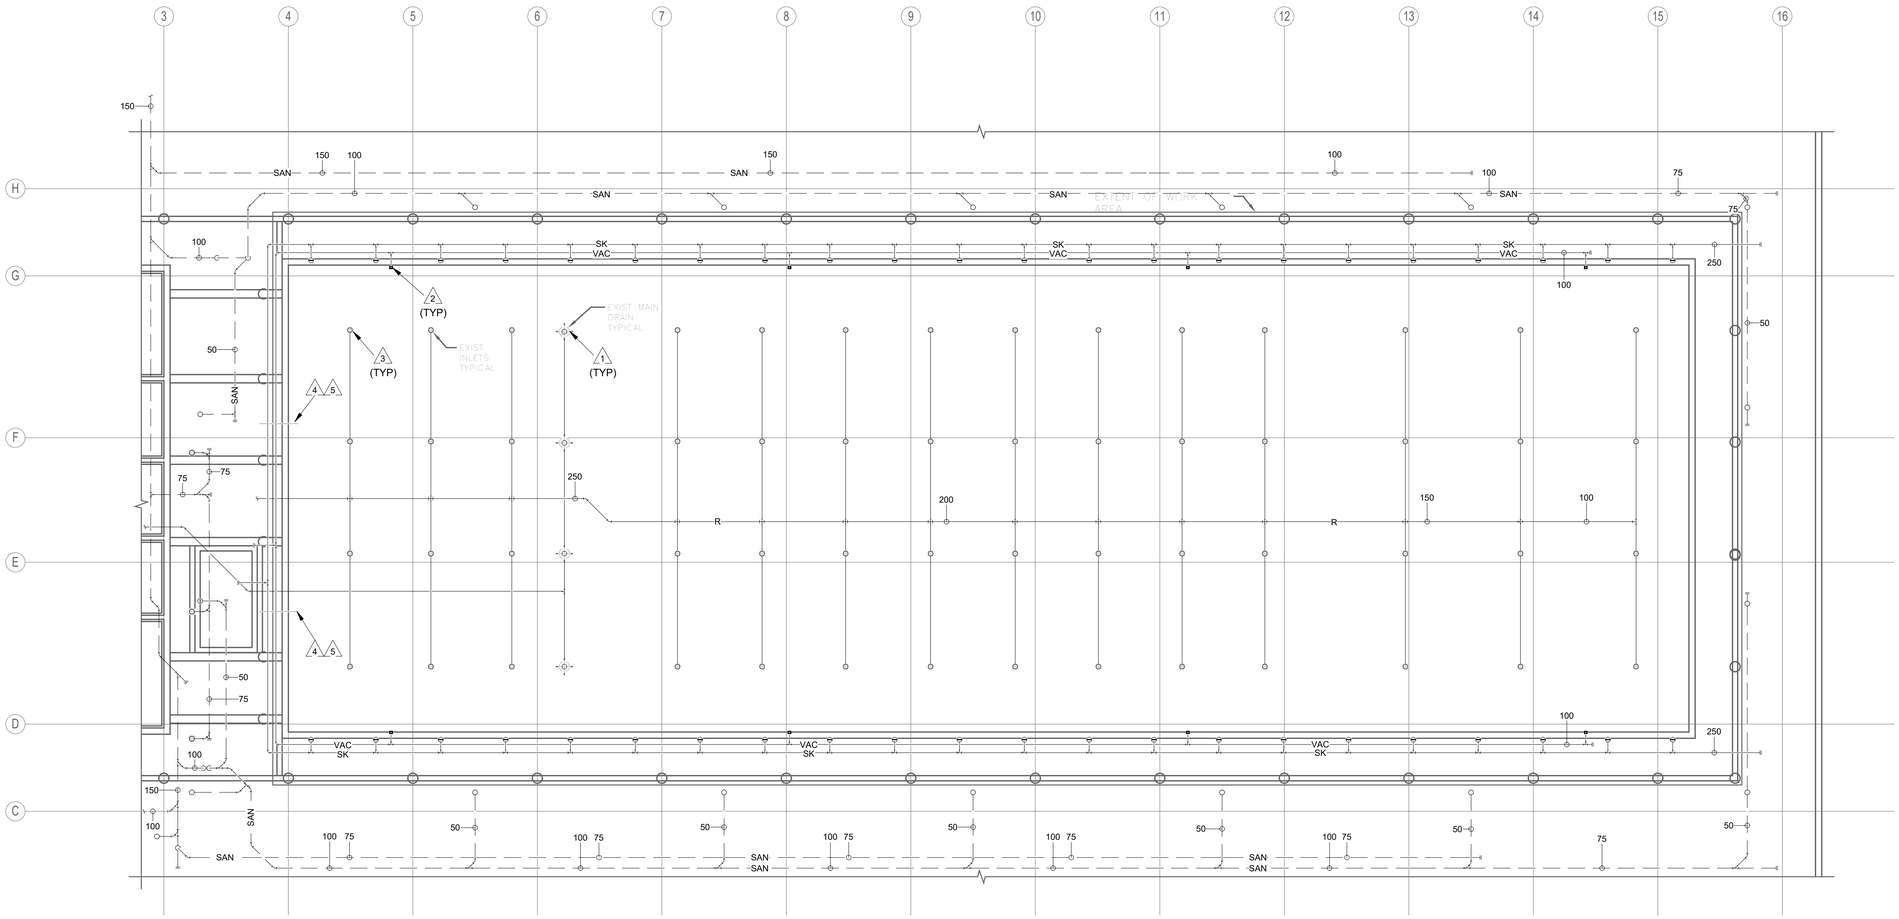

PARTIAL BASEMENT PLAN - PLUMBING DEMOLITION
SCALE: 1 : 150

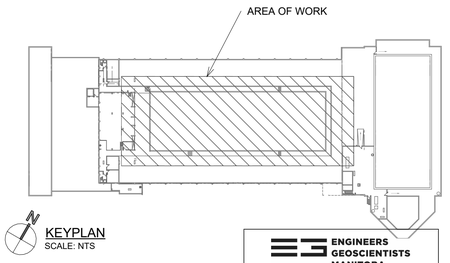

KEYPLAN
SCALE: NTS

KEY NOTES

1. EXISTING MAIN DRAINS TO BE REMOVED, PIPING TO REMAIN. COORDINATE WITH STRUCTURAL.
2. EXISTING VACUUM PORTS TO BE REMOVED. COORDINATE WITH STRUCTURAL TYPICAL.
3. EXISTING POOL RETURN FITTINGS ON POOL FLOOR TO BE REMOVED, PIPING TO REMAIN. COORDINATE WITH STRUCTURAL. TYPICAL.
4. DISCONNECT AIR SUPPLY HOSES SERVING EXISTING SPARGERS AT POOL BOTTOM. RETAIN FOR RE-INSTALLATION FOLLOWING RENOVATION WORK.
5. REMOVE EXISTING HARD-PIPE AIR SYSTEM CONNECTION FITTINGS FROM SIDEWALL OF POOL TANK, JUST BELOW NORMAL WATER LINE, TO ACCOMMODATE RENOVATION. PROTECT OPENINGS TO AVOID DEBRIS FROM ENTERING COMPRESSED AIR SYSTEM. RETAIN THREADED AND QUICK CONNECT COUPLER FOR RE-INSTALLATION.

CrosierKilgour
Structural Engineering & Building Performance

ENGINEERS GEOSCIENTISTS MANITOBA
Certificate of Authorization
Epp Siepman Engineering Inc.
No. 4035

This is a print of a document that has been electronically authenticated with technology authorized by the Engineers Geoscientists Manitoba. The original is in electronic form.

epp siepman engineering
400 - 136 Market Avenue
Winnipeg, MB R3B 0P4
T 204 453 1080

No.	REVISION/DESCRIPTION	BY	DATE
0	Issued For Construction		26-08-06

SEAL

PROVINCE OF MANITOBA
J. SCHELLENBERG
Member
31336
REGISTERED PROFESSIONAL ENGINEER
2026-08-06

DATE	DESIGNED	DRAWN	CHECKED	APPROVED
26-08-06	JS	KL	JS	Approver

THE CITY OF WINNIPEG
ASSETS & PROJECT MANAGEMENT DEPARTMENT
MUNICIPAL ACCOMMODATIONS DIVISION
3-65 GARRY STREET, R3C 4K4

PROJECT
PAN AM POOL MAIN TANK RENEWAL

25 POSEIDON BAY

SHEET TITLE
BASEMENT - DEMOLITION PLAN

SCALE	PROJECT No:	SHEET No:
As indicated	24124	MD2.0

DRAWING SHEET SIZE: A1 (594x841) PLOT 1:1