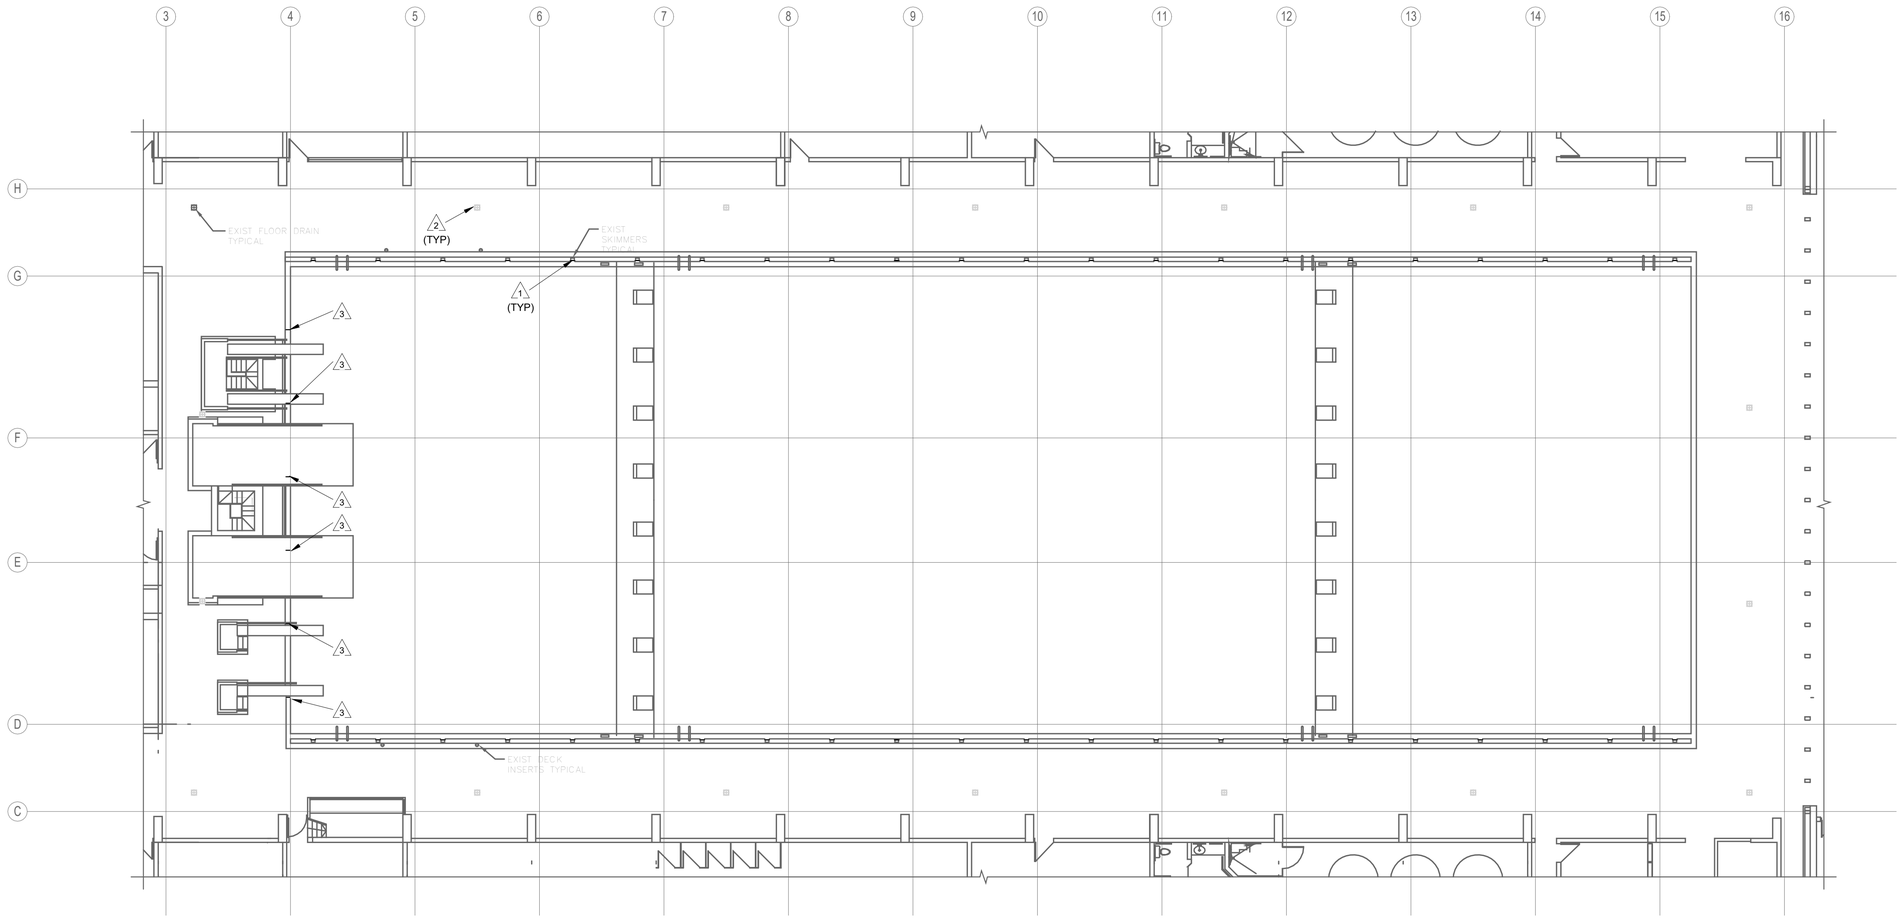

MAIN FLOOR PLAN - PLUMBING DEMOLITION
SCALE: 1 : 150

KEY NOTES

1 EXISTING SKIMMER GRATES AND FITTINGS TO BE REMOVED, PIPING THROUGH WALL AND DECK TO REMAIN. COORDINATE WITH STRUCTURAL. TYPICAL.
2 EXISTING FLOOR DRAIN TO BE REMOVED, PIPING TO REMAIN.
3 REMOVE EXISTING DIVING WATER SURFACE SPRAY HEADS, JUST ABOVE NORMAL WATER LINE, TO ACCOMMODATE RENOVATION WORK. PROTECT CONNECTIONS TO AVOID DEBRIS ENTRAINMENT INTO THE WATER SYSTEM.

CrosierKilgour
Structural Engineering & Building Performance

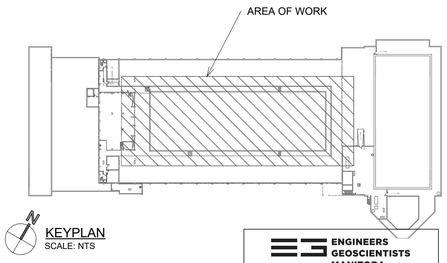

KEYPLAN
SCALE: NTS

ENGINEERS GEOSCIENTISTS MANITOBA
Certificate of Authorization
Epp Siepman Engineering Inc.
No. 4035

This is a print of a document that has been electronically authenticated with technology authorized by the Engineers Geoscientists Manitoba. The original is in electronic form.

epp siepman engineering
400 - 136 Market Avenue
Winnipeg, MB R3B 0P4
T 204 453 1080

No.	REVISION/DESCRIPTION	BY	DATE
0	Issued For Construction		26-08-06

SEAL

PROVINCE OF MANITOBA
J.T. SCHELLENBERG
Member
31336
2026-08-06
REGISTERED PROFESSIONAL ENGINEER

26-08-06	JS	KL	JS	Approver
DATE	DESIGNED	DRAWN	CHECKED	APPROVED

THE CITY OF WINNIPEG
ASSETS & PROJECT MANAGEMENT DEPARTMENT
MUNICIPAL ACCOMMODATIONS DIVISION
3-65 GARRY STREET, R3C 4K4

PROJECT
PAN AM POOL MAIN TANK RENEWAL

25 POSEIDON BAY

SHEET TITLE
MAIN FLOOR - DEMOLITION PLAN

SCALE	PROJECT No:	SHEET No:
As indicated	24124	MD2.1

DRAWING SHEET SIZE: A1 (594x841) PLOT 1:1