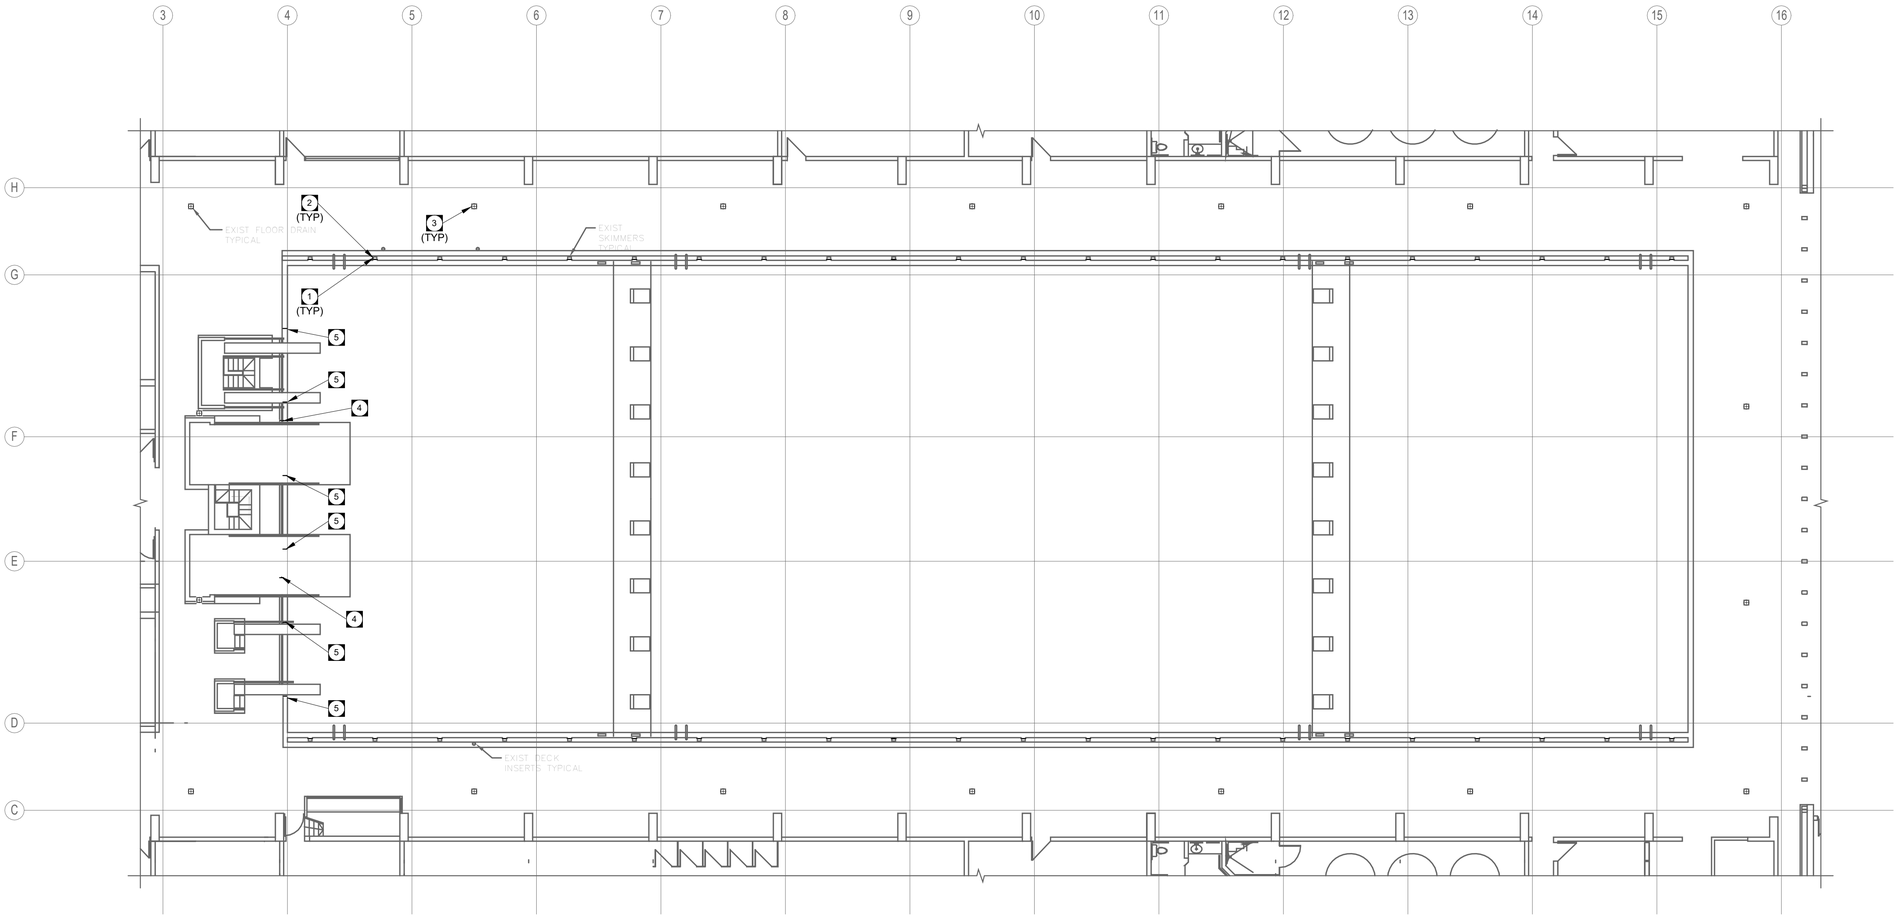

MAIN FLOOR PLAN - PLUMBING
SCALE: 1 : 150

KEY NOTES

1. PROVIDE NEW SKIMMER FITTINGS AND GRATE AT EACH EXISTING LOCATION. CONNECT TO EXISTING PIPING WITHIN BASEMENT. COORDINATE INSTALLATION, CONNECTION, MOUNTING WITH STRUCTURAL. TYPICAL.
2. NEW SKIMMER GRATES SHALL BE CUSTOM FABRICATED BY COMMERCIAL POOL & REC PRODUCTS. GRATES SHALL BE STAINLESS STEEL TO MATCH NEW GUTTER PROFILE. REFER TO GUTTER DETAIL ON STRUCTURAL DRAWINGS.
3. PROVIDE NEW FLOOR DRAINS AT EACH EXISTING LOCATION. CONNECT TO EXISTING PIPING WHTHIN BASEMENT. COORDINATE INSTALLTION AND CONNECTION WITH STRUCTUAL. TYPICAL.
4. PROVIDE NEW COMPRESSED AIR FITTING CONNECTION WALL PLATE. 3/4" THREADED PIPE FITTING TO MATCH EXISTING AND TO ACCOMMODATE EXISTING SPARGER AIR SUPPLY HOSE FITTINGS. MOUNT IN EXISTING LOCATIONS. RECONNECT EXISTING SPARGER COMPRESSED AIR HOSES HARD PIPE FITTINGS..
5. PROVIDE NEW DIVING WATER SURFACE SPRAY HEADS AT EXISTING LOCATIONS. CONNECT TO EXISTING WATER SUPPLY.

CrosierKilgour
Structural Engineering & Building Performance

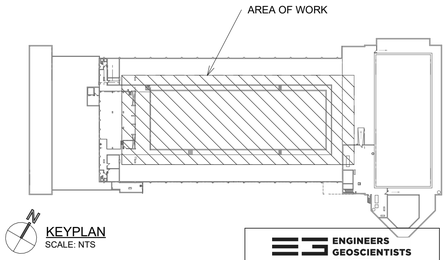

KEYPLAN
SCALE: NTS

ENGINEERS GEOSCIENTISTS MANITOBA
Certificate of Authorization
Epp Siepman Engineering Inc.
No. 4035

This is a print of a document that has been electronically authenticated with technology authorized by the Engineers Geoscientists Manitoba. The original is in electronic form.

epp siepman engineering
400 - 136 Market Avenue
Winnipeg, MB R3B 0P4
T 204 453 1080

No.	REVISION/DESCRIPTION	BY	DATE
0	Issued For Construction		26-08-06

SEAL

PROVINCE OF MANITOBA
J.T. SCHELLENBERG
Member
31336
REGISTERED PROFESSIONAL ENGINEER
2026-08-06

DATE	DESIGNED	DRAWN	CHECKED	APPROVED
26-08-06	JS	KL	JS	Approver

THE CITY OF WINNIPEG
ASSETS & PROJECT MANAGEMENT DEPARTMENT
MUNICIPAL ACCOMMODATIONS DIVISION
3-65 GARRY STREET, R3C 4K4

PROJECT
PAN AM POOL MAIN TANK RENEWAL

25 POSEIDON BAY

SHEET TITLE
MAIN FLOOR - PLUMBING PLAN

SCALE	PROJECT No:	SHEET No:
As indicated	24124	MP2.1

DRAWING SHEET SIZE: A1 (594x841) PLOT 1:1