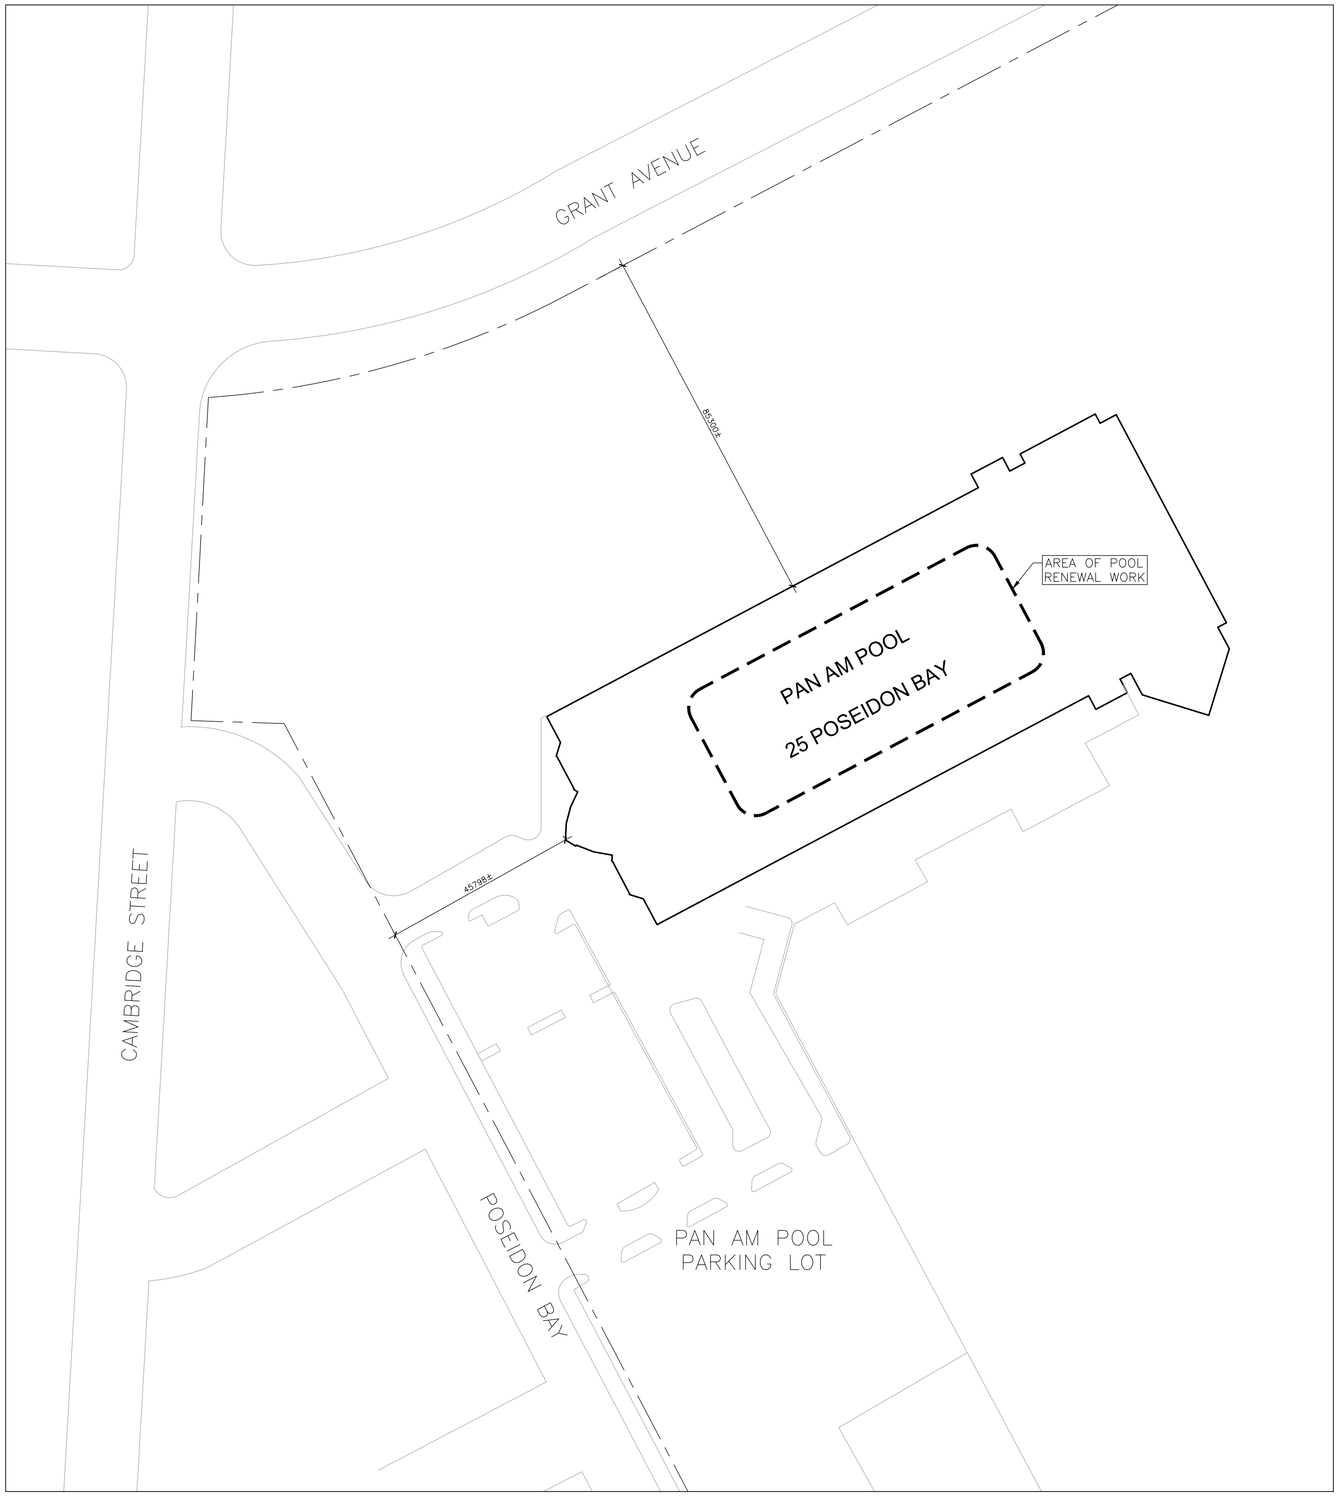

N

SITE PLAN
NTS

2024-0660

CrosierKilgour
Structural Engineering & Building Performance

ENGINEERS GEOSCIENTISTS MANITOBA
Certificate of Authorization
Crosier Kilgour & Partners Ltd.
No. 235

DRAWING INDEX

TITLE PAGE

STRUCTURAL

S0.1 SITE PLAN, DRAWING INDEX AND GENERAL NOTES
S0.2 LEGEND AND ABBREVIATIONS
S0.3 PUBLIC AND CONTRACTOR AREAS - SITE PLAN
S0.4 PUBLIC AND CONTRACTOR AREAS - BASEMENT PLAN
S0.5 PUBLIC AND CONTRACTOR AREAS - MAIN FLOOR PLAN
S0.6 PUBLIC AND CONTRACTOR AREAS - SECOND FLOOR PLAN
S0.7 PUBLIC AND CONTRACTOR AREAS - BUILDING SECTION THRU POOL
S2.1A PARTIAL MAIN FLOOR FRAMING PLAN (WEST) - STRUCTURAL REPAIRS
S2.1B PARTIAL MAIN FLOOR FRAMING PLAN (EAST) - STRUCTURAL REPAIRS
S2.2 BASEMENT & POOL TANK PLAN - DEMOLITION
S2.3 BASEMENT & POOL TANK PLAN - NEW CONSTRUCTION
S2.4 PARTIAL MAIN FLOOR PLAN - DEMOLITION
S2.5 PARTIAL MAIN FLOOR PLAN - NEW CONSTRUCTION
S3.1 TANK ELEVATIONS TILING AND WATERPROOFING - DEMOLITION
S3.2 TANK ELEVATIONS TILING AND WATERPROOFING - NEW CONSTRUCTION
S4.1 LONGITUDINAL SECTION - STRUCTURAL REPAIRS
S4.2 LONGITUDINAL SECTION - STRUCTURAL REPAIRS
S4.3 LONGITUDINAL SECTION - STRUCTURAL REPAIRS
S4.4 LONGITUDINAL SECTION - STRUCTURAL REPAIRS
S4.5 DIVING TOWER PLATFORM 'B' PLAN AND SECTIONS - STRUCTURAL REPAIRS
S4.6 DIVING PLATFORMS 'A', 'C' & 'D' PLANS AND ELEVATIONS - STRUCTURAL REPAIRS
S5.1 STRUCTURAL REPAIR DETAILS
S5.2 STRUCTURAL REPAIR DETAILS
S5.3 TILING AND WATERPROOFING DETAILS
S5.4 TILING AND WATERPROOFING DETAILS
S6.1 TYPICAL CONCRETE REPAIR DETAILS

ARCHITECTURAL

A1.1 ARCHITECTURAL COVER PAGE AND REFERENCE PLAN
A2.1 MAIN FLOOR DEMOLITION PLAN ENLARGED WEST
A2.2 MAIN FLOOR DEMOLITION PLAN ENLARGED EAST
A2.3 DIVING PLATFORM STAIR AND SINGLE BOLT ANCHOR DEMOLITION PLAN
A3.1 MAIN FLOOR RENOVATION PLAN ENLARGED WEST
A3.2 MAIN FLOOR RENOVATION PLAN ENLARGED EAST
A3.3 DIVING PLATFORM STAIR RENOVATION PLAN
A3.4 RENOVATION DIVING PLATFORM GUARD RAIL
A4.1 MAIN FLOOR FINISH PLAN - ENLARGED WEST
A4.2 MAIN FLOOR FINISH PLAN - ENLARGED EAST
A4.3 RENOVATION TILE MARKINGS
A5.1 POOL TANK ELEVATIONS
A5.2 POOL TANK ELEVATIONS AND DETAILS
A6.1 PHOTO REFERENCES

MECHANICAL

M0.1 MECHANICAL SYMBOLS
MD2.0 BASEMENT - DEMOLITION PLAN
MD2.1 MAIN FLOOR - DEMOLITION PLAN
MP2.0 BASEMENT - PLUMBING PLAN
MP2.1 MAIN FLOOR - PLUMBING PLAN

ELECTRICAL

E0.1 ELECTRICAL SYMBOLS AND ABBREVIATIONS
ED2.0 BASEMENT - DEMOLITION PLAN
ED2.1 MAIN FLOOR - DEMOLITION PLAN
EL2.1 MAIN FLOOR - LIGHTING PLAN
EP2.0 BASEMENT - POWER PLAN
EP2.1 MAIN FLOOR - POWER PLAN

No.	REVISION/DESCRIPTION	BY	DATE
0	ISSUED FOR CONSTRUCTION	DJM	2026-08-17

SEAL

PROVINCE OF MANITOBA
D.J. MIZAK
Member
20801
REGISTERED PROFESSIONAL ENGINEER
2026-08-17

2026-08-17	TRB	MS/SAS	SMC	DJM
DATE	DESIGNED	DRAWN	CHECKED	APPROVED

Winnipeg

THE CITY OF WINNIPEG
ASSETS & PROJECT MANAGEMENT DEPARTMENT
MUNICIPAL ACCOMMODATIONS DIVISION
3-65 GARRY STREET, R3C 4K4

PROJECT

PAN AM POOL
POOL RENEWAL

25 POSEIDON BAY

SHEET TITLE

SITE PLAN AND DRAWING INDEX

SCALE	PROJECT No:	SHEET No:
AS SHOWN	2024-0660	S0.1

DRAWING SHEET SIZE: A1 (594x841) PLOT 1:1