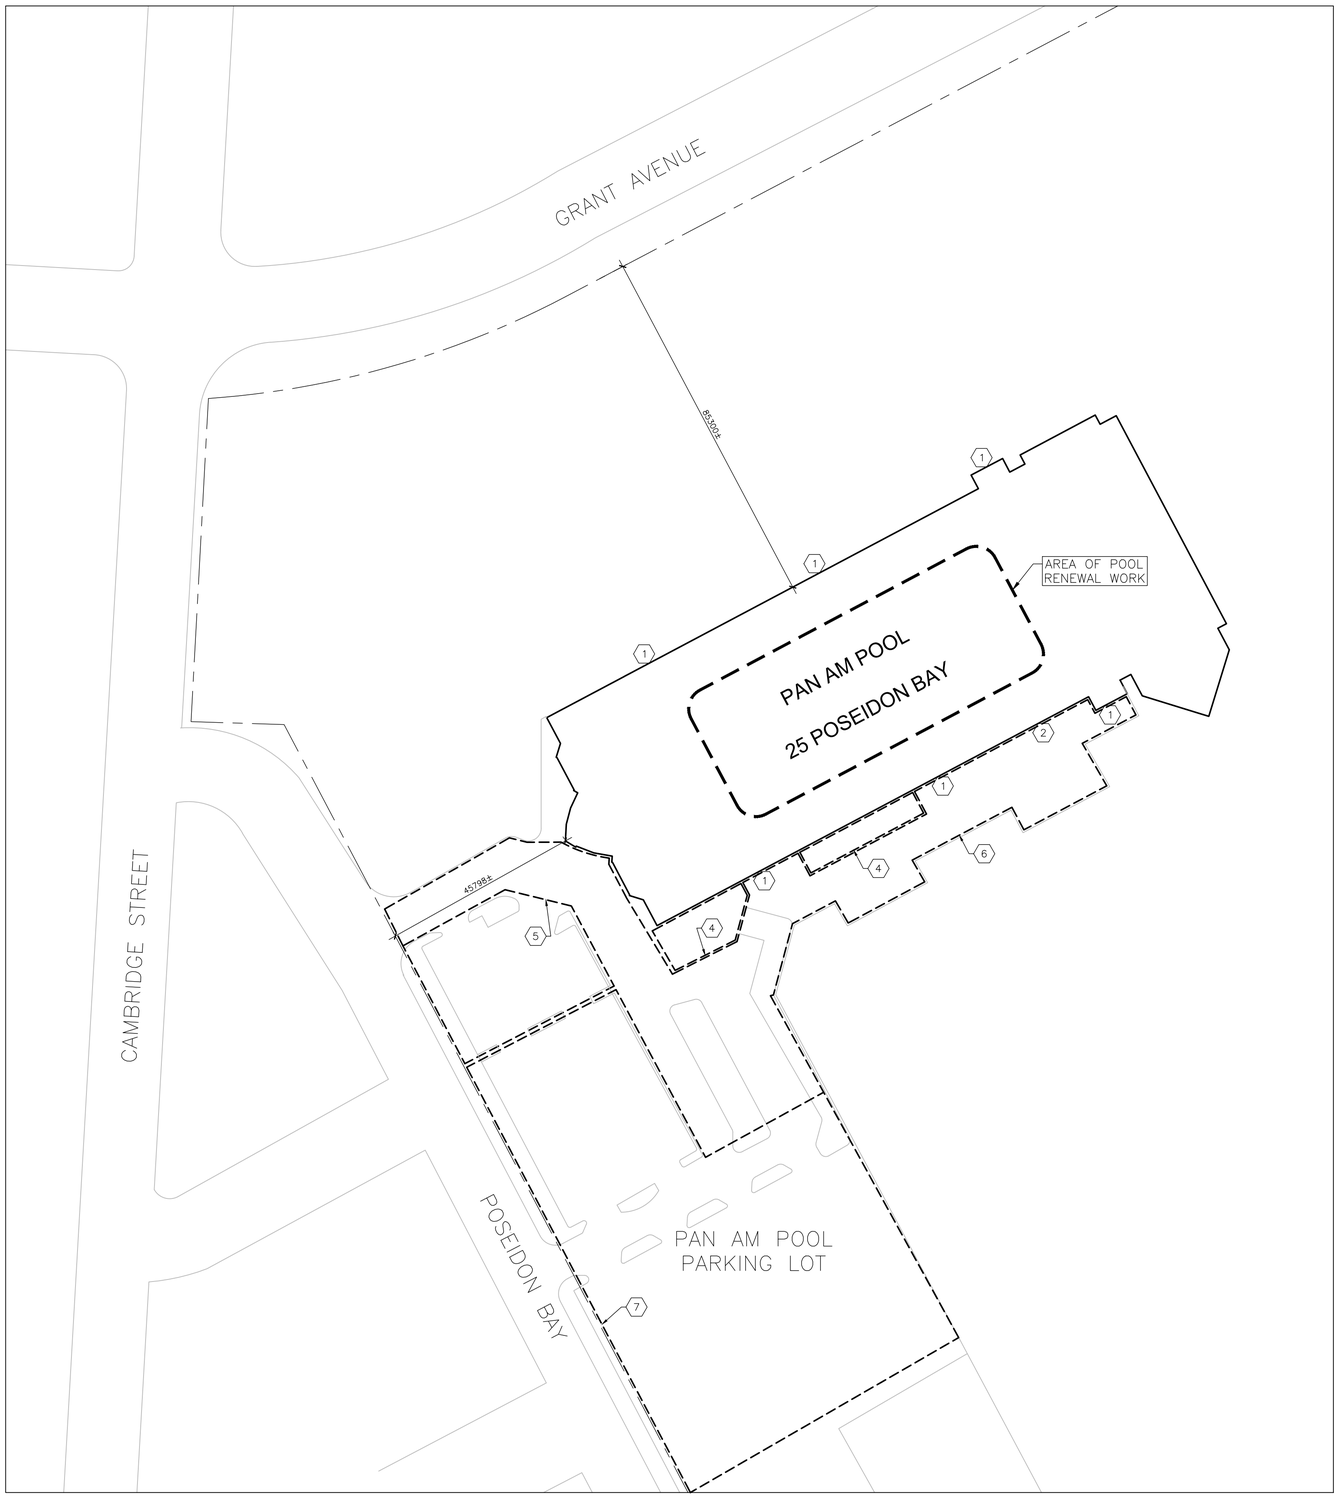

N

SITE PLAN
NTS

S2.2 TANK SLAB LEVEL DEMOLITION KEYNOTES

1. EMERGENCY EGRESS LOCATIONS TO BE MAINTAINED
2. PUBLIC ACCESS ENTRANCE/EXIT
3. CONTRACTOR ACCESS/EXIT
4. CONTRACTOR COMPOUND
5. CONTRACTOR PARKING
6. PUBLIC ACCESS ROUTE
7. PUBLIC PARKING

2024-0660

CrosierKilgour
Structural Engineering & Building Performance

ENGINEERS GEOSCIENTISTS MANITOBA
Certificate of Authorization
Crosier Kilgour & Partners Ltd.
No. 235

No.	REVISION/DESCRIPTION	BY	DATE
0	ISSUED FOR CONSTRUCTION	DJM	2026-08-17

SEAL

PROVINCE OF MANITOBA
D.J. MIZAK
Member
20801
REGISTERED PROFESSIONAL ENGINEER
2026-08-17

DATE	DESIGNED	DRAWN	CHECKED	APPROVED
2026-08-17	TRB	MS/SAS	SMC	DJM

Winnipeg

THE CITY OF WINNIPEG
ASSETS & PROJECT MANAGEMENT DEPARTMENT
MUNICIPAL ACCOMMODATIONS DIVISION
3-65 GARRY STREET, R3C 4K4

PROJECT
PAN AM POOL
POOL RENEWAL

25 POSEIDON BAY

SHEET TITLE
PUBLIC AND CONTRACTOR AREAS
SITE PLAN

SCALE	PROJECT No:	SHEET No:
AS SHOWN	2024-0660	S0.3

DRAWING SHEET SIZE: A1 (594x841) PLOT 1:1