CrosierKilgour
Structural Engineering & Building Performance

ENGINEERS GEOSCIENTISTS MANITOBA
Certificate of Authorization
Crosier Kilgour & Partners Ltd.
No. 235

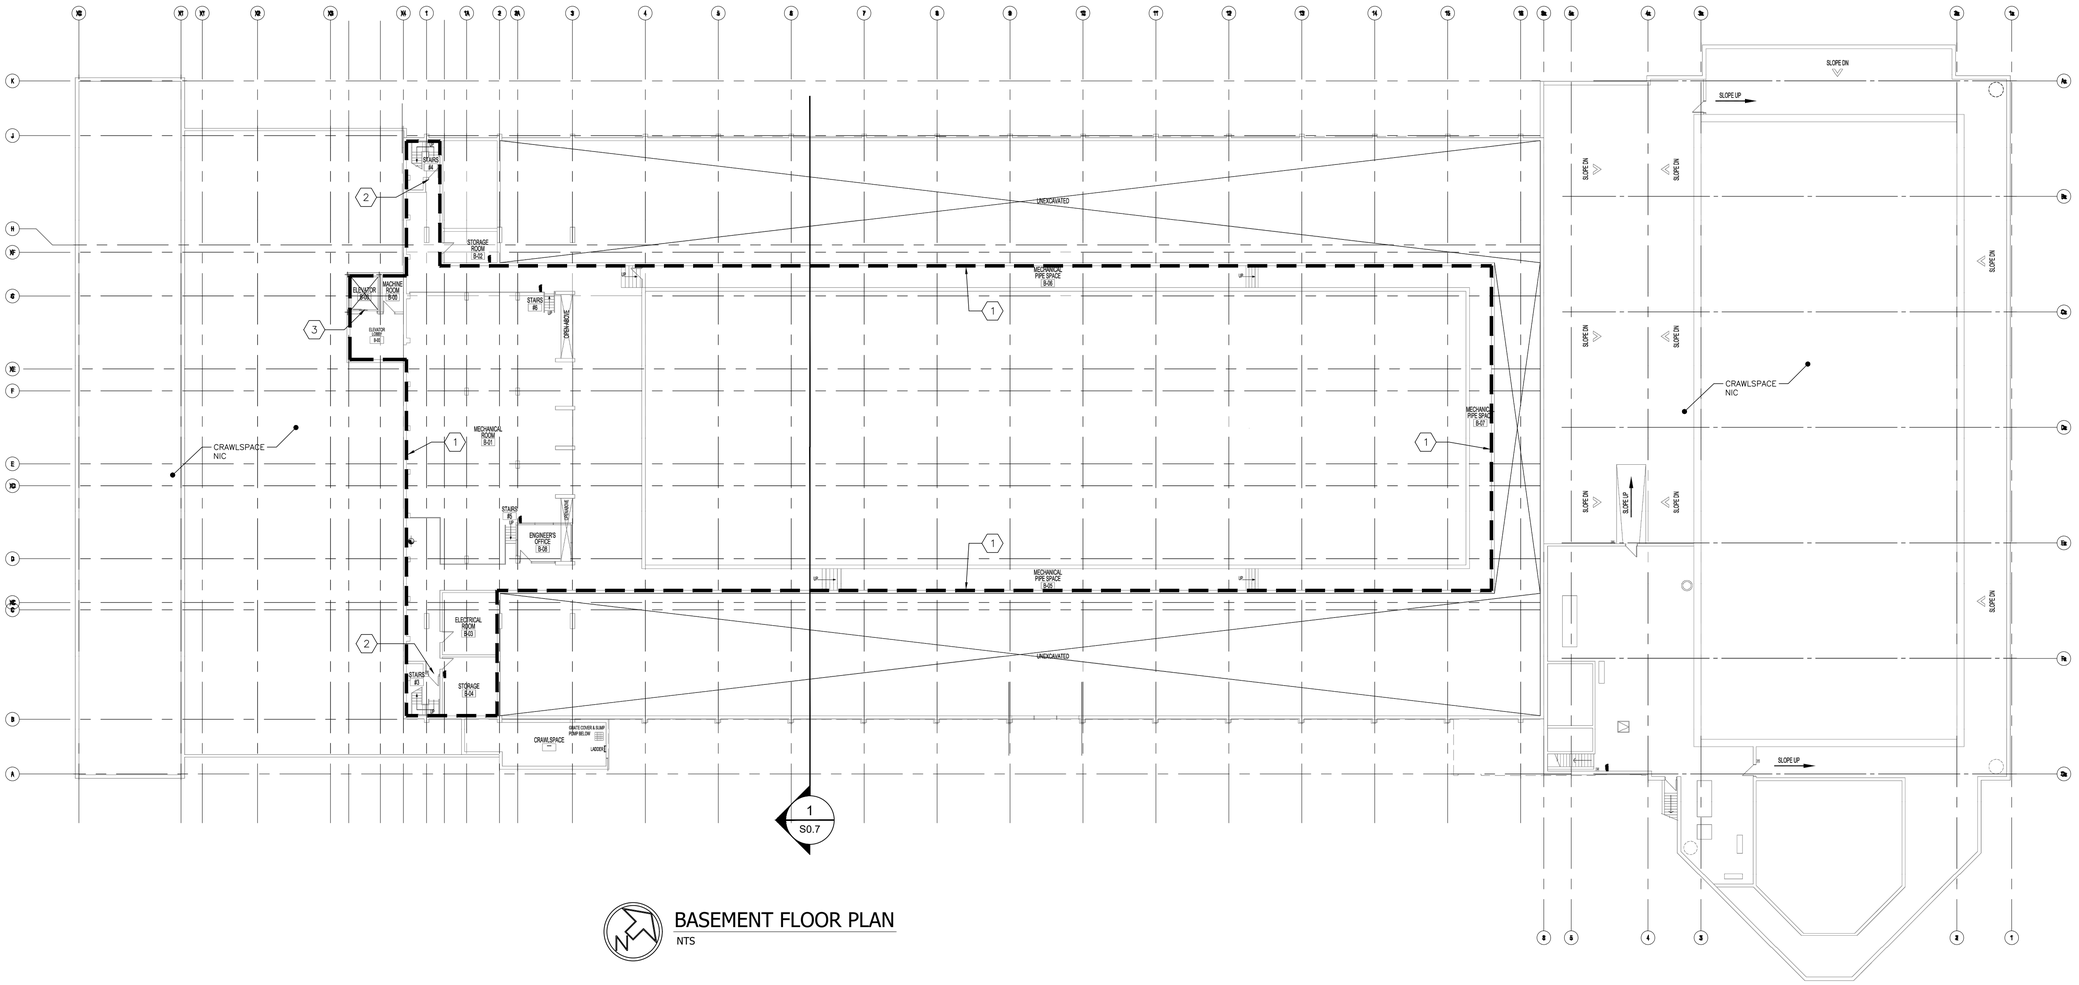

BASEMENT FLOOR PLAN
NTS

PUBLIC AND CONTRACTOR AREAS – BASEMENT PLAN KEYNOTES

1. EXTENT OF THE WORK AREA TURNED OVER TO CONTRACTOR. CITY MAINTENANCE ACCESS REQUIRED, COORDINATED THROUGH THE CONTRACT ADMINISTRATOR.
2. CONTRACTOR ACCESS TO BASEMENT. MAINTAIN EMERGENCY EGRESS FROM BASEMENT FOR CITY STAFF AND CONTRACTOR.
3. EXISTING ELEVATOR, CONTRACTOR USE PERMITTED.

No.	REVISION/DESCRIPTION	BY	DATE
0	ISSUED FOR CONSTRUCTION	DJM	2026-08-17

SEAL

PROVINCE OF MANITOBA
D.J. MIZAK
Member 20801
REGISTERED PROFESSIONAL ENGINEER
2026-08-17

2026-08-17	TRB	MS/SAS	SMC	DJM
DATE	DESIGNED	DRAWN	CHECKED	APPROVED

Winnipeg

THE CITY OF WINNIPEG
ASSETS & PROJECT MANAGEMENT DEPARTMENT
MUNICIPAL ACCOMMODATIONS DIVISION
3-65 GARRY STREET, R3C 4K4

PROJECT
PAN AM POOL
POOL RENEWAL

25 POSEIDON BAY

SHEET TITLE
PUBLIC AND CONTRACTOR AREAS
BASEMENT PLAN

SCALE	PROJECT No:	SHEET No:
AS SHOWN	2024-0660	S0.4

DRAWING SHEET SIZE: A1 (594x841) PLOT 1:1