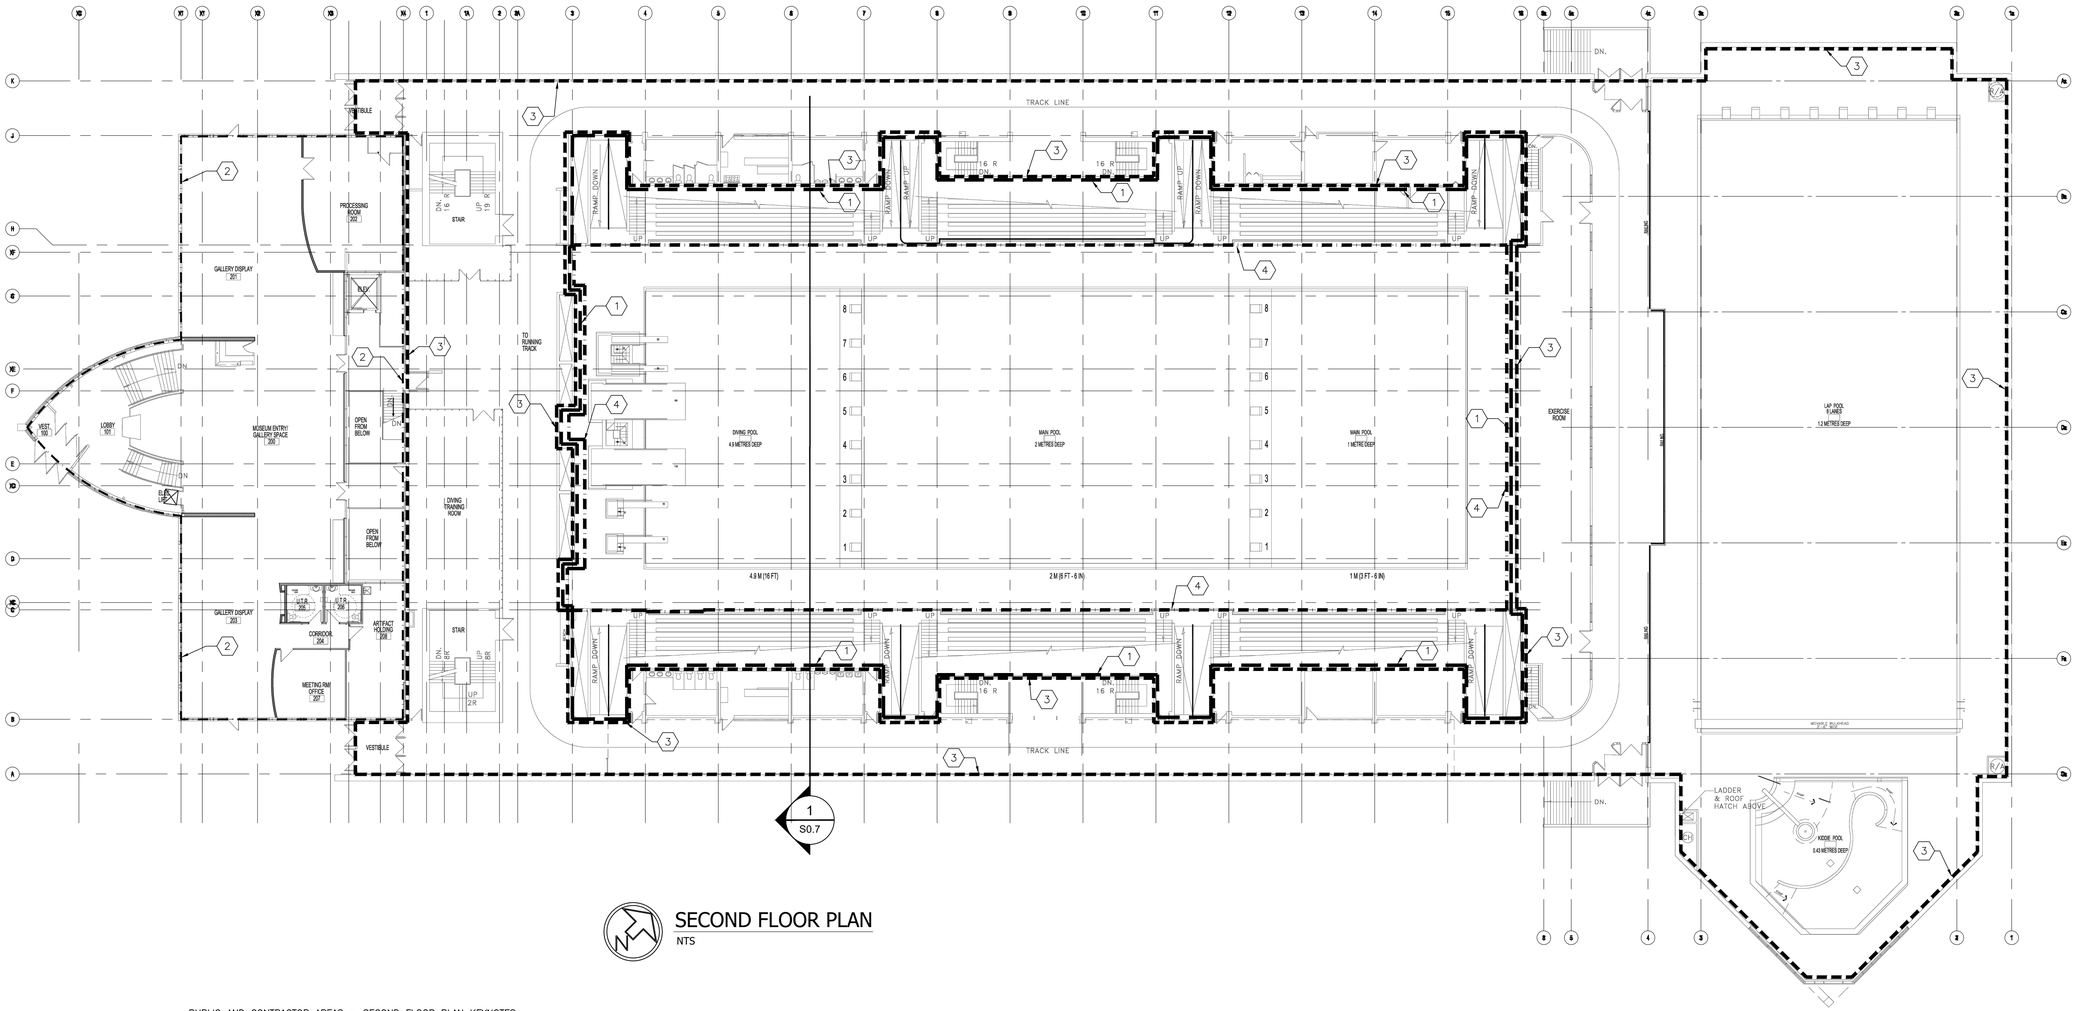

SECOND FLOOR PLAN
NTS

PUBLIC AND CONTRACTOR AREAS – SECOND FLOOR PLAN KEYNOTES

1. EXTENT OF THE WORK AREA TURNED OVER TO CONTRACTOR. CITY MAINTENANCE ACCESS REQUIRED, COORDINATED THROUGH THE CONTRACT ADMINISTRATOR.
2. EXTENT OF AREA OCCUPIED BY THE CITY. NO PUBLIC ACCESS. NO CONTRACTOR ACCESS UNLESS OTHERWISE SHOWN.
3. EXTENT OF AREA OCCUPIED BY PUBLIC AND CITY. REFER TO SECTION 01 14 00 – WORK RESTRICTIONS.
4. PROVIDE FULL HEIGHT DUST SCREEN IN ACCORDANCE WITH DUST CONTROL PLAN. REFER TO SECTION 01 35 29 – SAFETY PROCEDURES.

2024-0660

CrosierKilgour
Structural Engineering & Building Performance

ENGINEERS GEOSCIENTISTS MANITOBA
Certificate of Authorization
Crosier Kilgour & Partners Ltd.
No. 235

No.	REVISION/DESCRIPTION	BY	DATE
0	ISSUED FOR CONSTRUCTION	DJM	2026-08-17

SEAL

PROVINCE OF MANITOBA
D.J. MIZAK
Member
20801
REGISTERED PROFESSIONAL ENGINEER
2026-08-17

2026-08-17	TRB	MS/SAS	SMC	DJM
DATE	DESIGNED	DRAWN	CHECKED	APPROVED

Winnipeg

THE CITY OF WINNIPEG
ASSETS & PROJECT MANAGEMENT DEPARTMENT
MUNICIPAL ACCOMMODATIONS DIVISION
3-65 GARRY STREET, R3C 4K4

PROJECT
PAN AM POOL
POOL RENEWAL

25 POSEIDON BAY

SHEET TITLE
PUBLIC AND CONTRACTOR AREAS
SECOND FLOOR PLAN

SCALE	PROJECT No:	SHEET No:
AS SHOWN	2024-0660	S0.6

DRAWING SHEET SIZE: A1 (594x841) PLOT 1:1