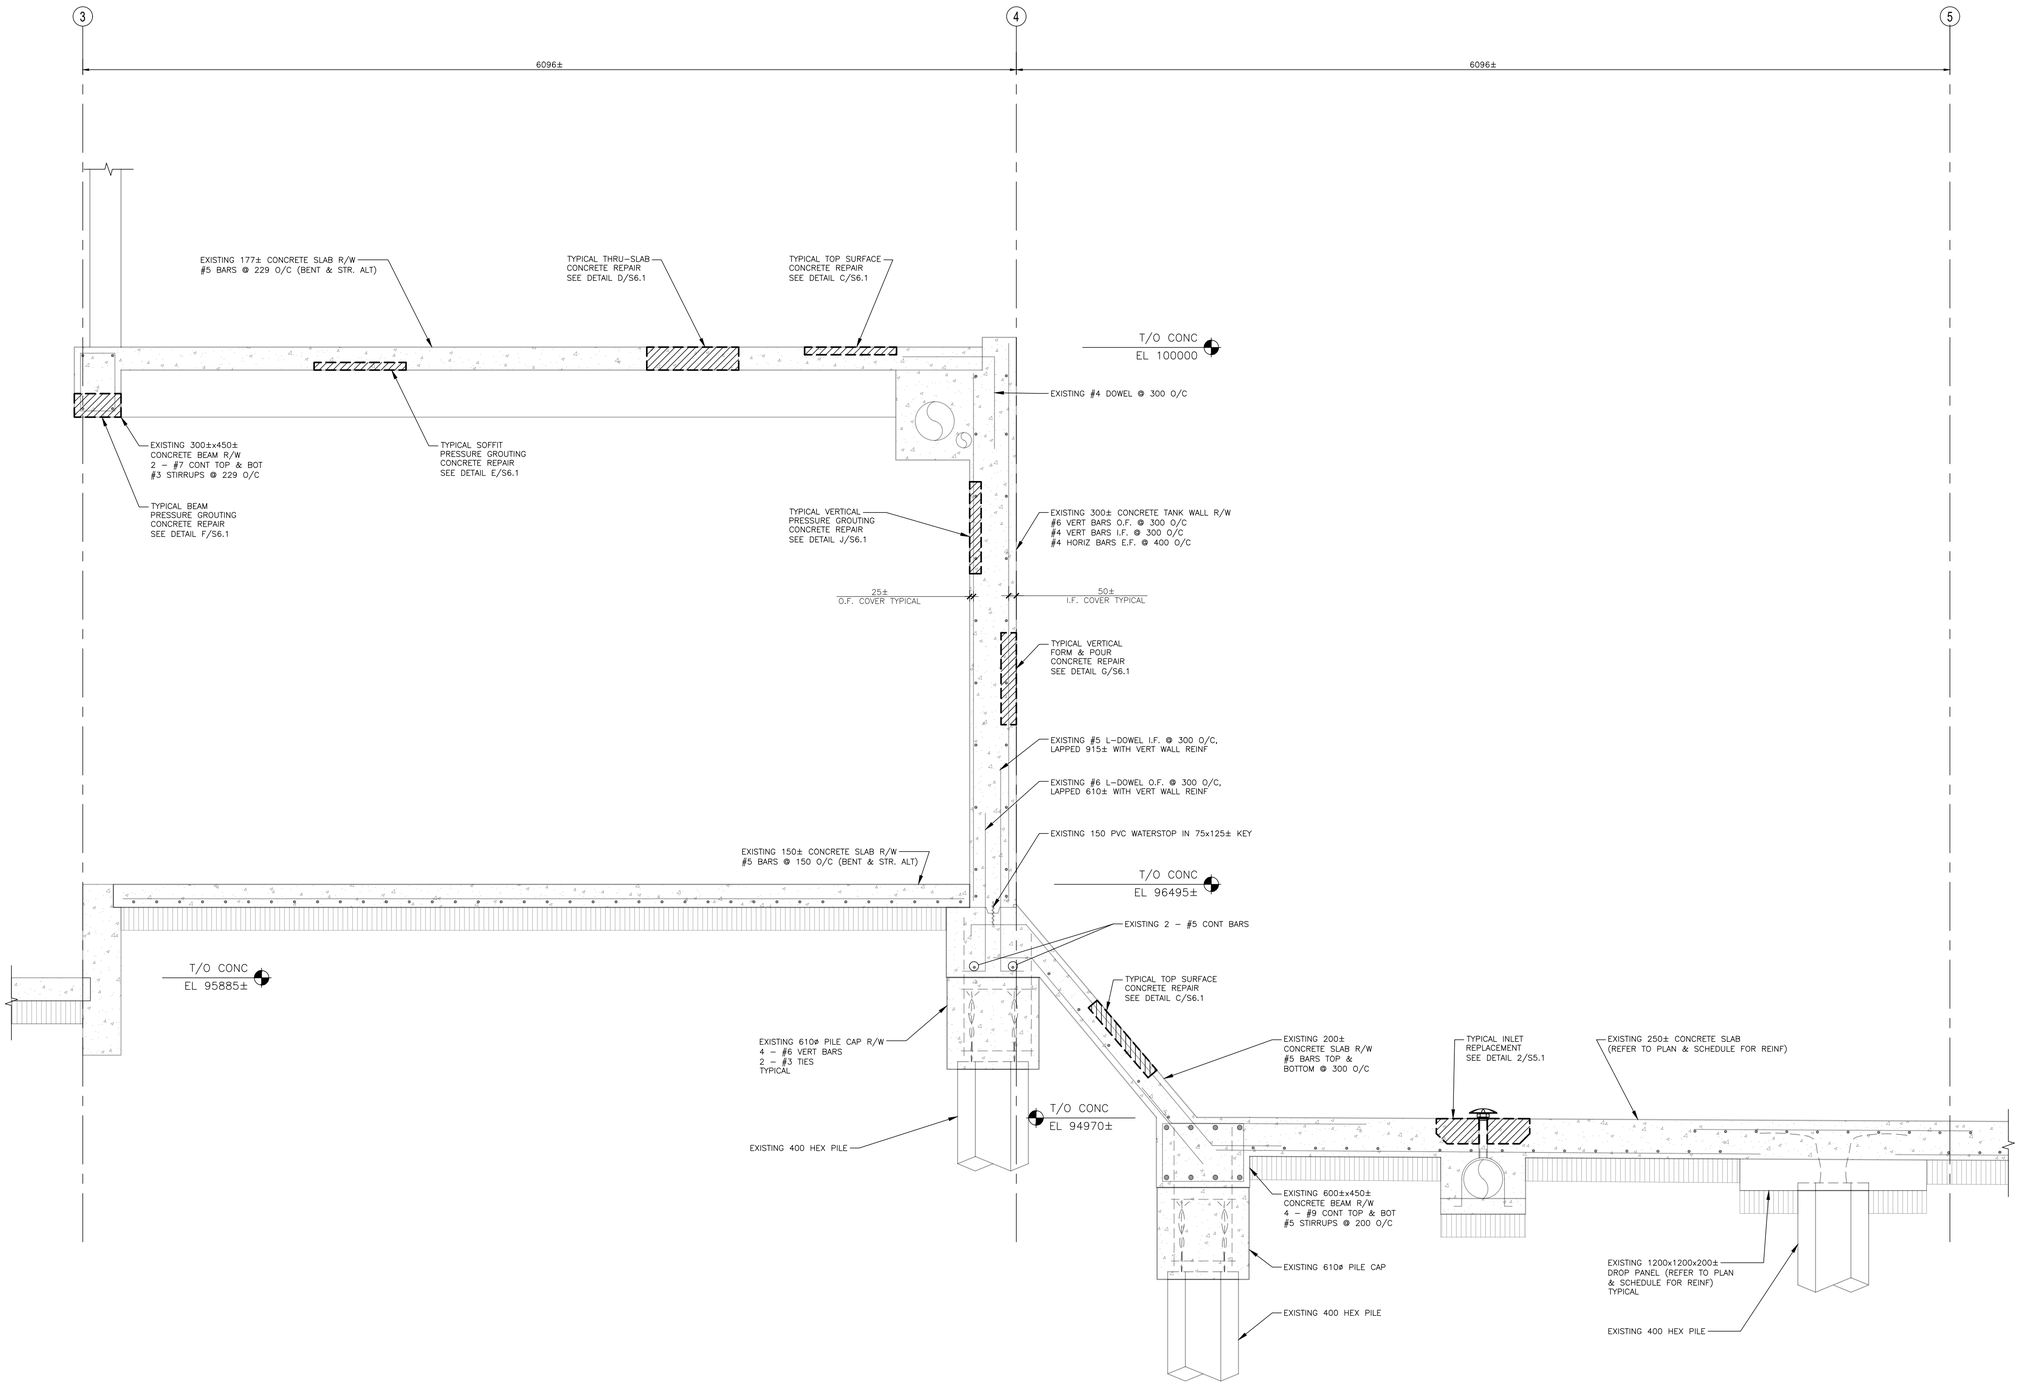

1 / S4.1 LONGITUDINAL SECTION
1:20

NOTE:
LOCATIONS OF CONCRETE REPAIRS SHOWN SCHEMATICALLY ON SECTION. ACTUAL LOCATIONS AND EXTENTS TO BE SITE DETERMINED BY CONTRACT ADMINISTRATOR IN THE PRESENCE OF AND WITH THE ASSISTANCE OF THE CONTRACTOR.

2024-0660

CrosierKilgour
Structural Engineering & Building Performance

ENGINEERS GEOSCIENTISTS MANITOBA
Certificate of Authorization
Crosier Kilgour & Partners Ltd.
No. 235

No.	REVISION/DESCRIPTION	BY	DATE
0	ISSUED FOR CONSTRUCTION	DJM	2026-08-17

SEAL
PROVINCE OF MANITOBA
D.J. MIZAK
Member
20801
REGISTERED PROFESSIONAL ENGINEER
2026-08-17

2026-08-17 DATE	TRB DESIGNED	MS/SAS DRAWN	SMC CHECKED	DJM APPROVED

Winnipeg
THE CITY OF WINNIPEG
ASSETS & PROJECT MANAGEMENT DEPARTMENT
MUNICIPAL ACCOMMODATIONS DIVISION
3-65 GARRY STREET, R3C 4K4

PROJECT
PAN AM POOL
POOL RENEWAL

25 POSEIDON BAY

SHEET TITLE
LONGITUDINAL SECTION - STRUCTURAL REPAIRS

SCALE	PROJECT No:	SHEET No:
AS SHOWN	2024-0660	S4.1

DRAWING SHEET SIZE: A1 (594x841) PLOT 1:1