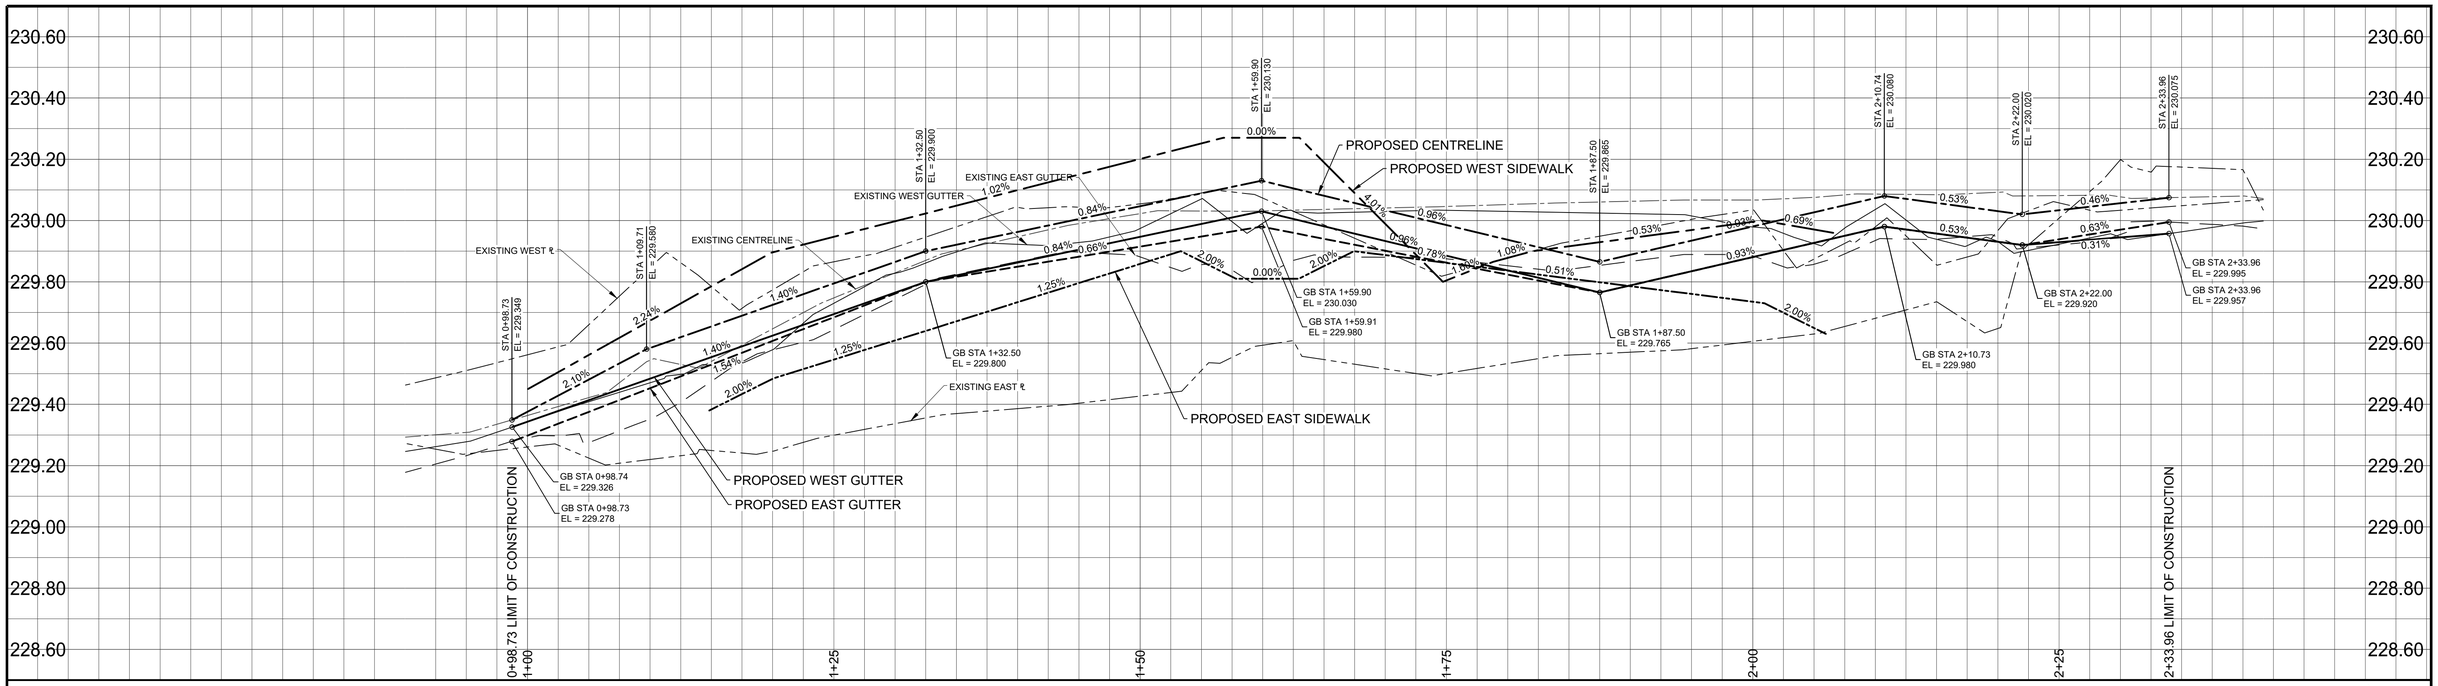

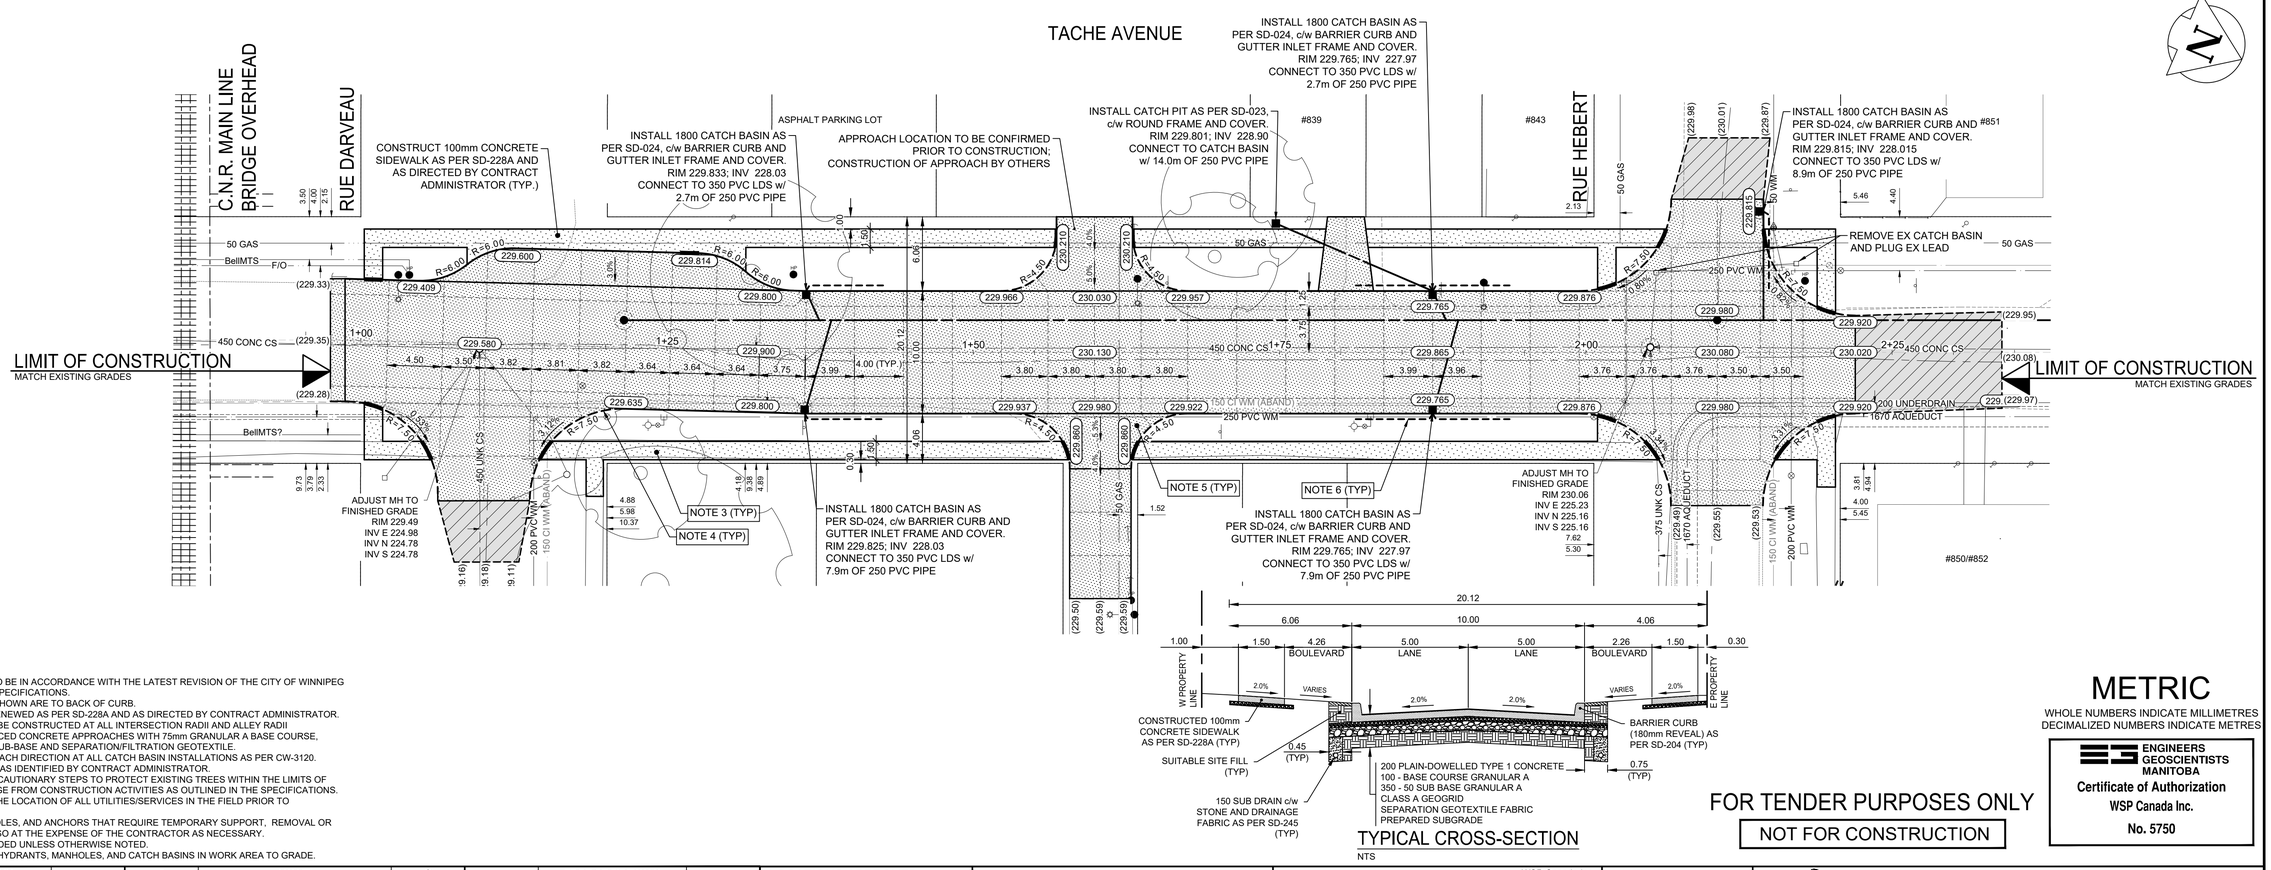

TYPICAL CROSS-SECTION

NTS

NOTES:
1. ALL WORK AND MATERIALS TO BE IN ACCORDANCE WITH THE LATEST REVISION OF THE CITY OF WINNIPEG STANDARD CONSTRUCTION SPECIFICATIONS.
2. ALL ROADWAY DIMENSIONS SHOWN ARE TO BACK OF CURB.
3. EXISTING SIDEWALK TO BE RENEWED AS PER SD-228A AND AS DIRECTED BY CONTRACT ADMINISTRATOR.
4. MODIFIED BARRIER CURB TO BE CONSTRUCTED AT ALL INTERSECTION RADII AND ALLEY RADII
5. CONSTRUCT 200mm REINFORCED CONCRETE APPROACHES WITH 75mm GRANULAR A BASE COURSE, 300mm - 50mm GRANULAR A SUB-BASE AND SEPARATION/FILTRATION GEOTEXTILE.
6. INSTALL 6.0m SUBDRAINS IN EACH DIRECTION AT ALL CATCH BASIN INSTALLATIONS AS PER CW-3120.
7. RENEW CURB AND SIDEWALK AS IDENTIFIED BY CONTRACT ADMINISTRATOR.
8. CONTRACTORS TO TAKE PRECAUTIONARY STEPS TO PROTECT EXISTING TREES WITHIN THE LIMITS OF CONSTRUCTION FROM DAMAGE FROM CONSTRUCTION ACTIVITIES AS OUTLINED IN THE SPECIFICATIONS.
9. CONTRACTOR TO CONFIRM THE LOCATION OF ALL UTILITIES/SERVICES IN THE FIELD PRIOR TO CONSTRUCTION.
10. LAMP STANDARDS, HYDRO POLES, AND ANCHORS THAT REQUIRE TEMPORARY SUPPORT, REMOVAL OR REPLACEMENT, TO BE DONE SO AT THE EXPENSE OF THE CONTRACTOR AS NECESSARY.
11. ALL BOULEVARDS TO BE SODDED UNLESS OTHERWISE NOTED.
12. ADJUST ALL WATER VALVES, HYDRANTS, MANHOLES, AND CATCH BASINS IN WORK AREA TO GRADE.

METRIC

WHOLE NUMBERS INDICATE MILLIMETRES
DECIMALIZED NUMBERS INDICATE METRES

ENGINEERS GEOSCIENTISTS MANITOBA
Certificate of Authorization
WSP Canada Inc.
No. 5750

FOR TENDER PURPOSES ONLY

NOT FOR CONSTRUCTION

EXISTING	LEGEND-PLAN	PROPOSED	EXISTING	LEGEND-PLAN	PROPOSED	EXISTING	LEGEND-PLAN	PROPOSED
	WATER MAIN			VALVE			EDGE OF SIDEWALK	
	LAND DRAINAGE SEWER			CURB STOP			EDGE OF ASPHALT	
	WASTE WATER SEWER			HYDRO POLE & LIGHT STANDARD			EDGE OF CONCRETE	
	HYDRO			LIGHT STANDARD OR TRAFFIC SIGNAL			MODIFIED BARRIER CURB	
	GAS			HYDRO POLE / ANCHOR			BARRIER CURB	
	COMMUNICATIONS			FENCE			BARRIER CURB AND GUTTER	
	SIGNALS			PROPERTY LINE			PAVING STONE	
○	MANHOLE	●		IRON BAR			CONCRETE SIDEWALK	
□	CATCH BASIN/CATCH PIT	■		TEST HOLE / PAVEMENT CORE			CONCRETE SLAB	
△	CURB INLET	▼	(231.00)	ELEVATIONS	231.000		ASPHALT	
	UTILITIES ADJUSTED	△ □ ○		CURB RAMP			MILLED SURFACE	
◇	HYDRANT	◆		DETECTABLE WARNING SURFACE TILE			PAVEMENT REPAIR FABRIC	

LOCATIONS APPROVED
UNDERGROUND STRUCTURES

SIGNED BY:

SUPV U/G STRUCTURES DATE

LOCATION OF UNDERGROUND STRUCTURES AS SHOWN ARE BASED ON THE BEST INFORMATION AVAILABLE BUT NO GUARANTEE IS GIVEN THAT ALL EXISTING UTILITIES ARE SHOWN OR THAT THE GIVEN LOCATIONS ARE EXACT CONFIRMATION OF EXISTENCE AND EXACT LOCATION OF ALL SERVICES MUST BE OBTAINED FROM THE INDIVIDUAL UTILITIES BEFORE PROCEEDING

G.B.M. TOH @ NE OF RUE DARVEAU & TACHE AVE
ELEV. 230.331

NO.	REVISIONS	DATE	BY
7			
6			
5			
4			
3			
2			
1			
0	ISSUED FOR TENDER	2026/04/08	K.G.

WSP Canada Inc.
1600 Buffalo Place
Winnipeg, MB R3T 6B8
t. 204.477.6650
f. 204.474.2864
www.wsp.com

DESIGNED BY	K.G./E.M.	CHECKED BY	S.M.
DRAWN BY	R.H./G.Z.	APPROVED BY	K.G.
HOR. SCALE	1:250	RELEASED FOR CONSTRUCTION	
VERTICAL	1:10		
DATE	DECEMBER 2025	DATE	

ENGINEER'S SEAL
PROVINCE OF MANITOBA K.L. GROFF 35552 REGISTERED PROFESSIONAL ENGINEER
2026-04-07

CONSULTANT ACAD DWG. NO.
CA0057242.0352-13

Winnipeg
THE CITY OF WINNIPEG
PUBLIC WORKS DEPARTMENT
ENGINEERING SERVICES DIVISION

2026 LOCAL INDUSTRIAL STREET RENEWALS

TACHE AVENUE
RUE DARVEAU TO RUE HEBERT
CONCRETE RECONSTRUCTION
STA. 1+00 TO STA. 1+35

CITY DRAWING NUMBER

SHEET 13 OF 18

TENDER NO. 48-2026

Apr 07, 2026 - 1:45pm
L:\Projects\2025\02 - Transportation\CA0057242.0352 - 2026 Street Renewals_26-R-05\02 Drawings\03_Work_Dwg\CA0057242.0352 _Rue_Tache_Plan-Profile_PW.dwg -tab:48-2026_ Drawing_CA0057242.0352-13-R0