




THE CITY OF WINNIPEG

**PUBLIC WORKS DEPARTMENT
ENGINEERING DIVISION**

LOUISE BRIDGE SUBSTRUCTURE REHABILITATION AND RIVERBANK STABILIZATION WORKS

TENDER No. 533-2026

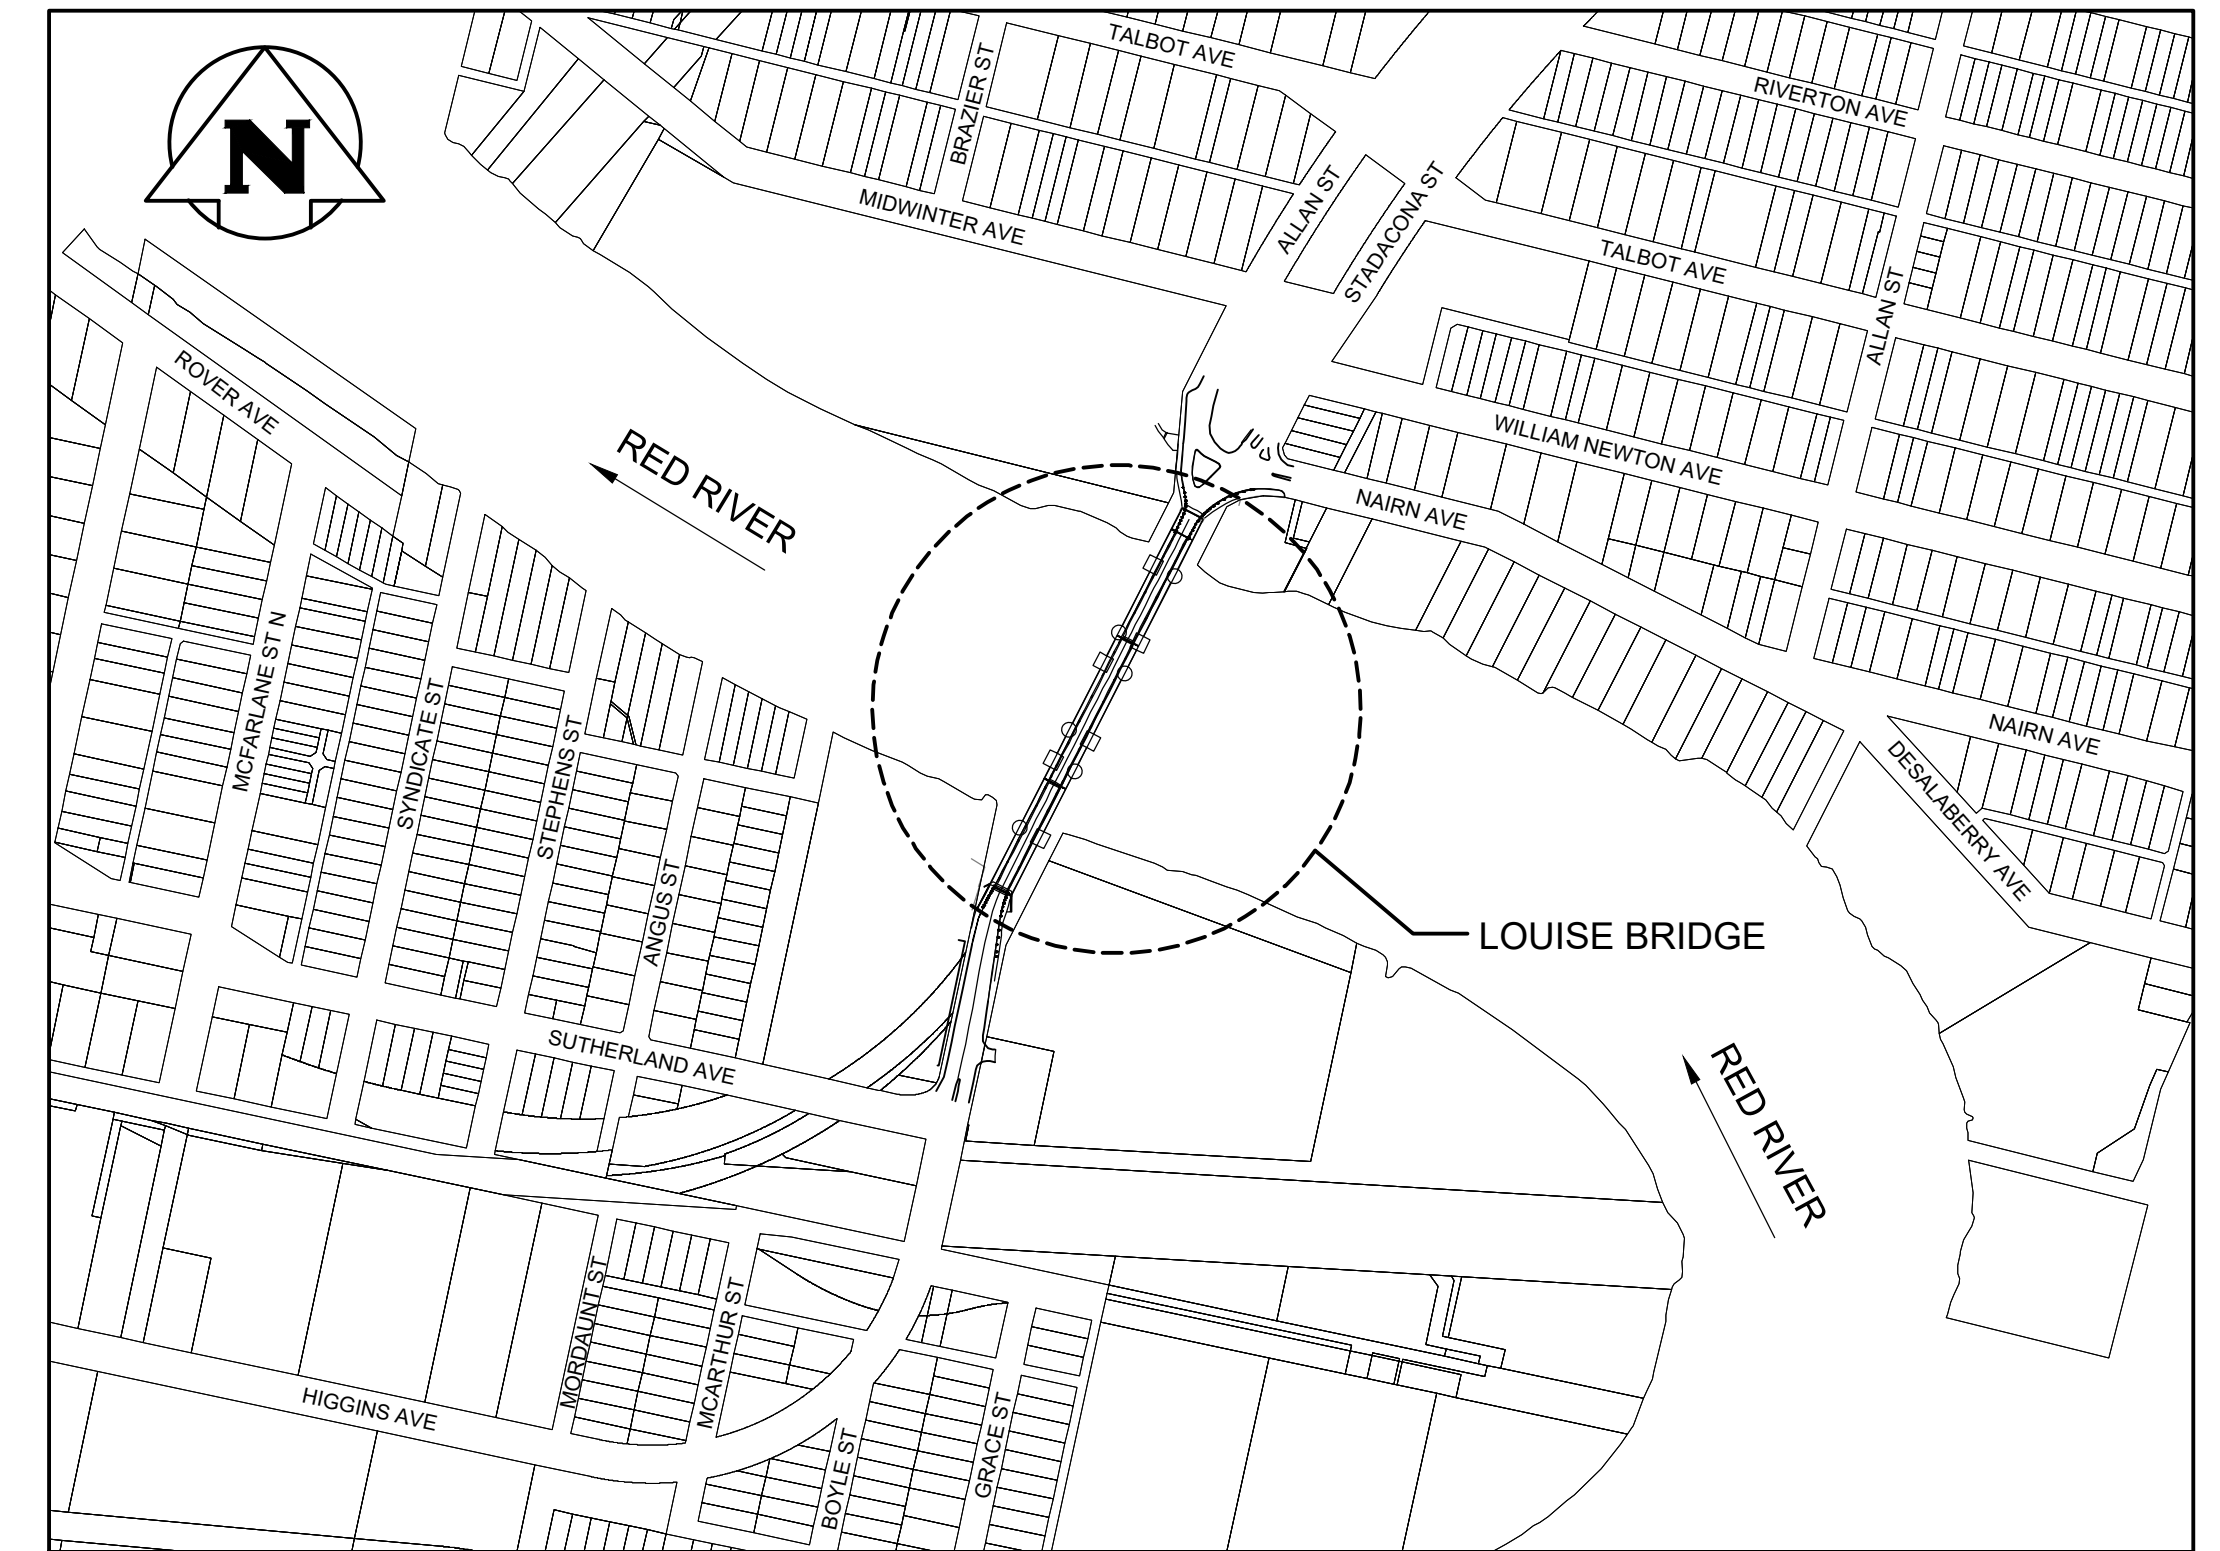

LOCATION PLAN



ACCEPTED BY:

CAM WARD, P.ENG.

CAM WARD, P.ENG.
BRIDGE PROJECTS ENGINEER

CITY DRAWING NUMBER:
B107-26-001

26.07.15

DATE

SHEET 1