

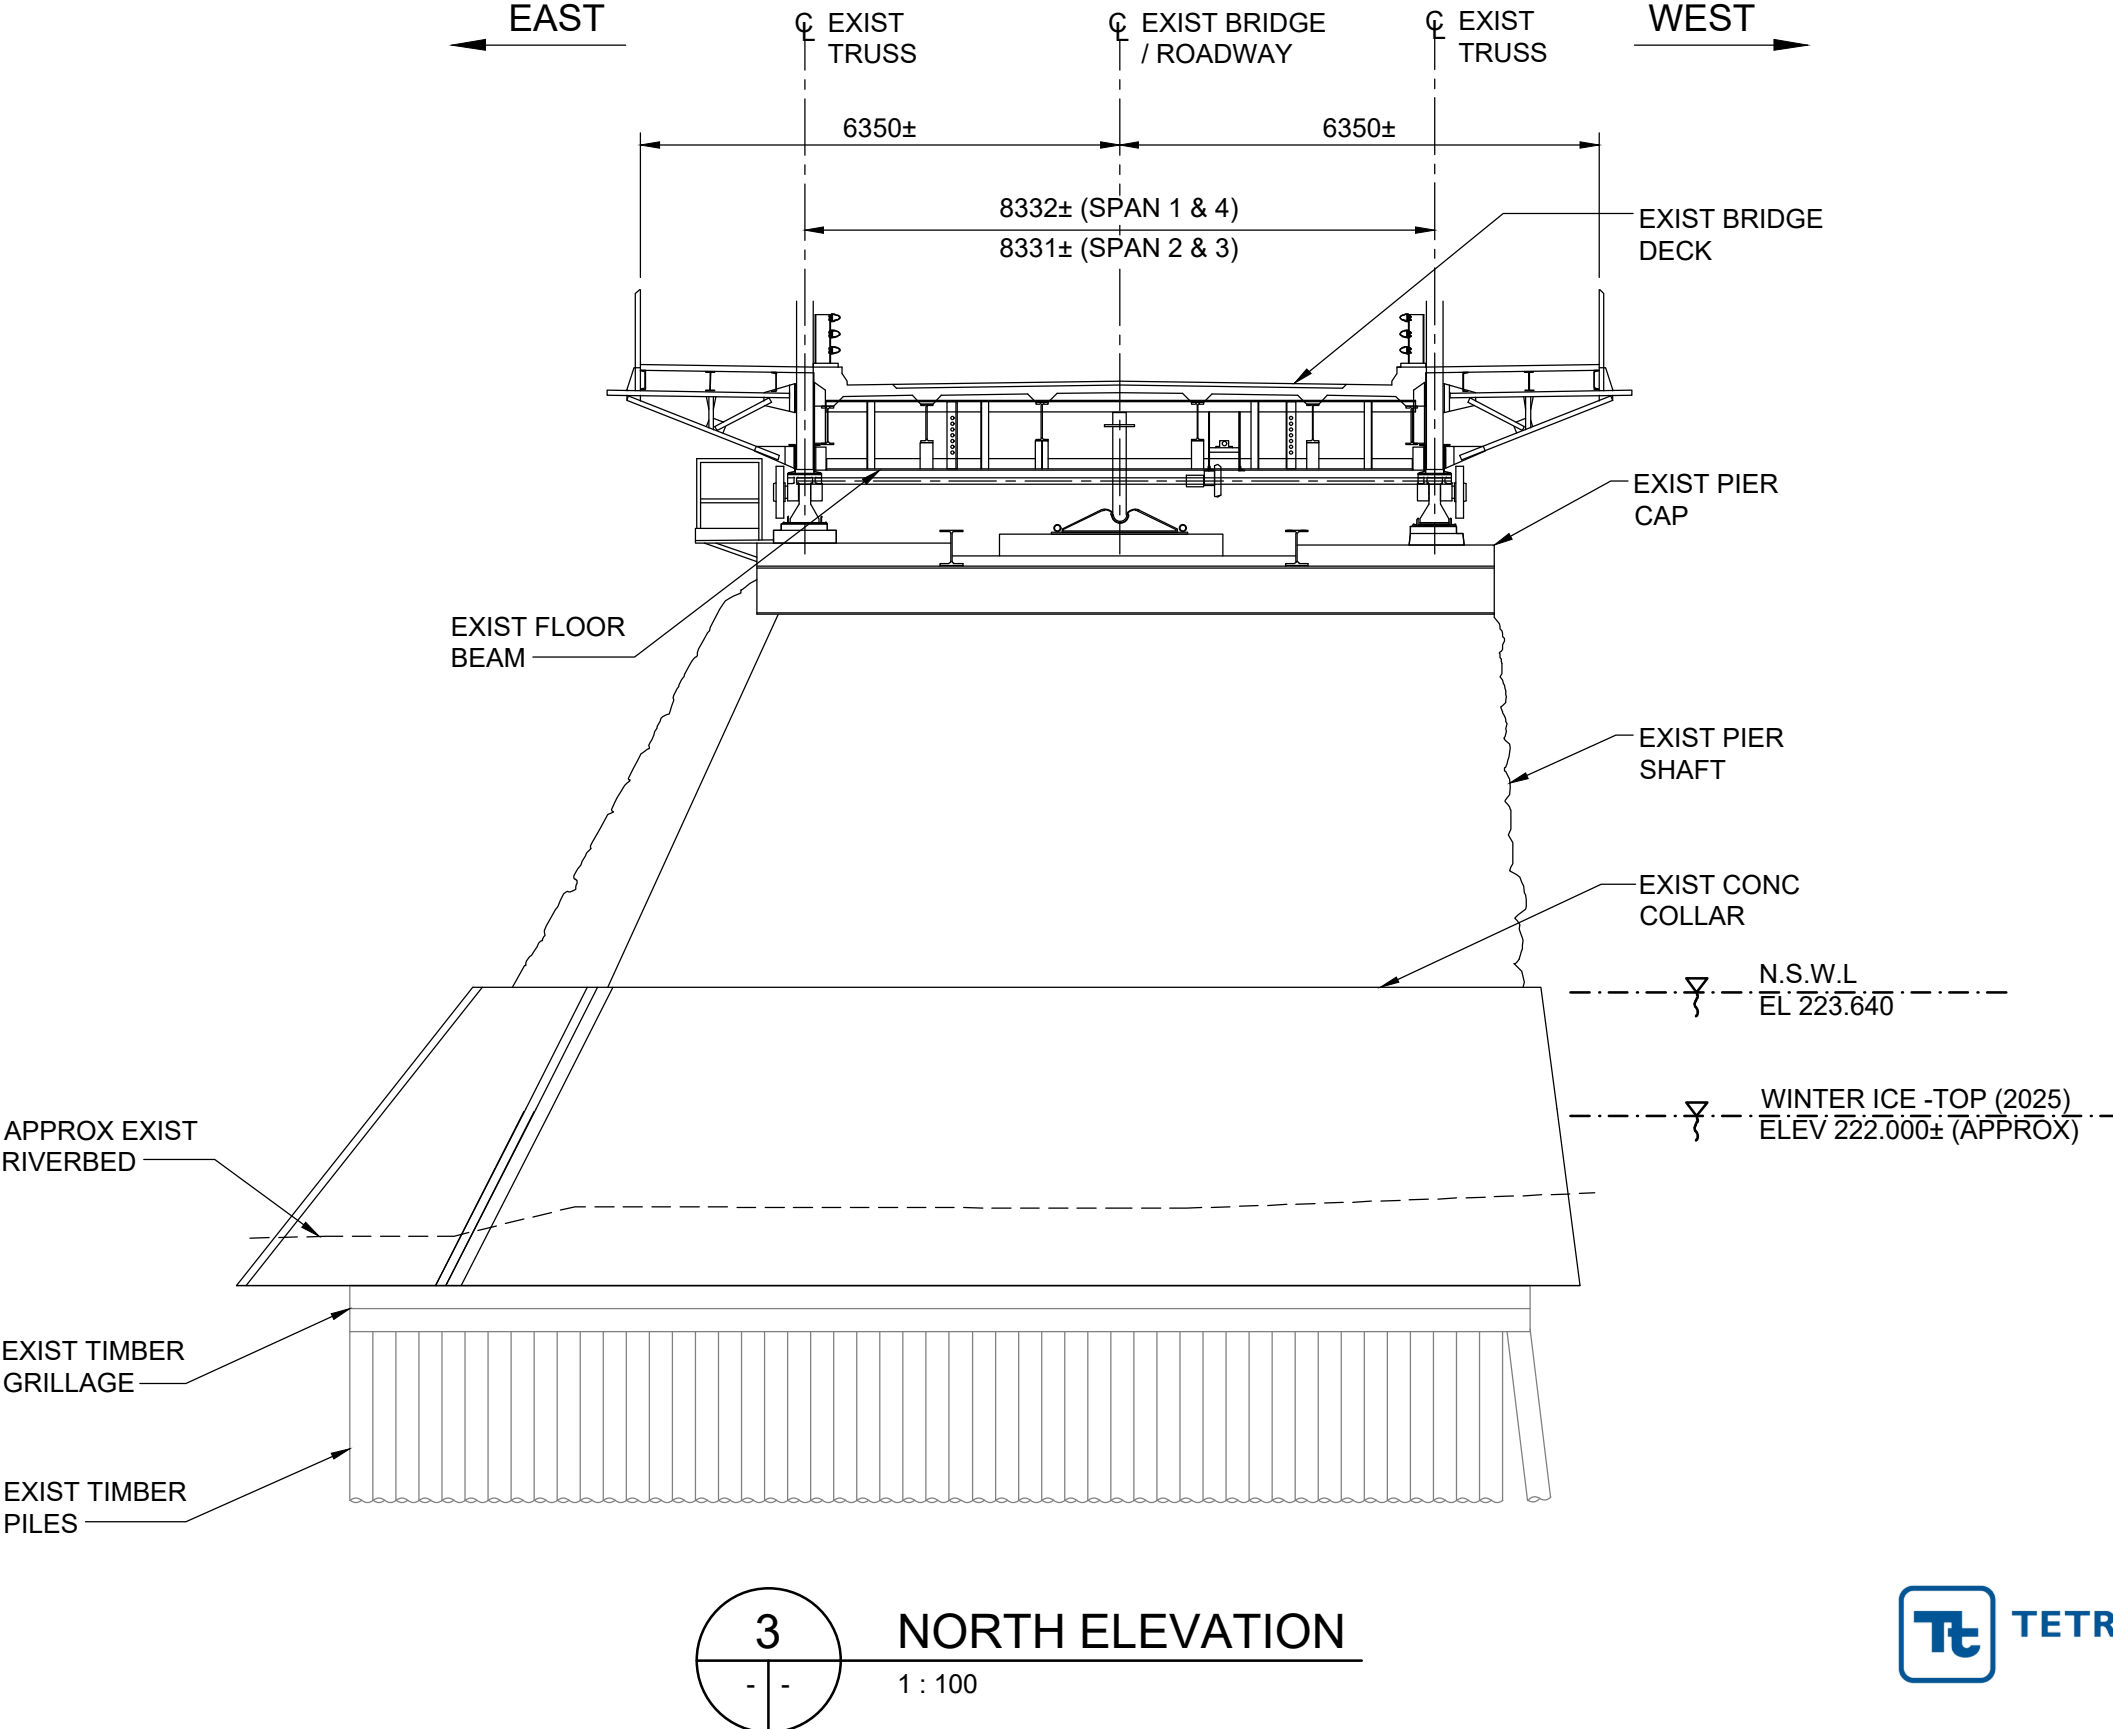


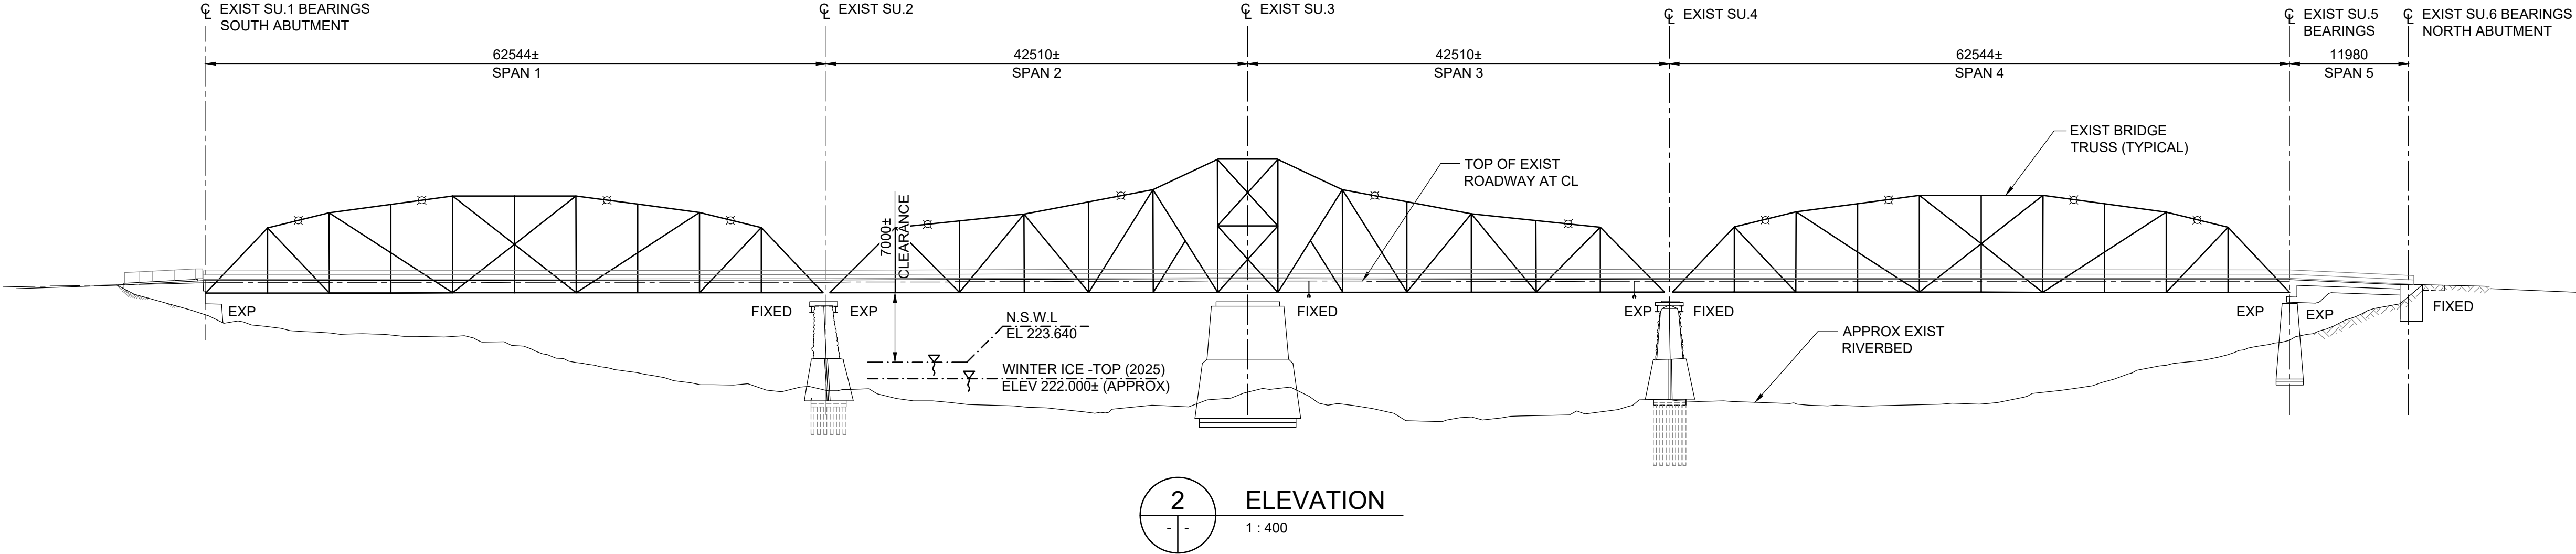

**ENGINEERS
GEOSCIENTISTS
MANITOBA**
Certificate of Authorization
Tetra Tech Canada Inc.
No. 6499

VERTICAL DATUM:			
HORIZONTAL DATUM:			
NO.	REVISIONS	DATE	BY
0	ISSUED FOR TENDER	26.07.15	TN

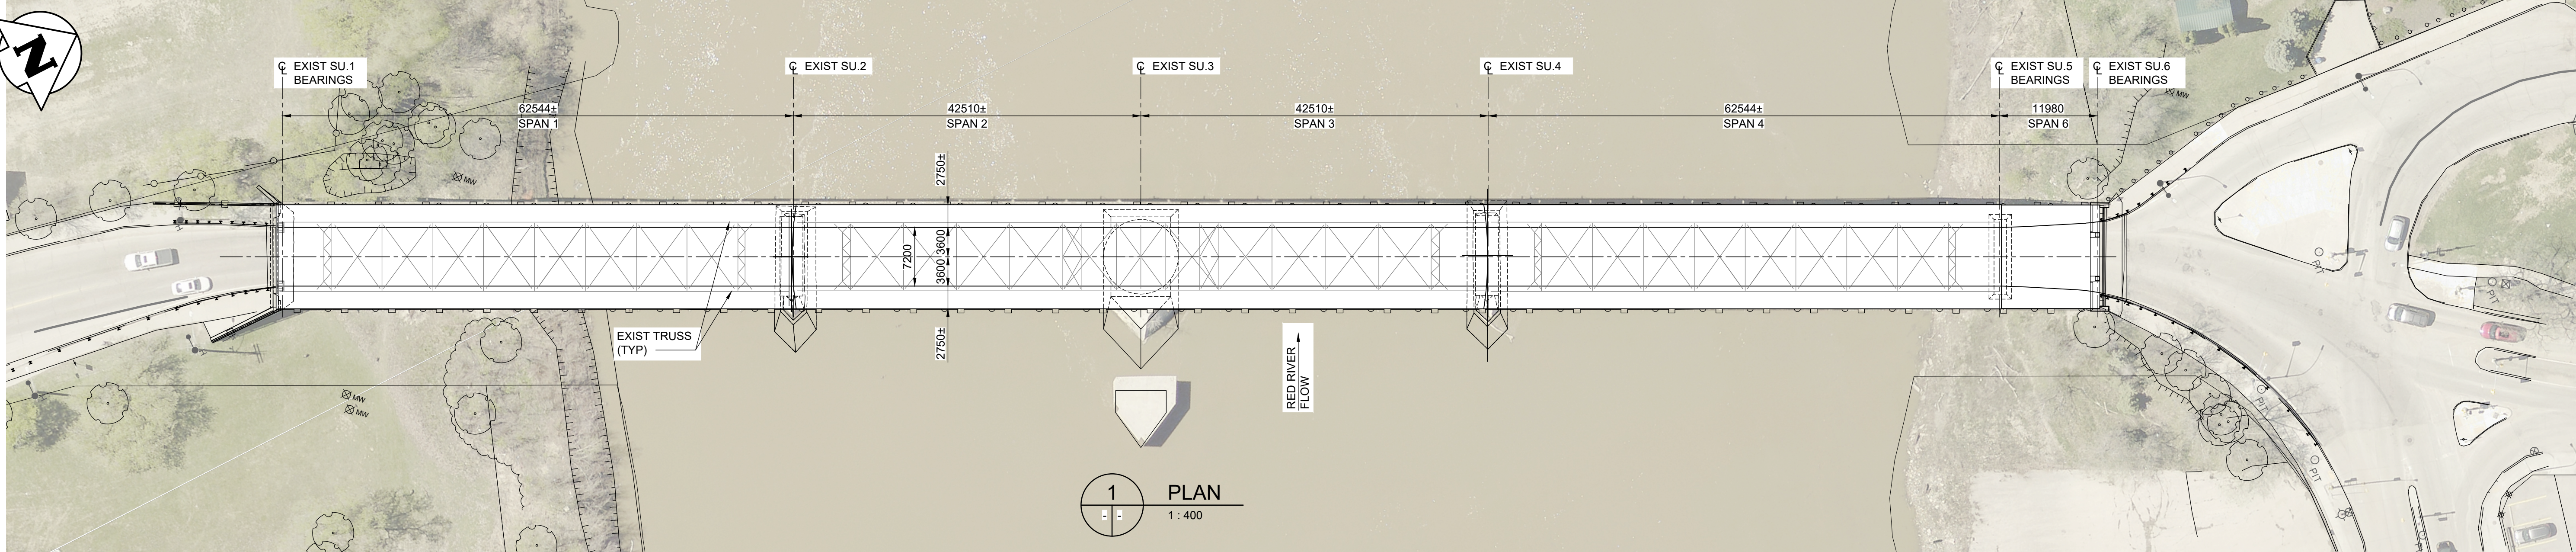

DESIGNED BY	TN	REVIEWED BY	BN
DRAWN BY	BM	APPROVED BY	MJB
SCALE:	AS NOTED	ACCEPTED BY	CAM WARD, P.ENG.
DATE	26.07.15	DATE	26.07.15



CONSULTANT DRAWING NO.
704-INF.MB\03029-01-DWG-S3003



THE CITY OF WINNIPEG
PUBLIC WORKS DEPARTMENT
ENGINEERING DIVISION

LOUISE BRIDGE SUBSTRUCTURE REHABILITATION
AND RIVERBANK STABILIZATION WORKS
EXISTING GENERAL ARRANGEMENT

CITY DRAWING NUMBER	B107-26-003
SHEET	3 OF 39
	3