
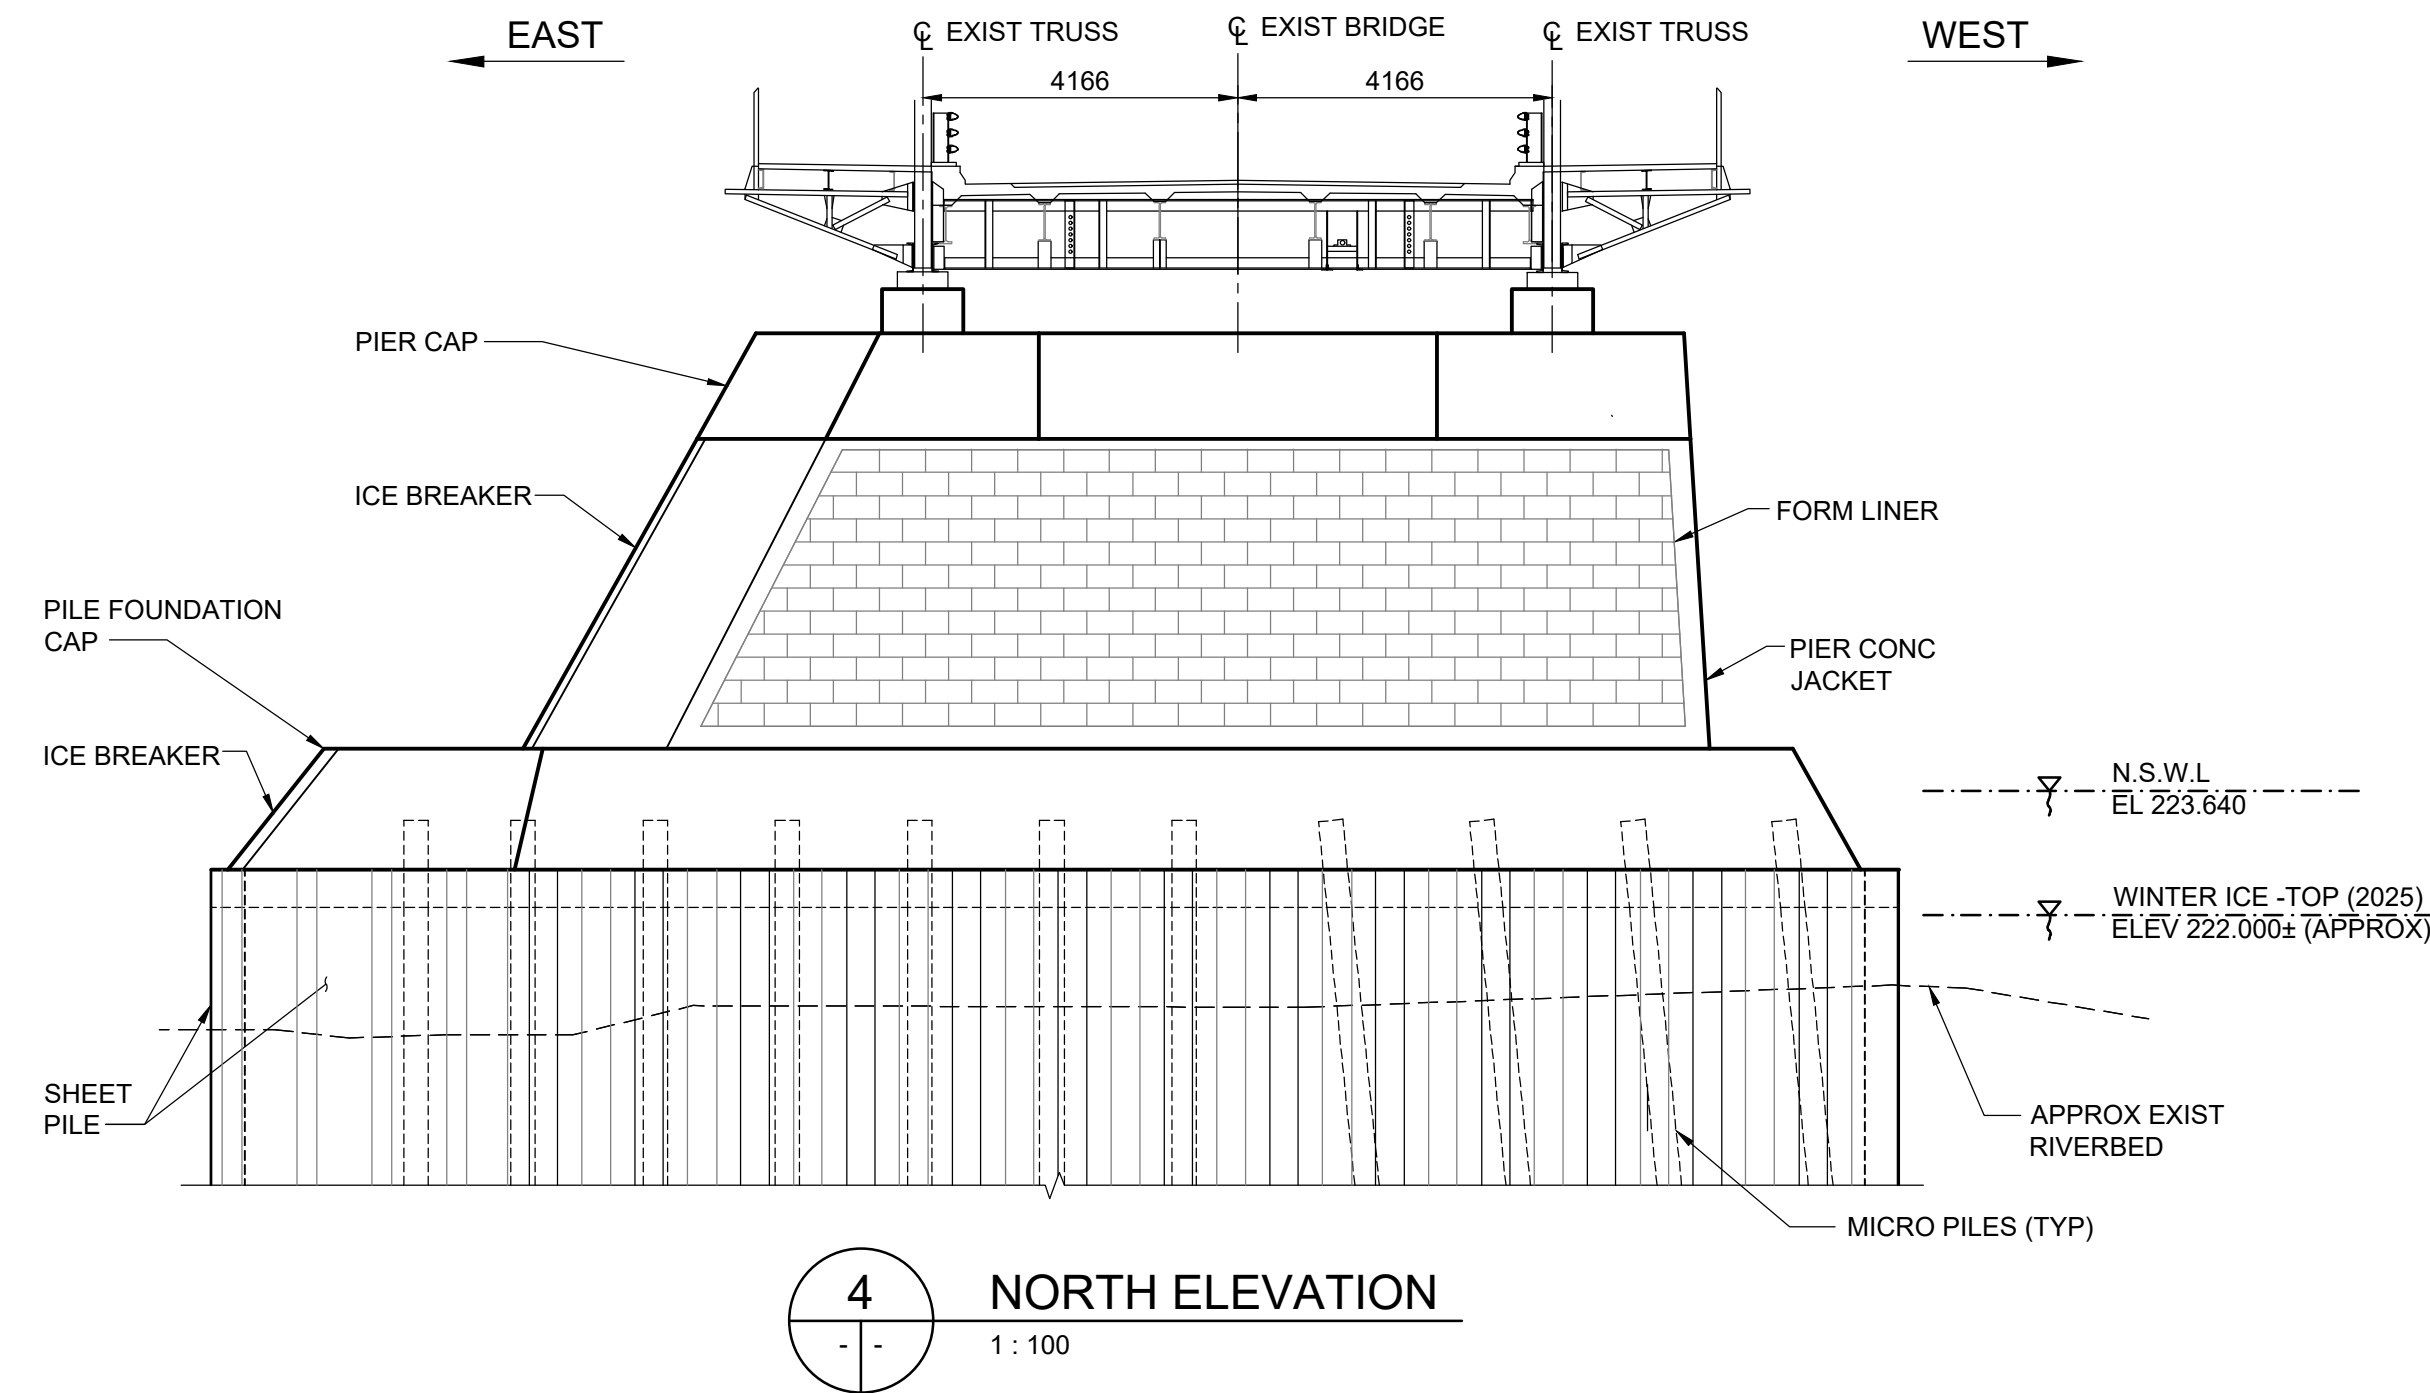
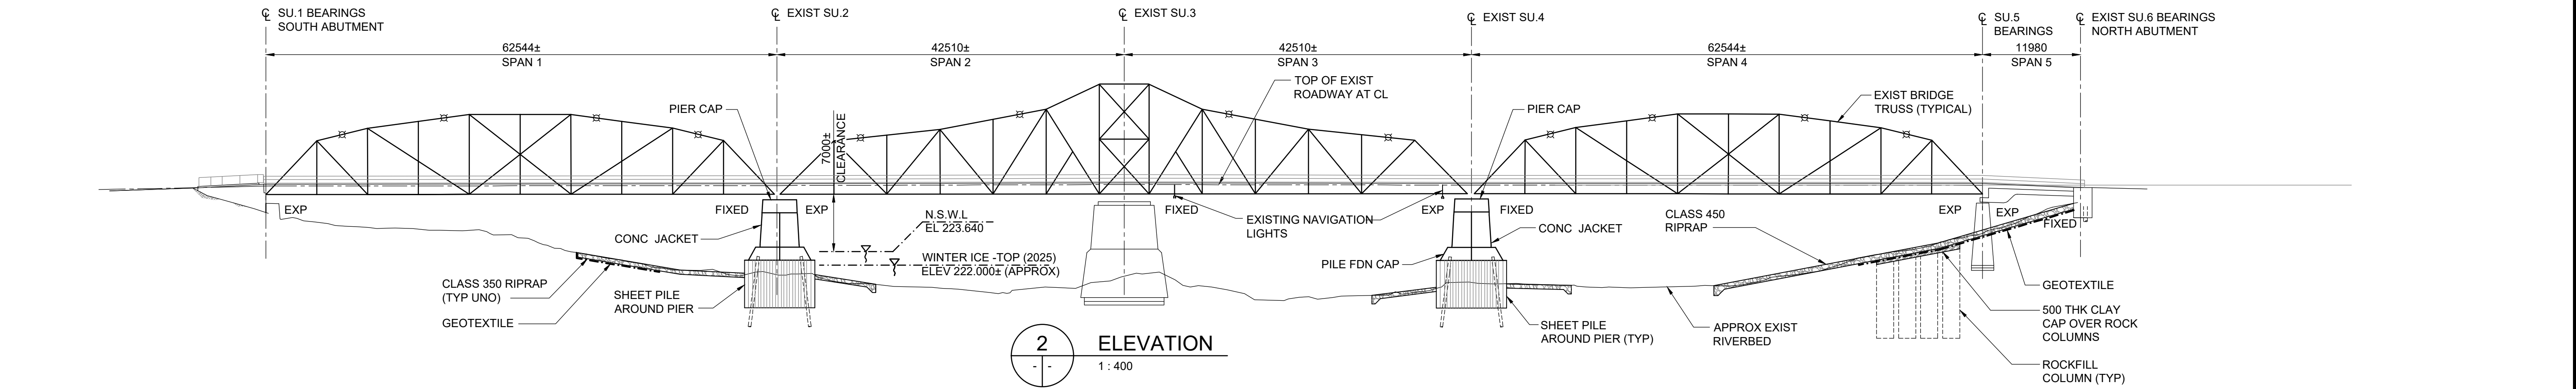


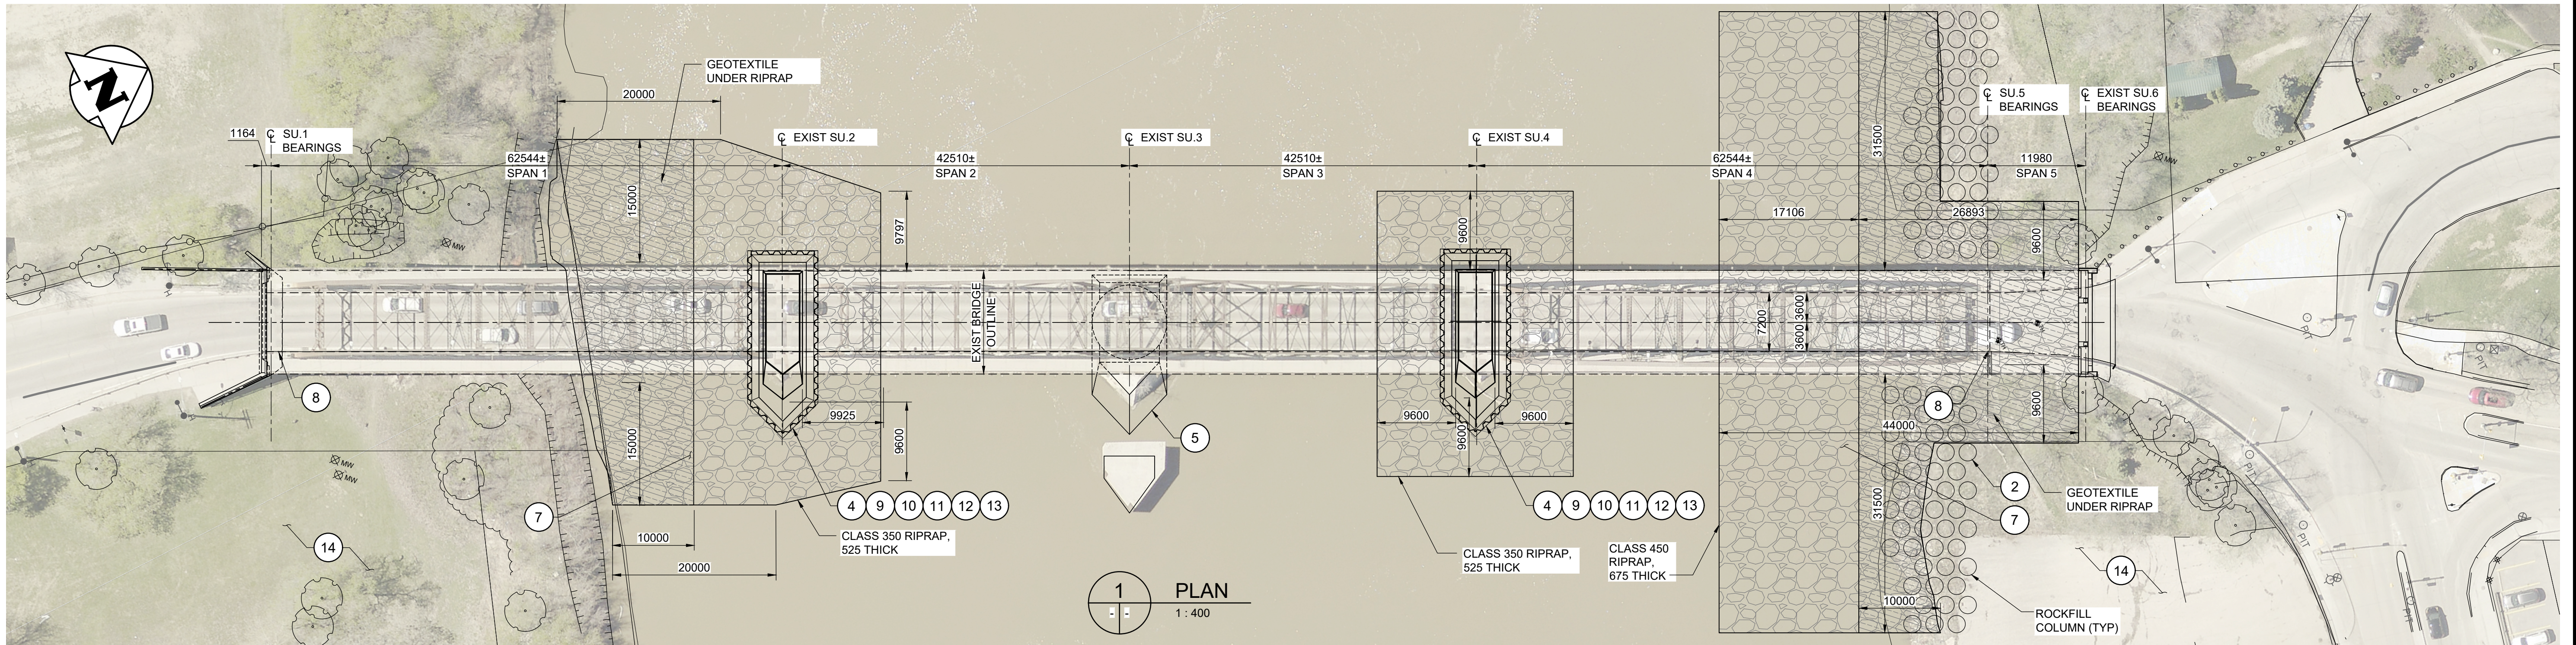

SCOPE OF WORK

SCOPE OF WORK ITEMS NOT NECESSARILY PRESENTED IN SEQUENCE OF WORK

ITEM	DESCRIPTION
1	MOBILIZE TO SITE AND IMPLEMENT ENVIRONMENTAL MEASURES
2	CONSTRUCT ROCK COLUMN SLOPE STABILIZATION OF THE NORTH RIVERBANK
3	CONSTRUCT TEMPORARY ACCESS BERMS AROUND PIERS SU.2 AND SU.4
4	CONSTRUCT PHASE 1 PIERS UNDERPINNING WORKS AT SU.2 AND SU.4 : PIER FOUNDATION MODIFICATIONS AND PIER CONCRETE JACKET
5	PATCH REPAIRS AND MASONRY GROUT REPAIRS AT PIER SU.3
6	REMOVE TEMPORARY ACCESS BERMS AND INSTALL RIPRAP AT PIER SU.2 AND SU.4
7	INSTALL RIPRAP AT THE NORTH AND SOUTH RIVERBANK
8	JACK BRIDGE AT ABUTMENT SU.1 AND PIER SU.5. INSTALL EXPANSION BEARINGS REPLACEMENTS (SU.1 AND SU.5 SOUTH SIDE). SU.1 EXPANSION BEARINGS TO BE SUPPLIED TO CONTRACTOR BY CITY

SCOPE OF WORK (CONTINUED)

SCOPE OF WORK ITEMS NOT NECESSARILY PRESENTED IN SEQUENCE OF WORK

ITEM	DESCRIPTION
9	IMPLEMENT TEMPORARY SUPPORT MEASURES AT PIER SU.2 AND SU.4
10	COMPLETE PHASE 2 STAGE 1 PIER DEMOLITION AT SU.2 AND SU.4; DEMOLISH EXISTING PIER CAP TO LIMITS SHOWN, REMOVE BEARINGS, AND DEMOLISH BEARING PEDESTALS
11	CONSTRUCT PHASE 2 STAGE 1 PIER UNDERPINNING AT SU.2 AND SU.4; CONSTRUCT PIER CAP TO LIMITS SHOWN, PEDESTALS AND SUPPLY/INSTALL PERMANENT BEARINGS REPLACEMENTS
12	COMPLETE PHASE 2 STAGE 2 PIER DEMOLITION AT SU.2 AND SU.4
13	CONSTRUCT PHASE 2 STAGE 2 PIER UNDERPINNING SU.2 AND SU.4; PIER CAP
14	RESTORE LANDSCAPING DAMAGED BY SUBSTRUCTURE WORKS ON THE SOUTH AND NORTH EMBANKMENTS

VERTICAL DATUM:	
HORIZONTAL DATUM:	
DESIGNED BY	TN
REVIEWED BY	BN
DRAWN BY	BM
APPROVED BY	MJB
SCALE:	AS NOTED
ACCEPTED BY	CAM WARD, P.ENG.
DATE	26.07.15
ISSUED FOR TENDER	26.07.15
NO. REVISIONS	DATE BY



THE CITY OF WINNIPEG
PUBLIC WORKS DEPARTMENT
ENGINEERING DIVISION

LOUISE BRIDGE SUBSTRUCTURE REHABILITATION
AND RIVERBANK STABILIZATION WORKS
GENERAL ARRANGEMENT AND SCOPE OF WORK

CITY DRAWING NUMBER

B107-26-004

SHEET 4 OF 39

4



CONSULTANT DRAWING NO.
704-INF.MB\03029-01-DWG-S3004