




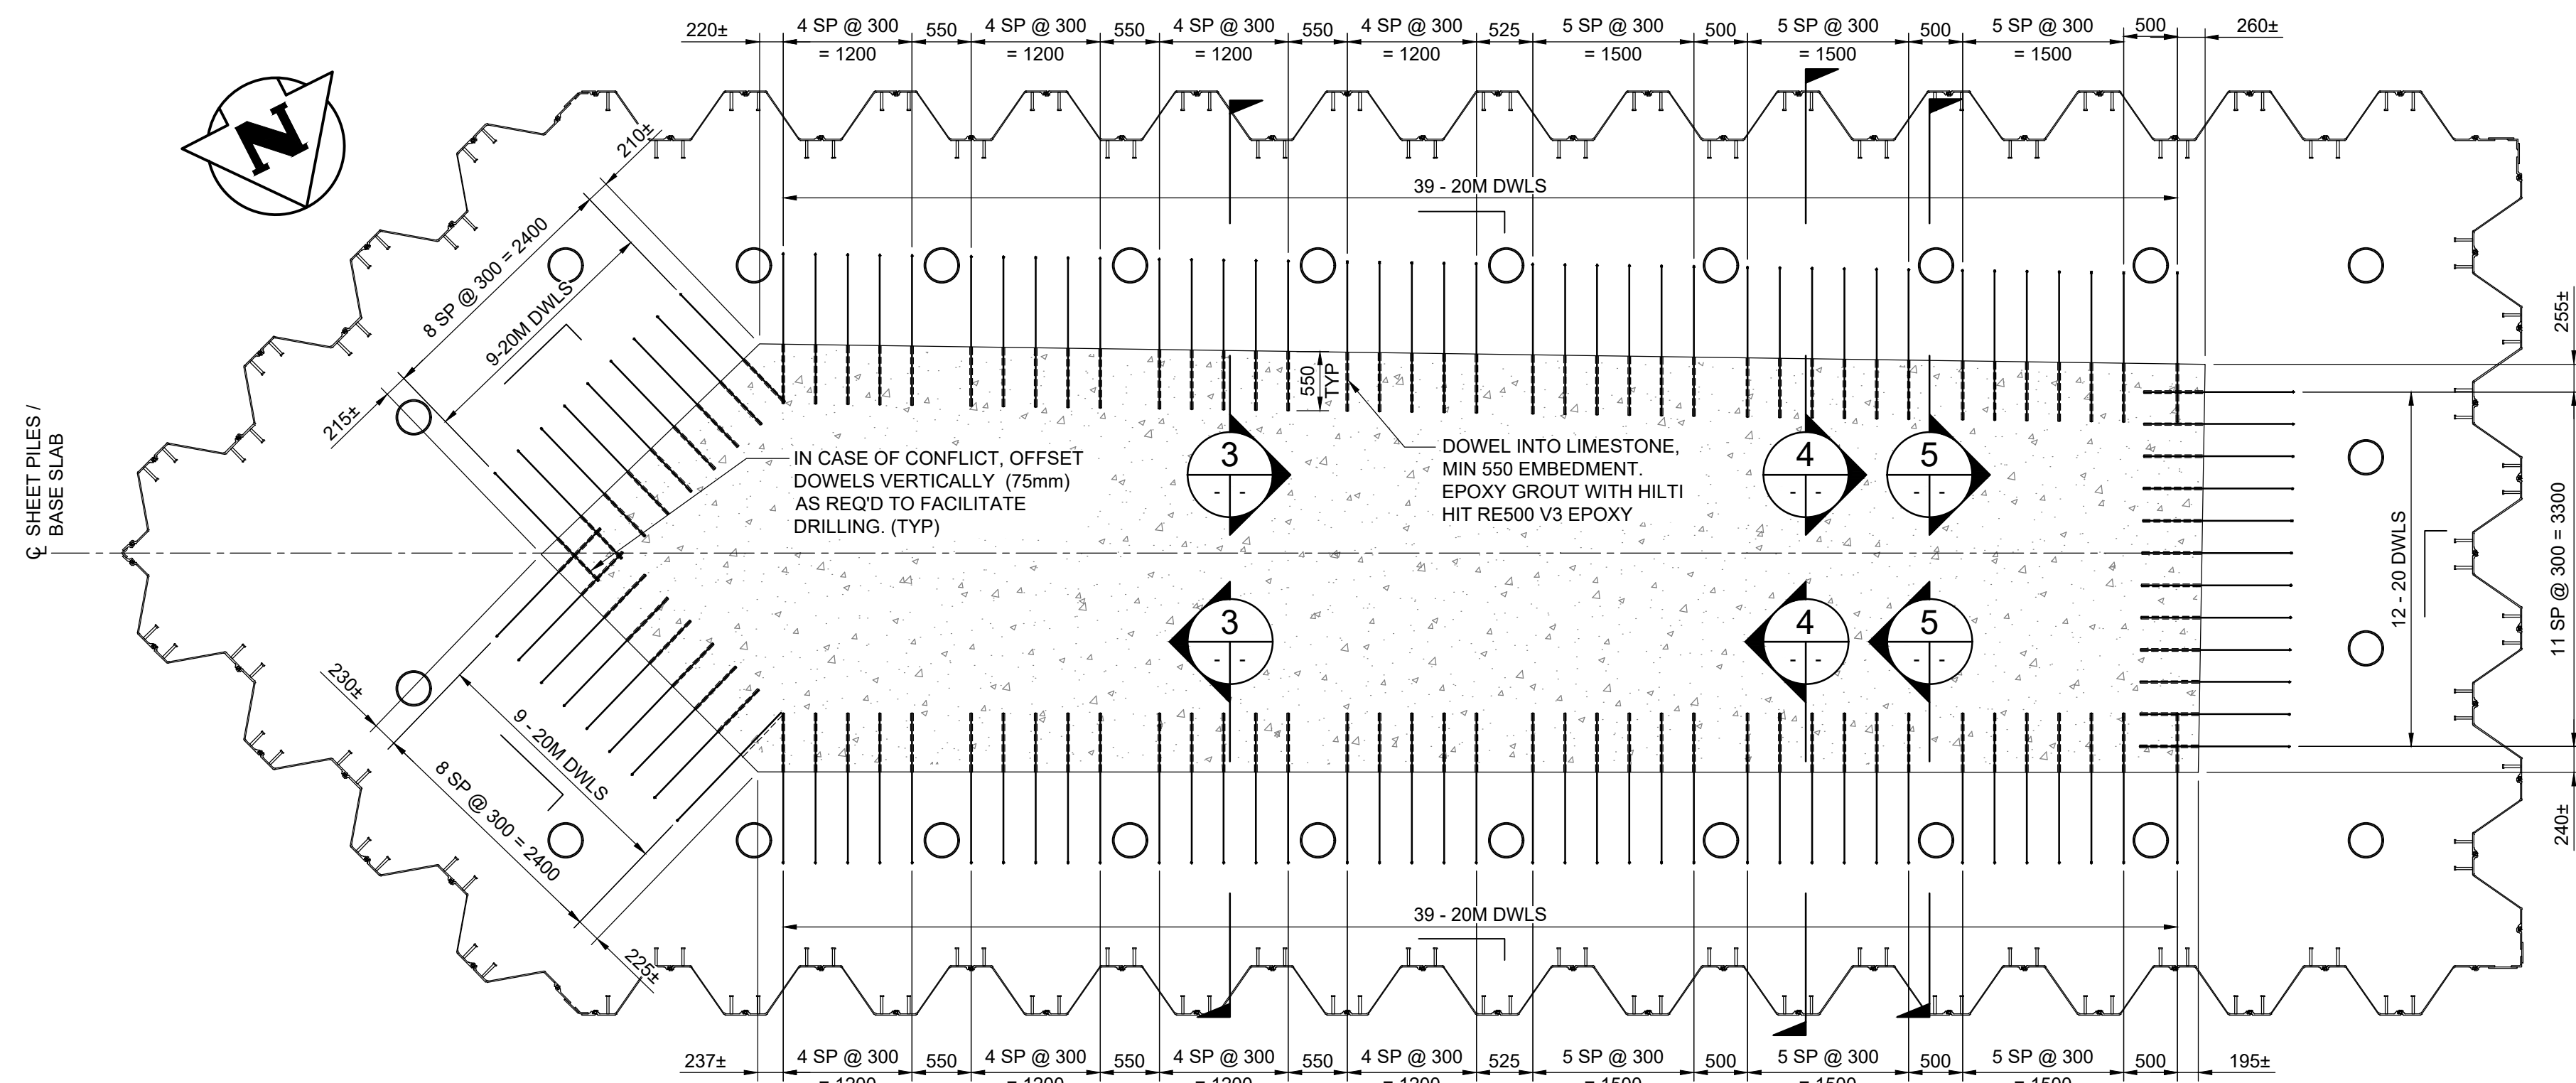


1 CONC BASE SLAB - DOWEL LAYOUT
1:50

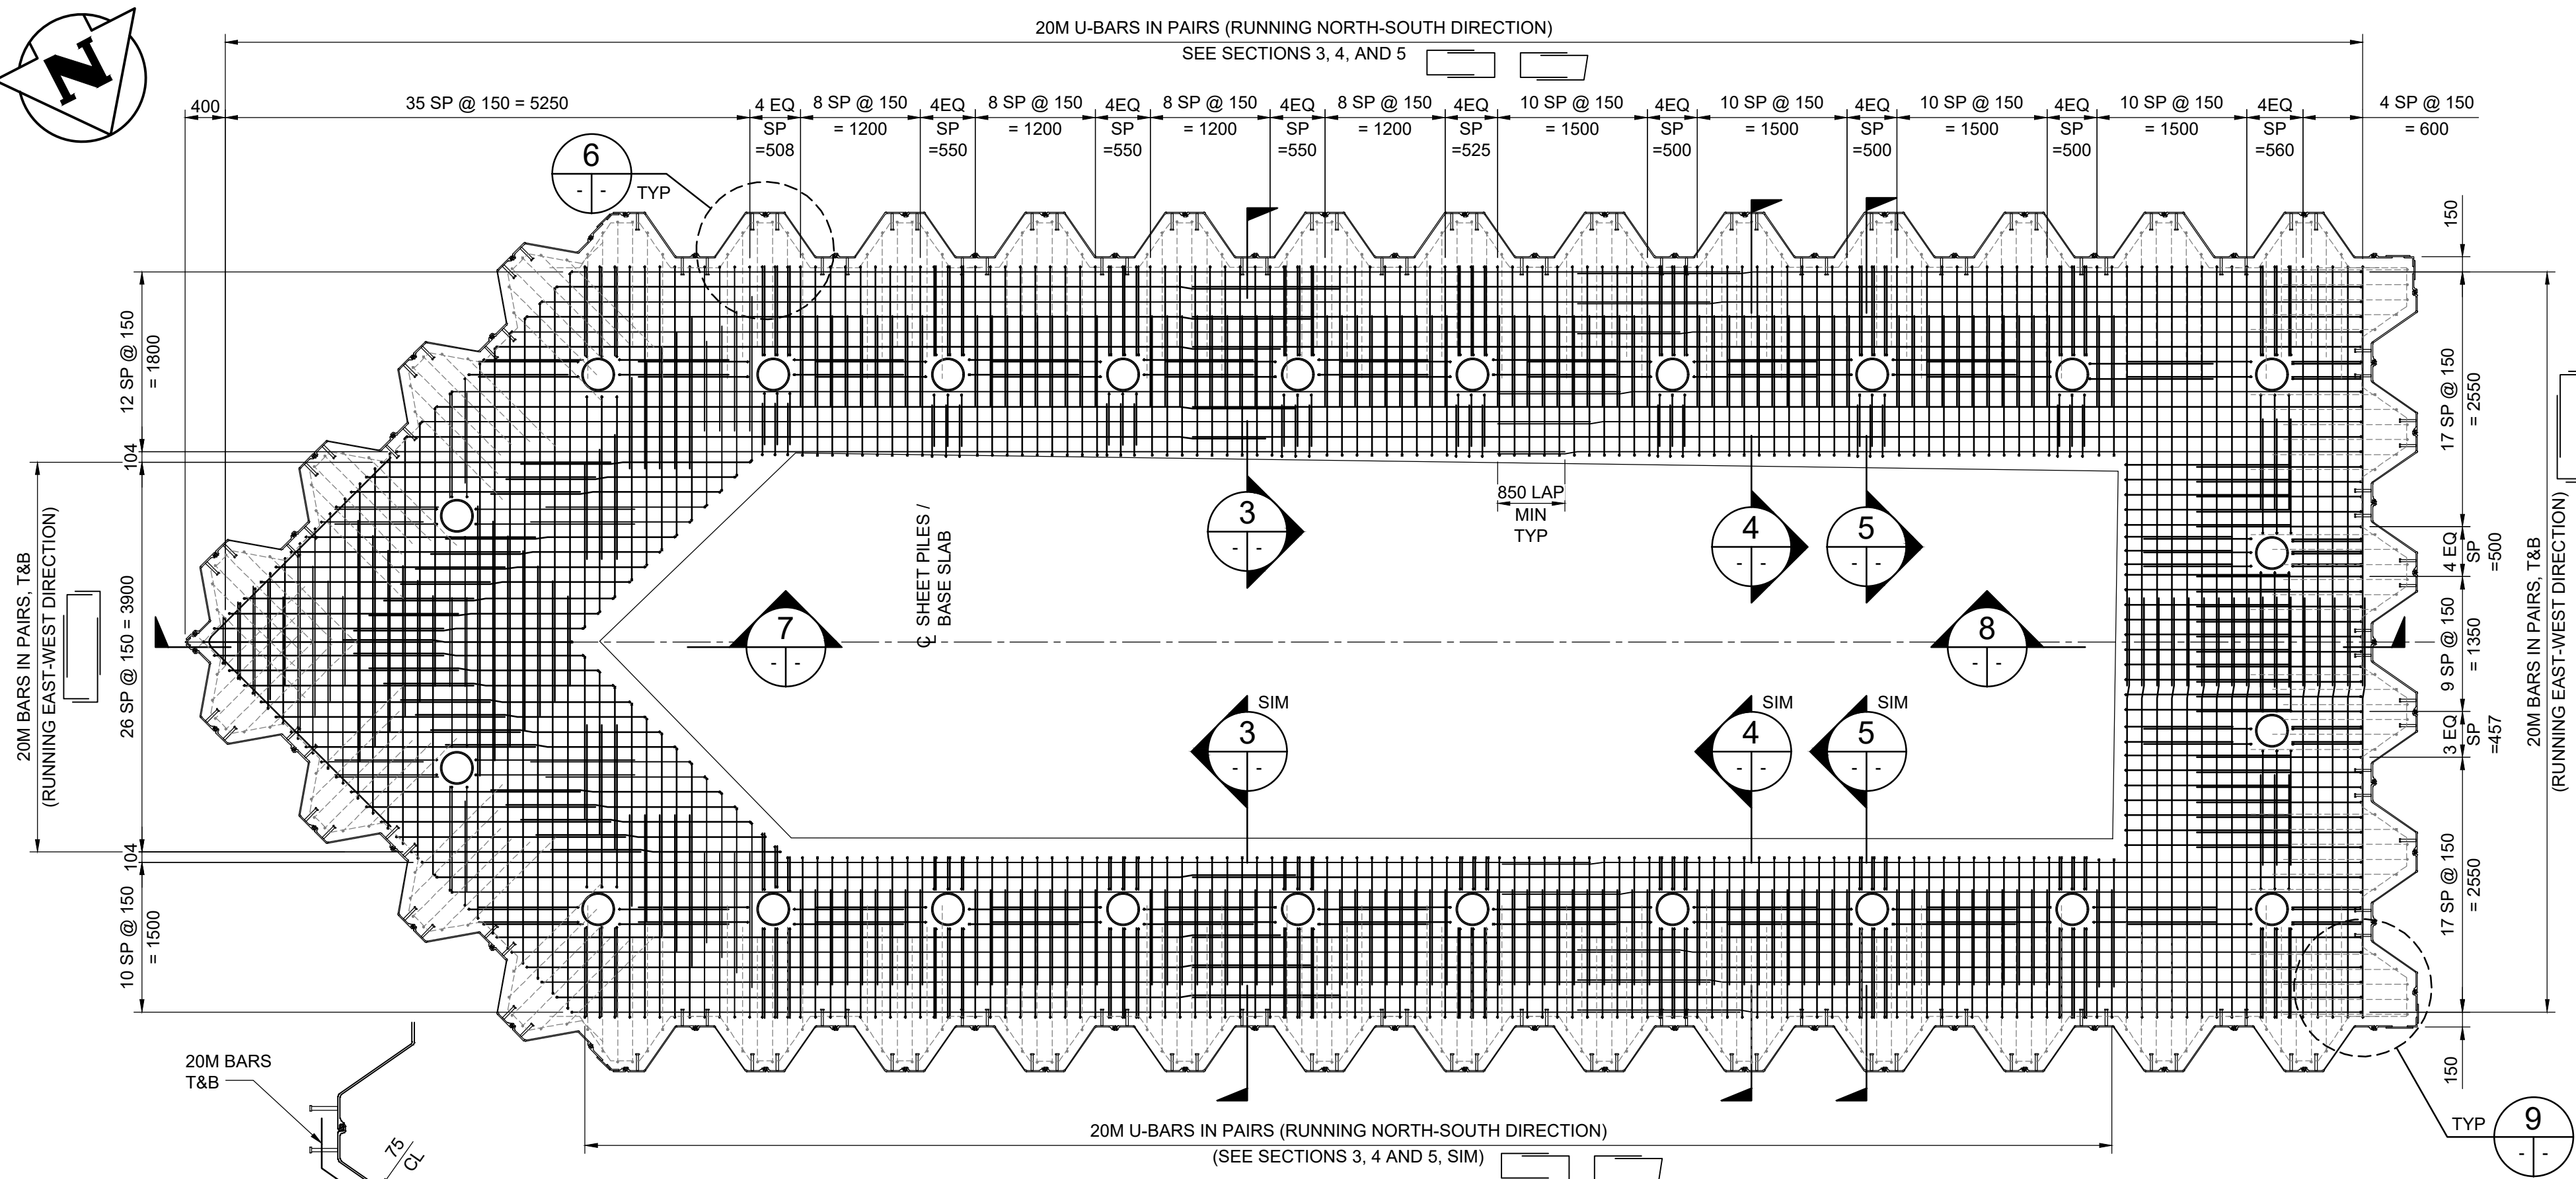


2 CONC BASE SLAB - REINFORCING PLAN
1:50

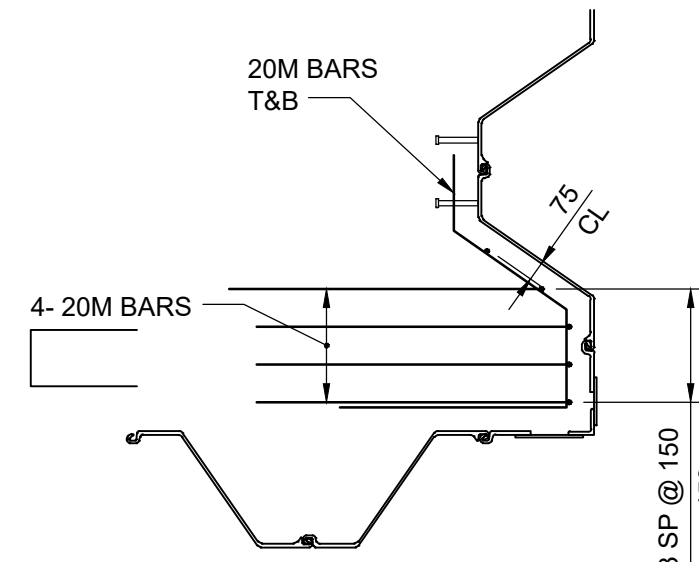


9 DETAIL
1:30
- SHOWING TYP REINF AT CORNER OF SHEET PILE

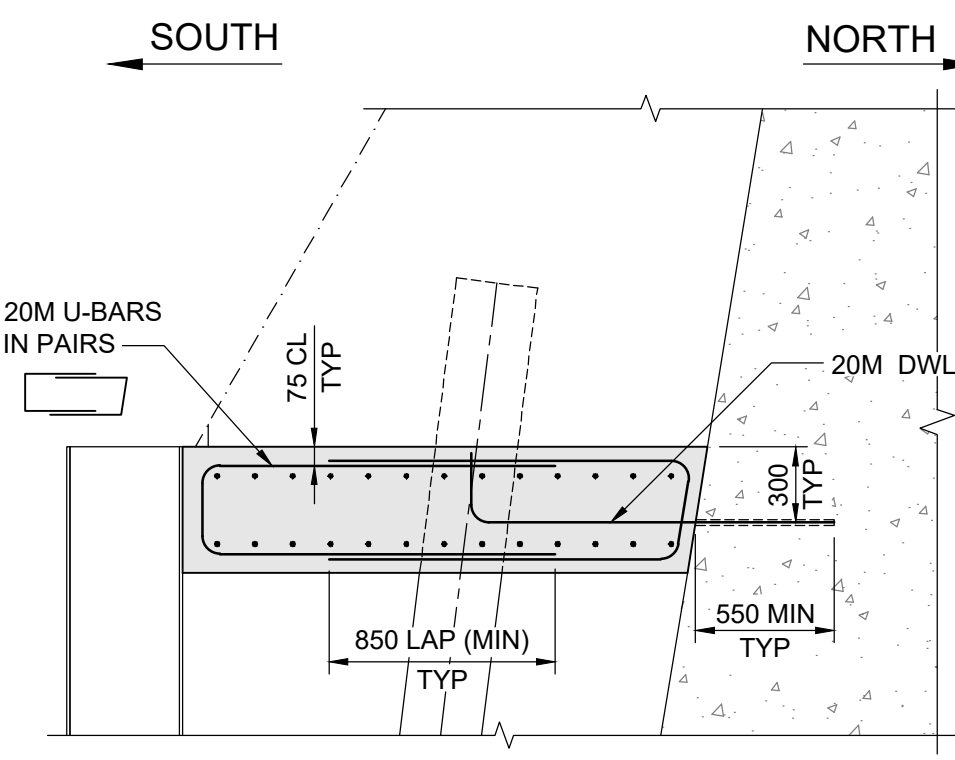


3 SECTION
1:30

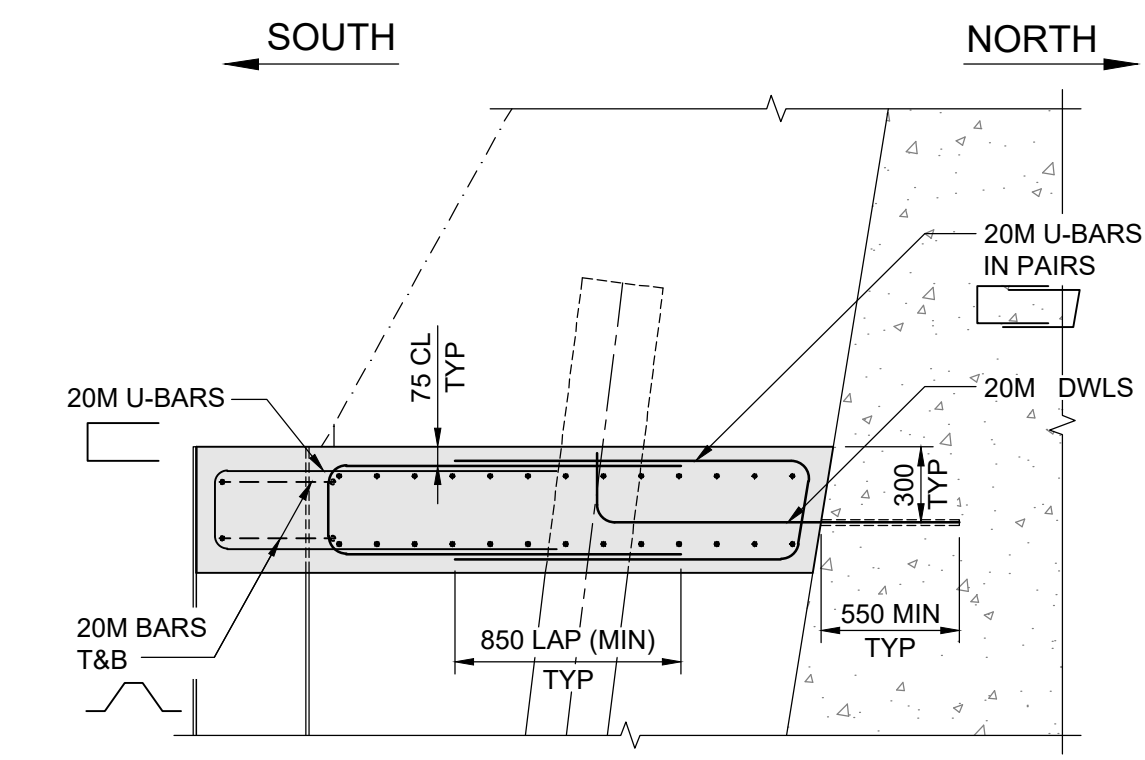


4 SECTION
1:30

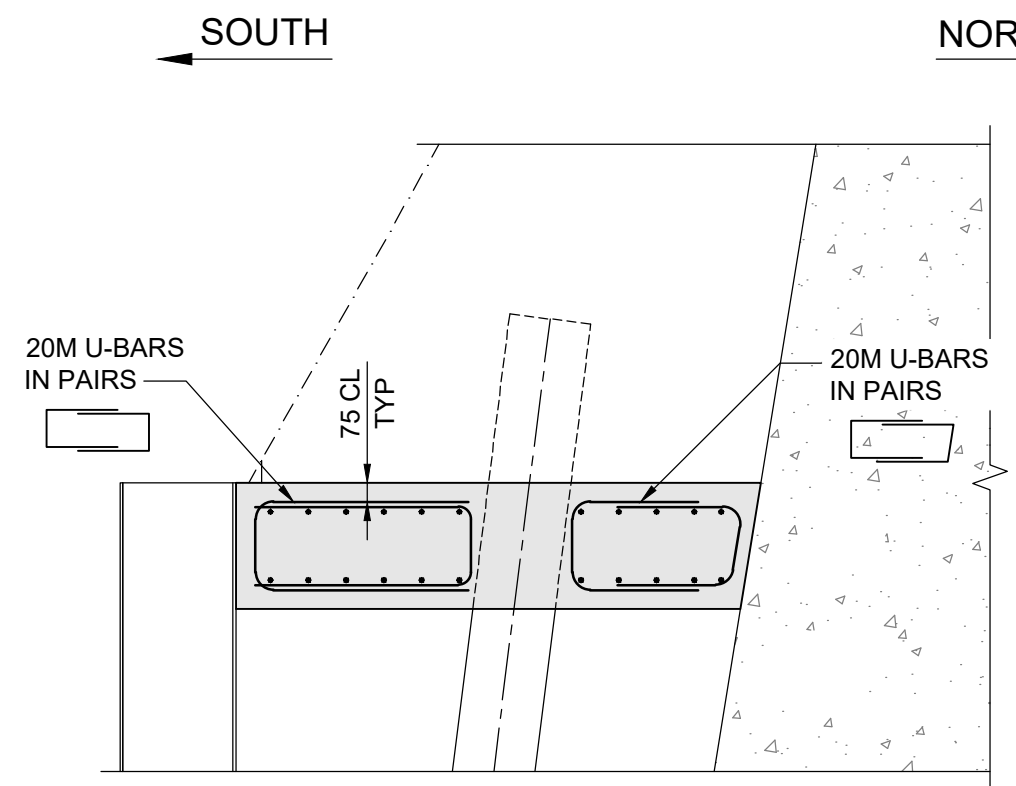


5 TYP SECTION @ PILE LOCATION
1:30

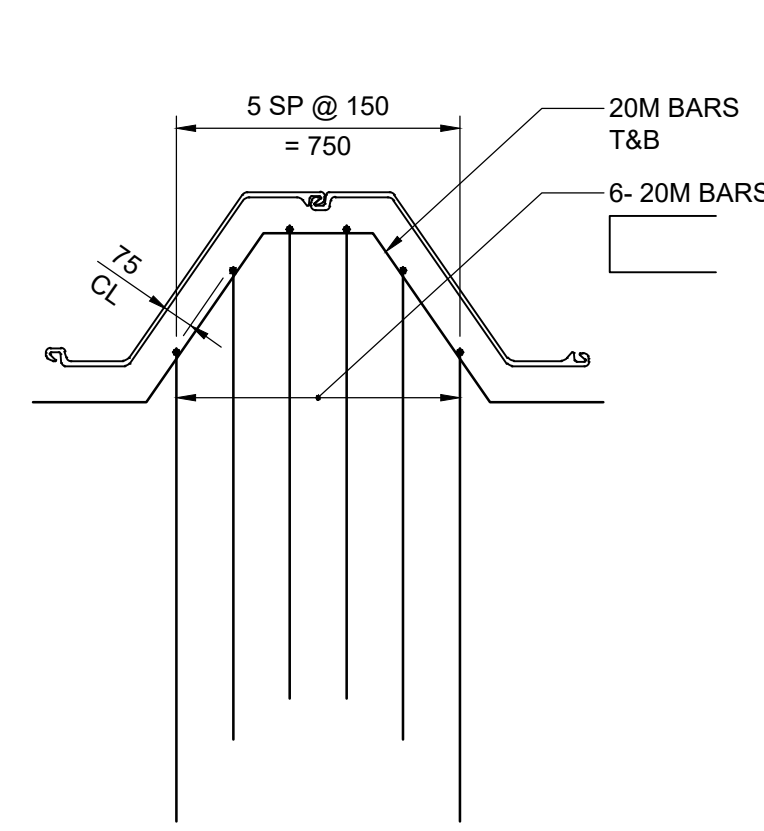

6 DETAIL
1:20
- SHOWING TYP REINF AT SHEET PILE

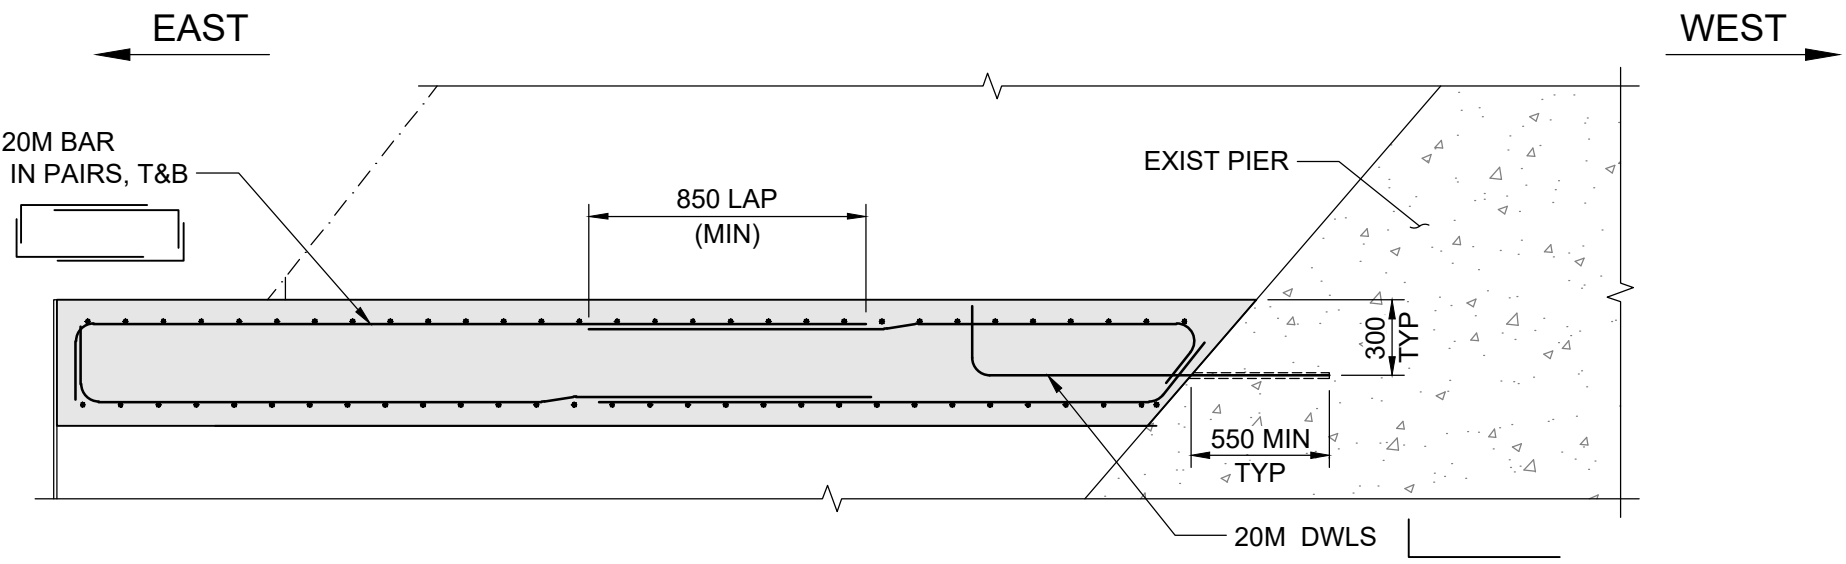

7 SECTION
1:30

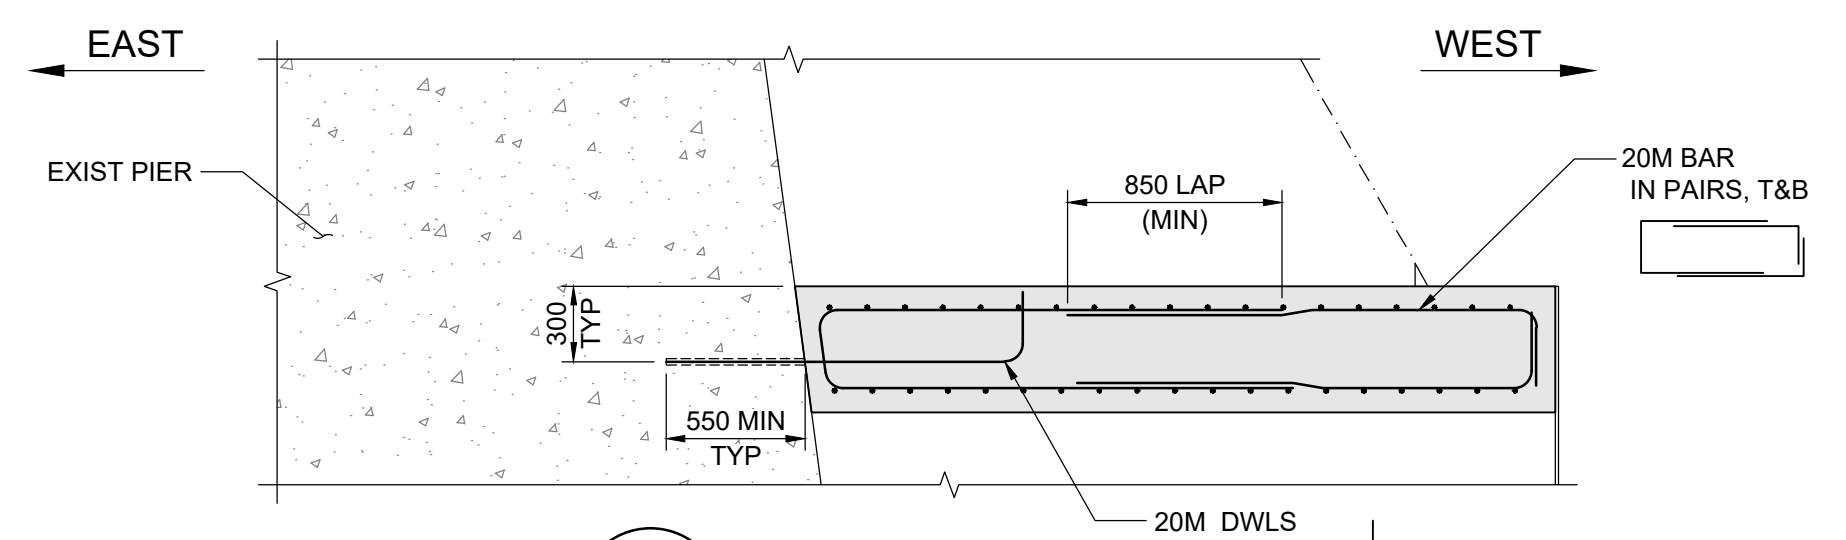

8 SECTION
1:30



VERTICAL DATUM:			
HORIZONTAL DATUM:			
DESIGNED BY	TN	REVIEWED BY	TN/SA
DRAWN BY	GI	APPROVED BY	MB
SCALE:	AS NOTED	ACCEPTED BY	DATE
0	ISSUED FOR TENDER	26.07.15	TN
NO.	REVISIONS	DATE	BY
		26.07.15	



THE CITY OF WINNIPEG
PUBLIC WORKS DEPARTMENT
ENGINEERING DIVISION

LOUISE BRIDGE SUBSTRUCTURE REHABILITATION
AND RIVERBANK STABILIZATION WORKS
PIER SU.2 - PHASE 1 CONSTRUCTION
REINFORCING DETAILS - SHEET 1

CITY DRAWING NUMBER
B107-26-018
SHEET 18 OF 39
18