




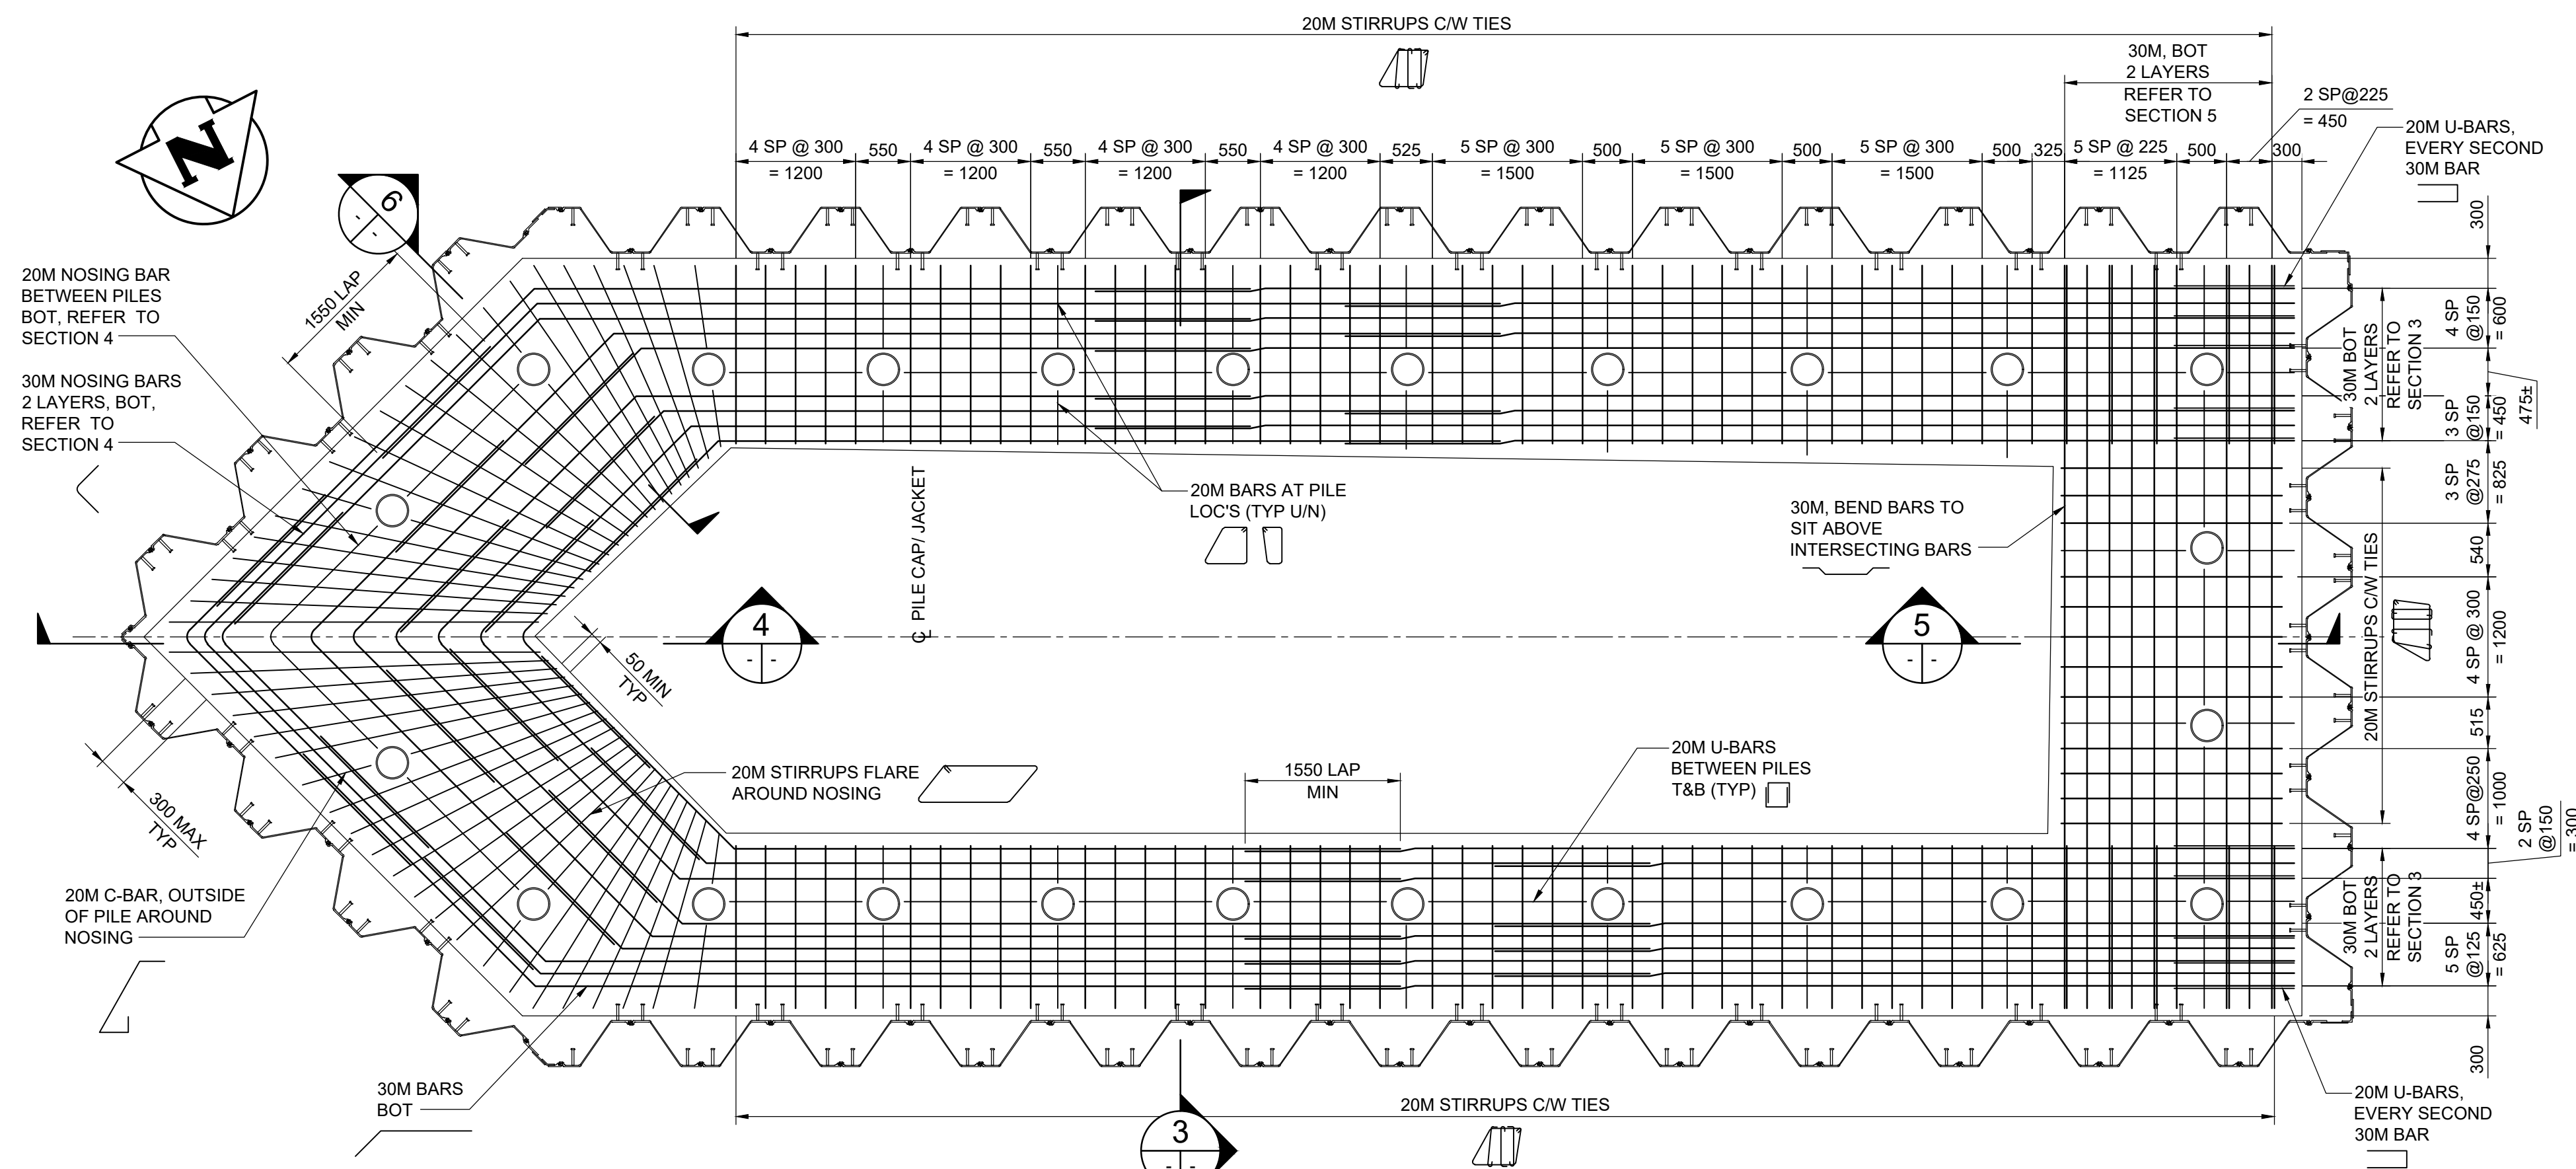


1 PILE CAP - BOT MAT REINFORCING
1:50

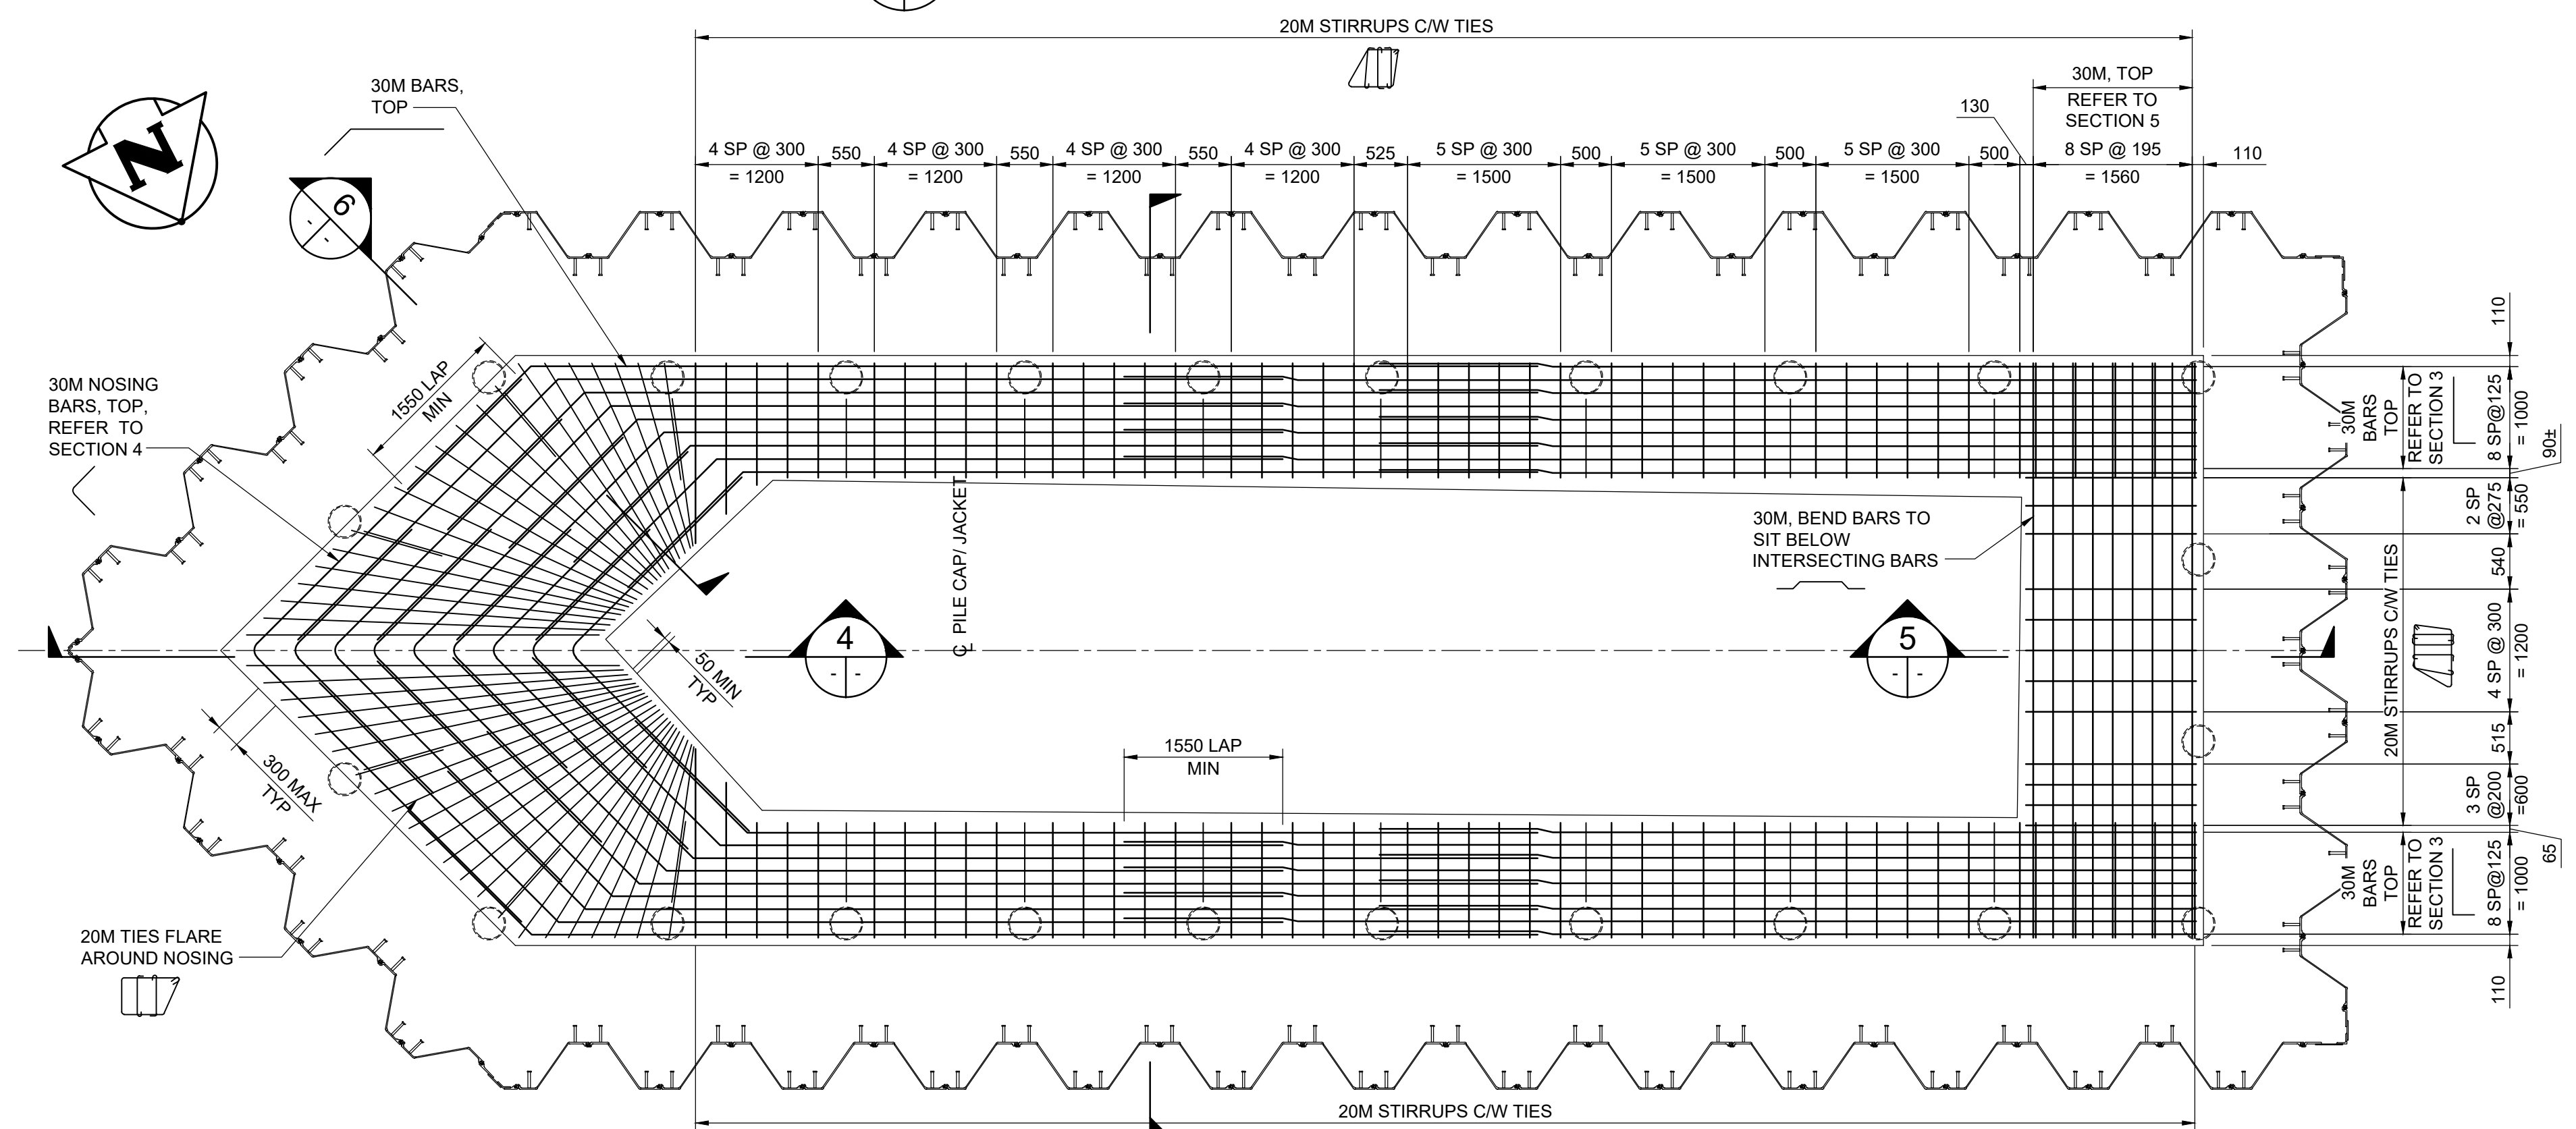


2 PILE CAP - TOP MAT REINFORCING
1:50

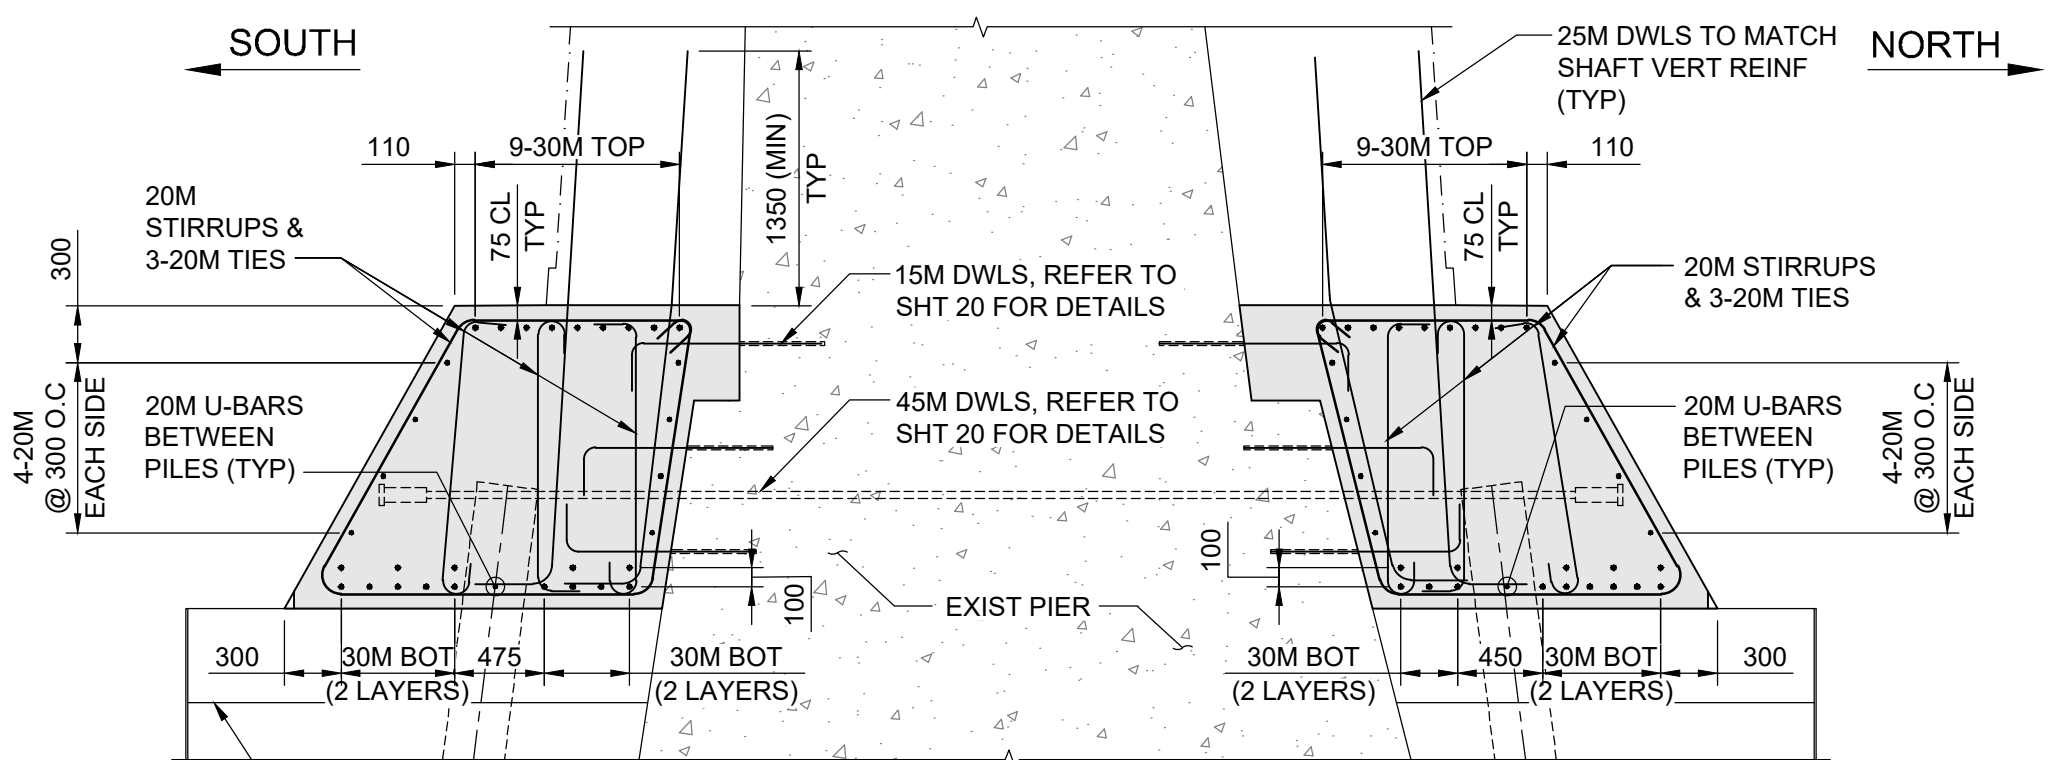


3 SECTION
1:40

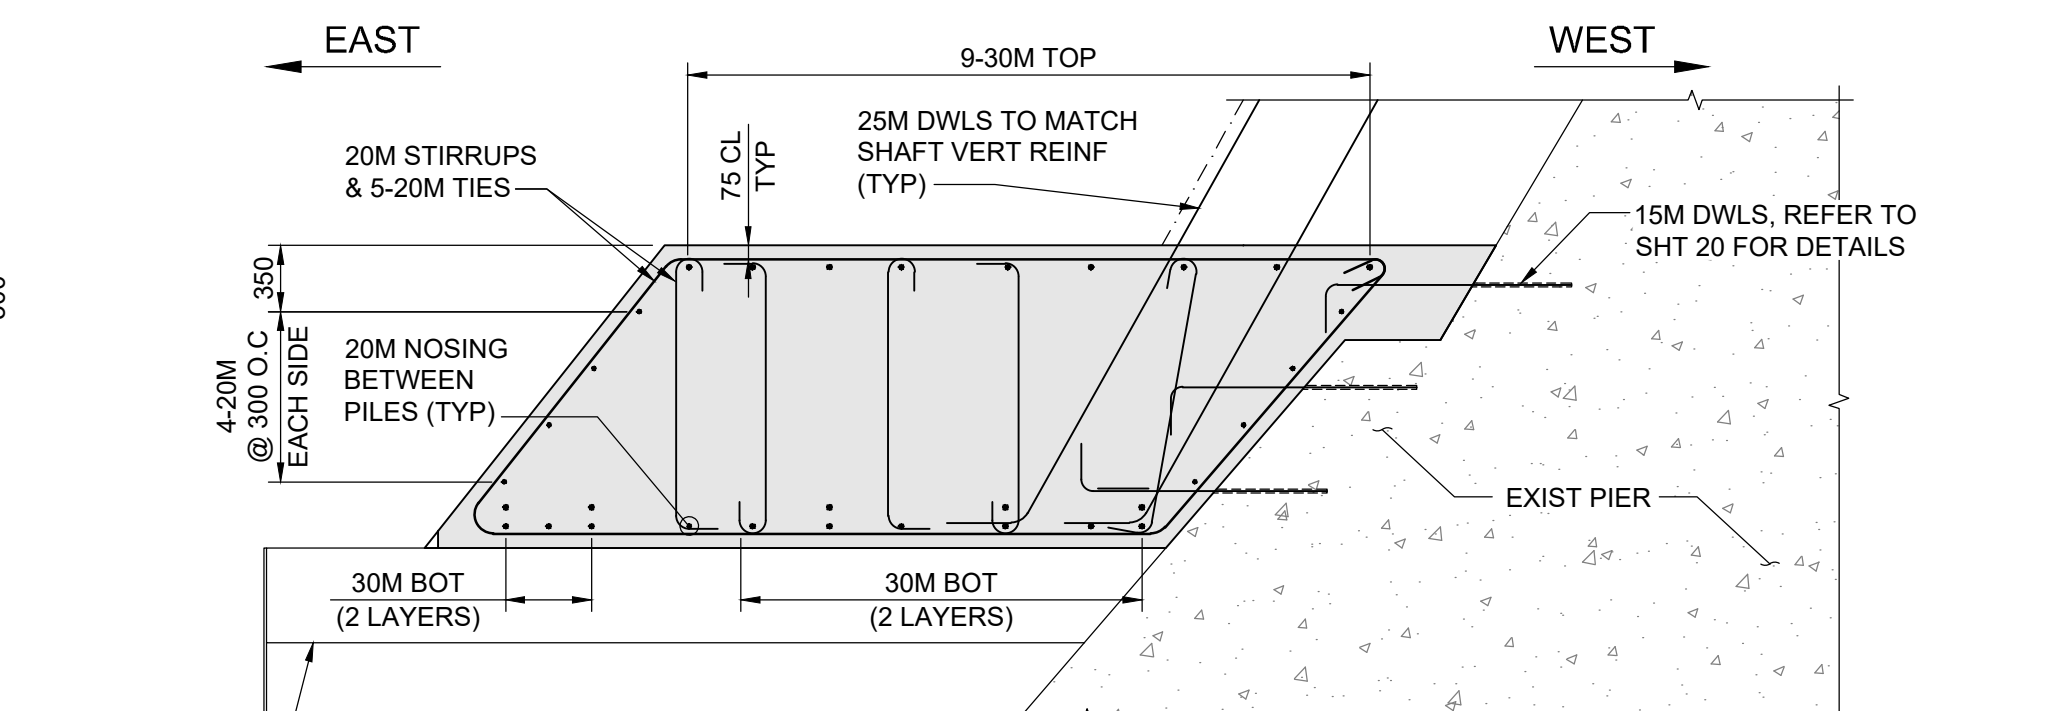

4 SECTION
1:40

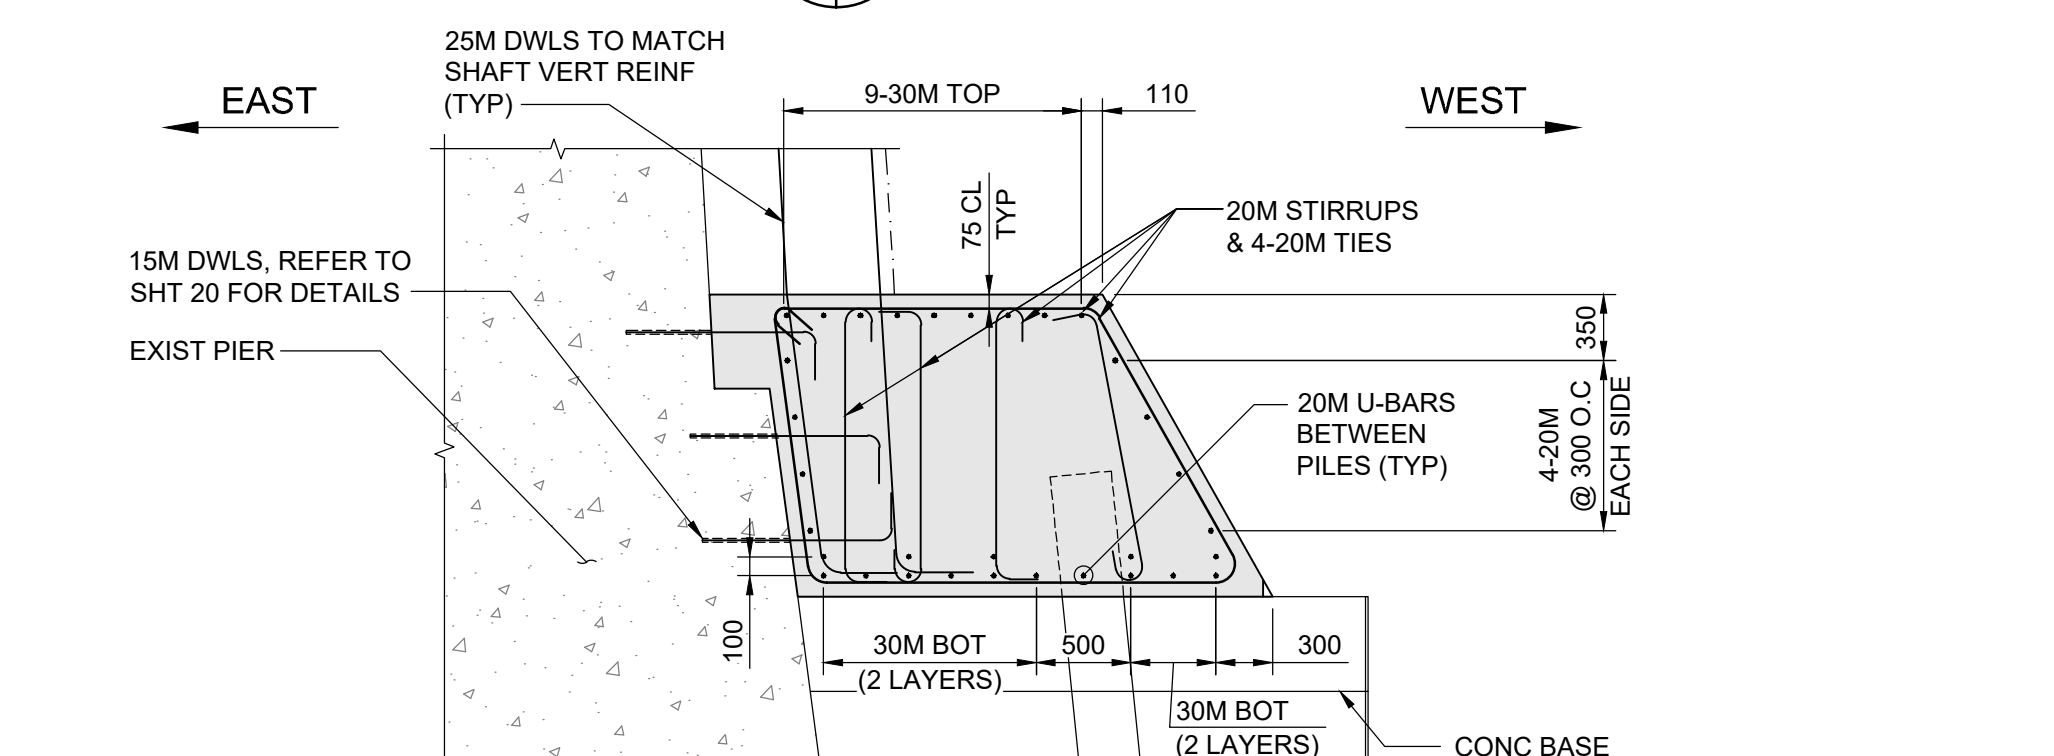

5 SECTION
1:40

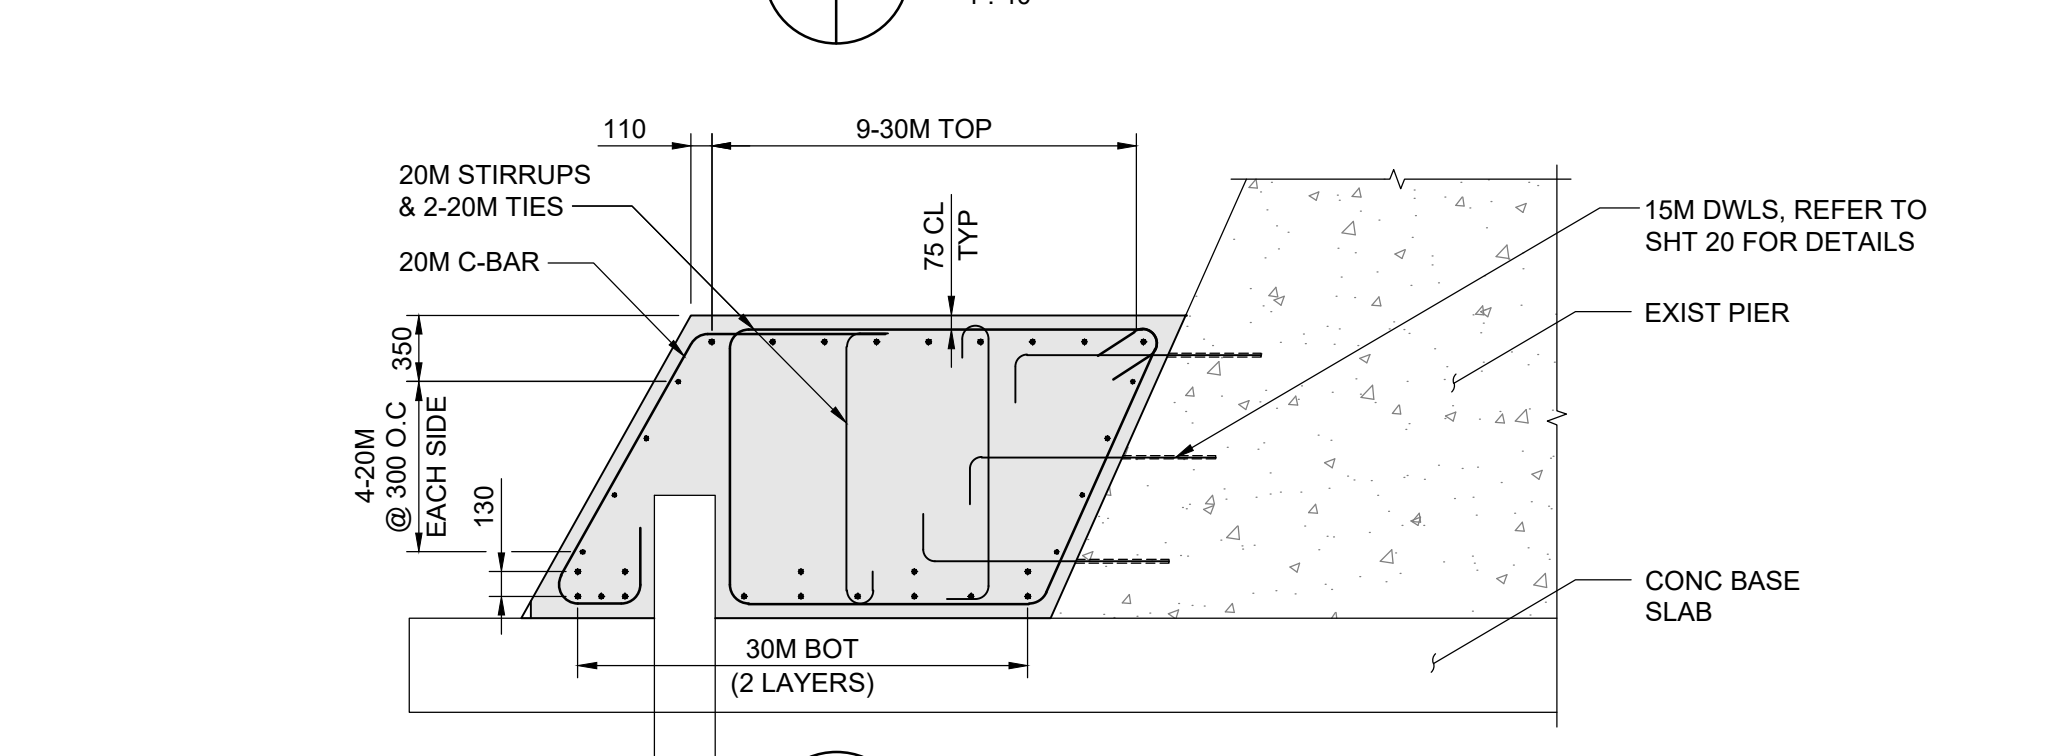

6 SECTION @ PILE LOCATION
1:40
- TYP AT PILES AROUND NOSING



VERTICAL DATUM:			
HORIZONTAL DATUM:			
0	ISSUED FOR TENDER	26.07.15	TN
NO.	REVISIONS	DATE	BY
		26.07.15	



DESIGNED BY	ALP/TN	REVIEWED BY	TN/SA
DRAWN BY	GI	APPROVED BY	MB
SCALE:	AS NOTED	ACCEPTED BY	DATE
		CAM WARD, P.ENG.	26.07.15
DATE	26.07.15		



CONSULTANT DRAWING NO.
704-INF.MB\03029-01-DWG-S3019



THE CITY OF WINNIPEG
PUBLIC WORKS DEPARTMENT
ENGINEERING DIVISION

LOUISE BRIDGE SUBSTRUCTURE REHABILITATION
AND RIVERBANK STABILIZATION WORKS
PIER SU.2 - PHASE 1 CONSTRUCTION
REINFORCING DETAILS - SHEET 2

CITY DRAWING NUMBER	B107-26-019
SHEET	19 OF 39
	19