
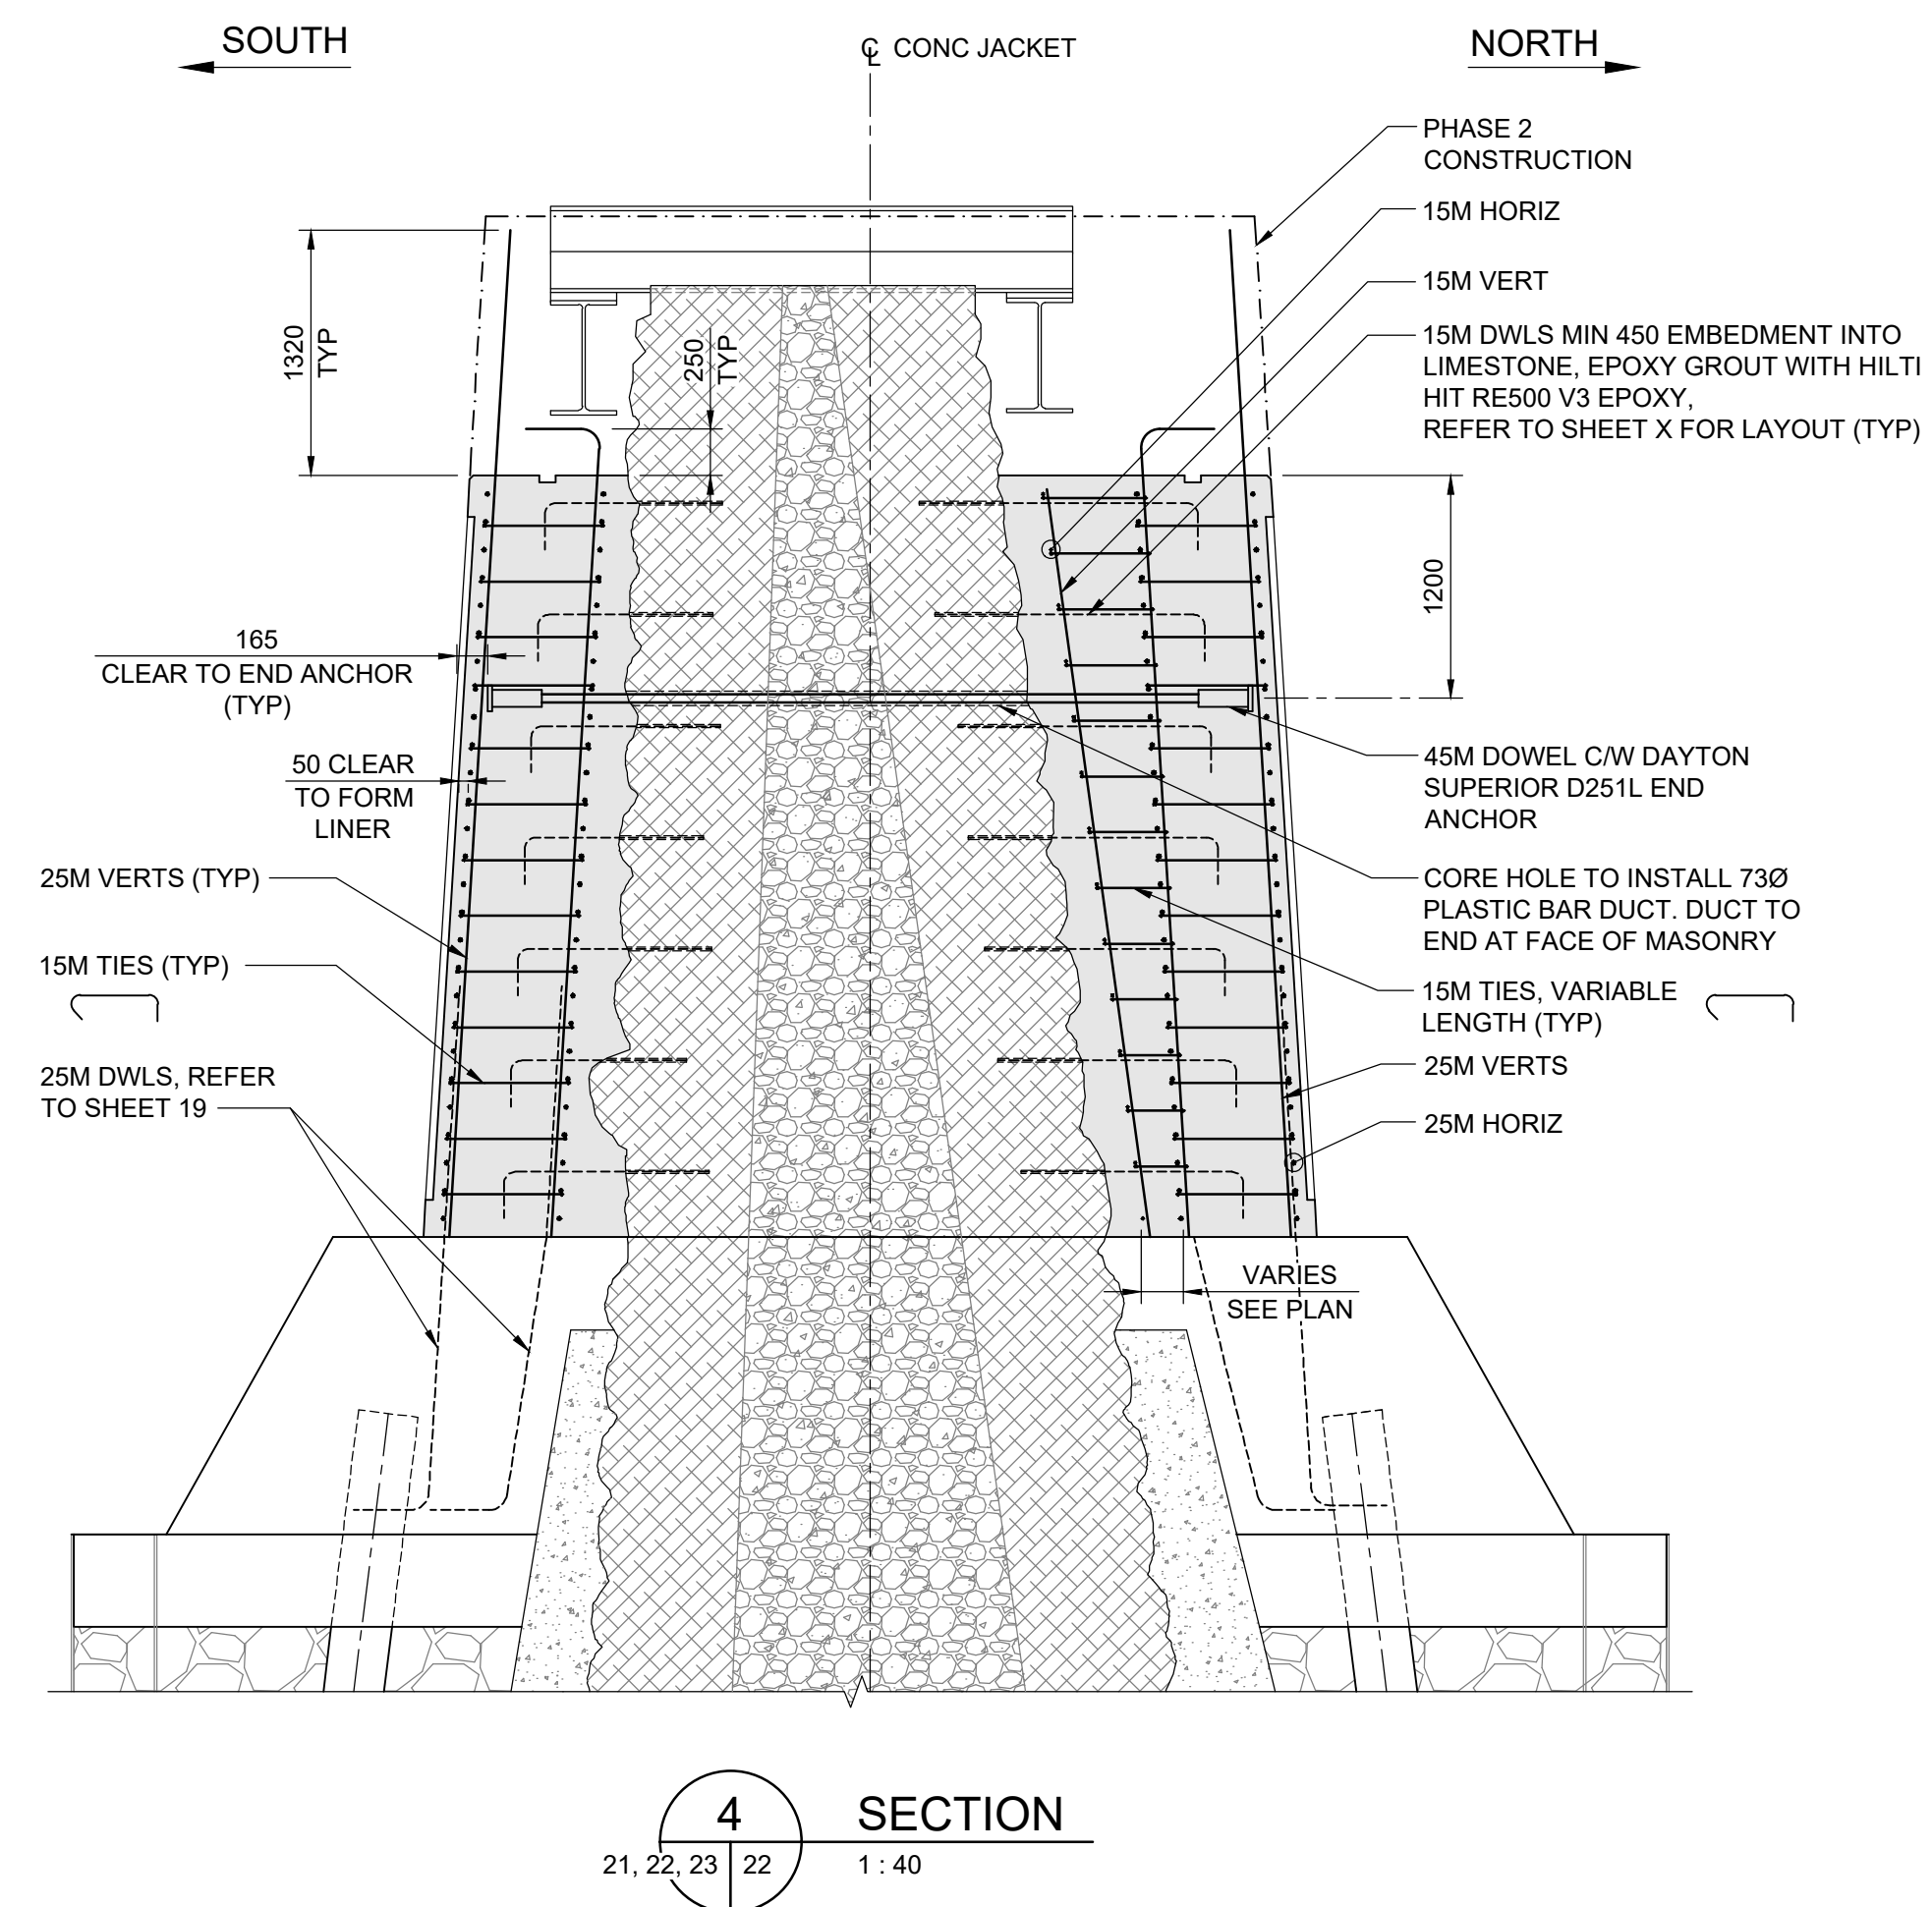
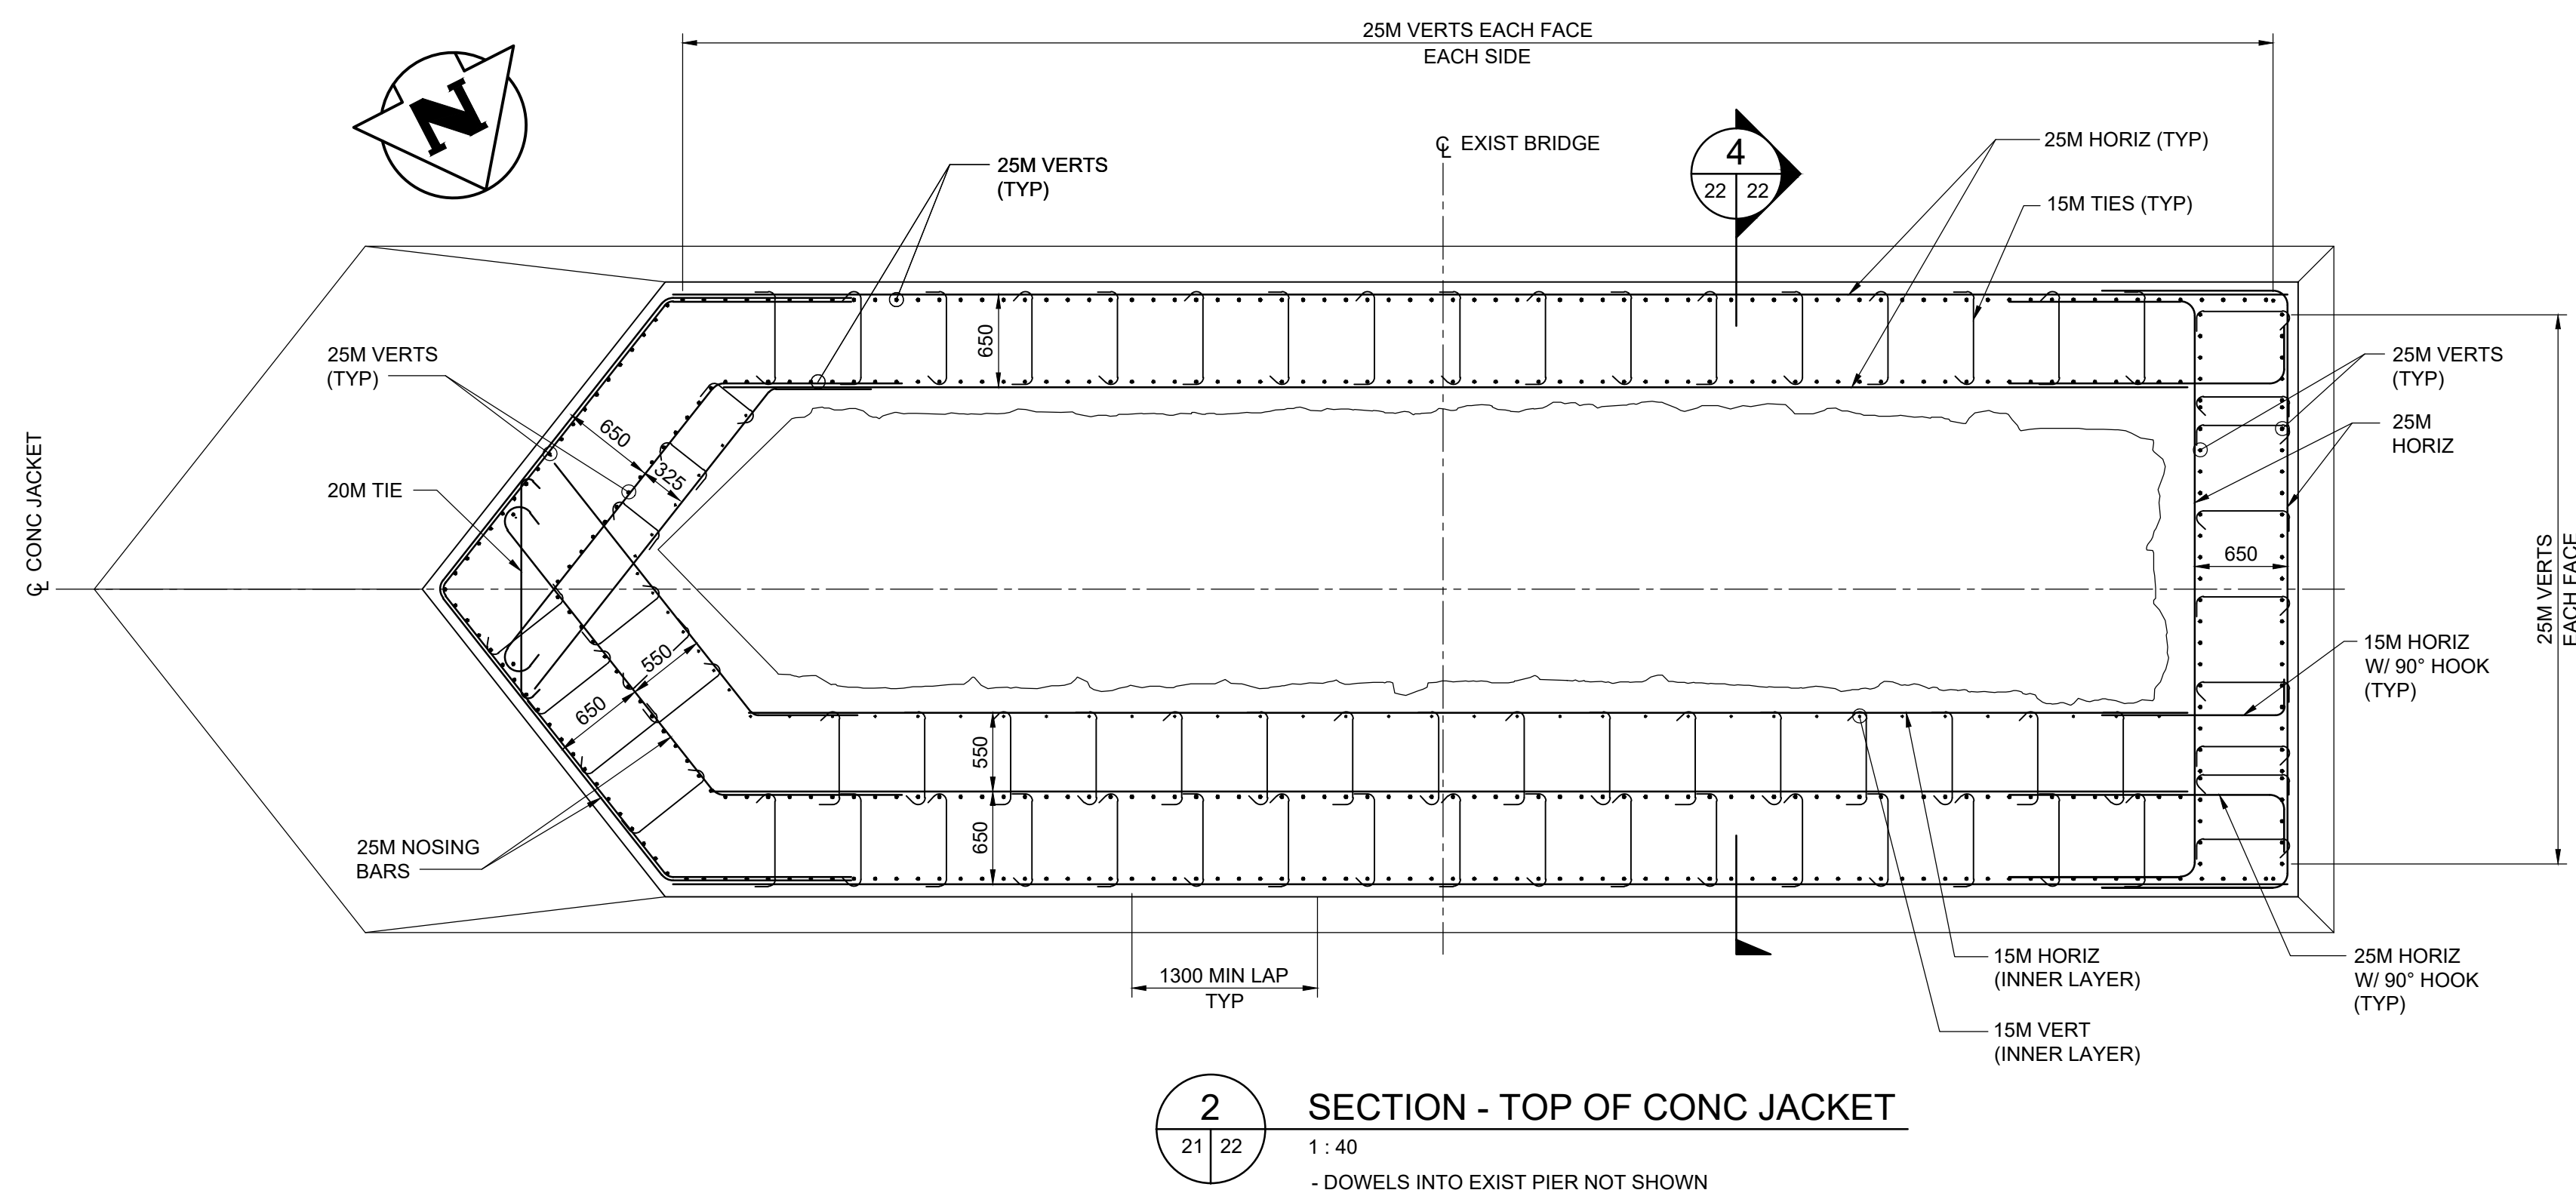
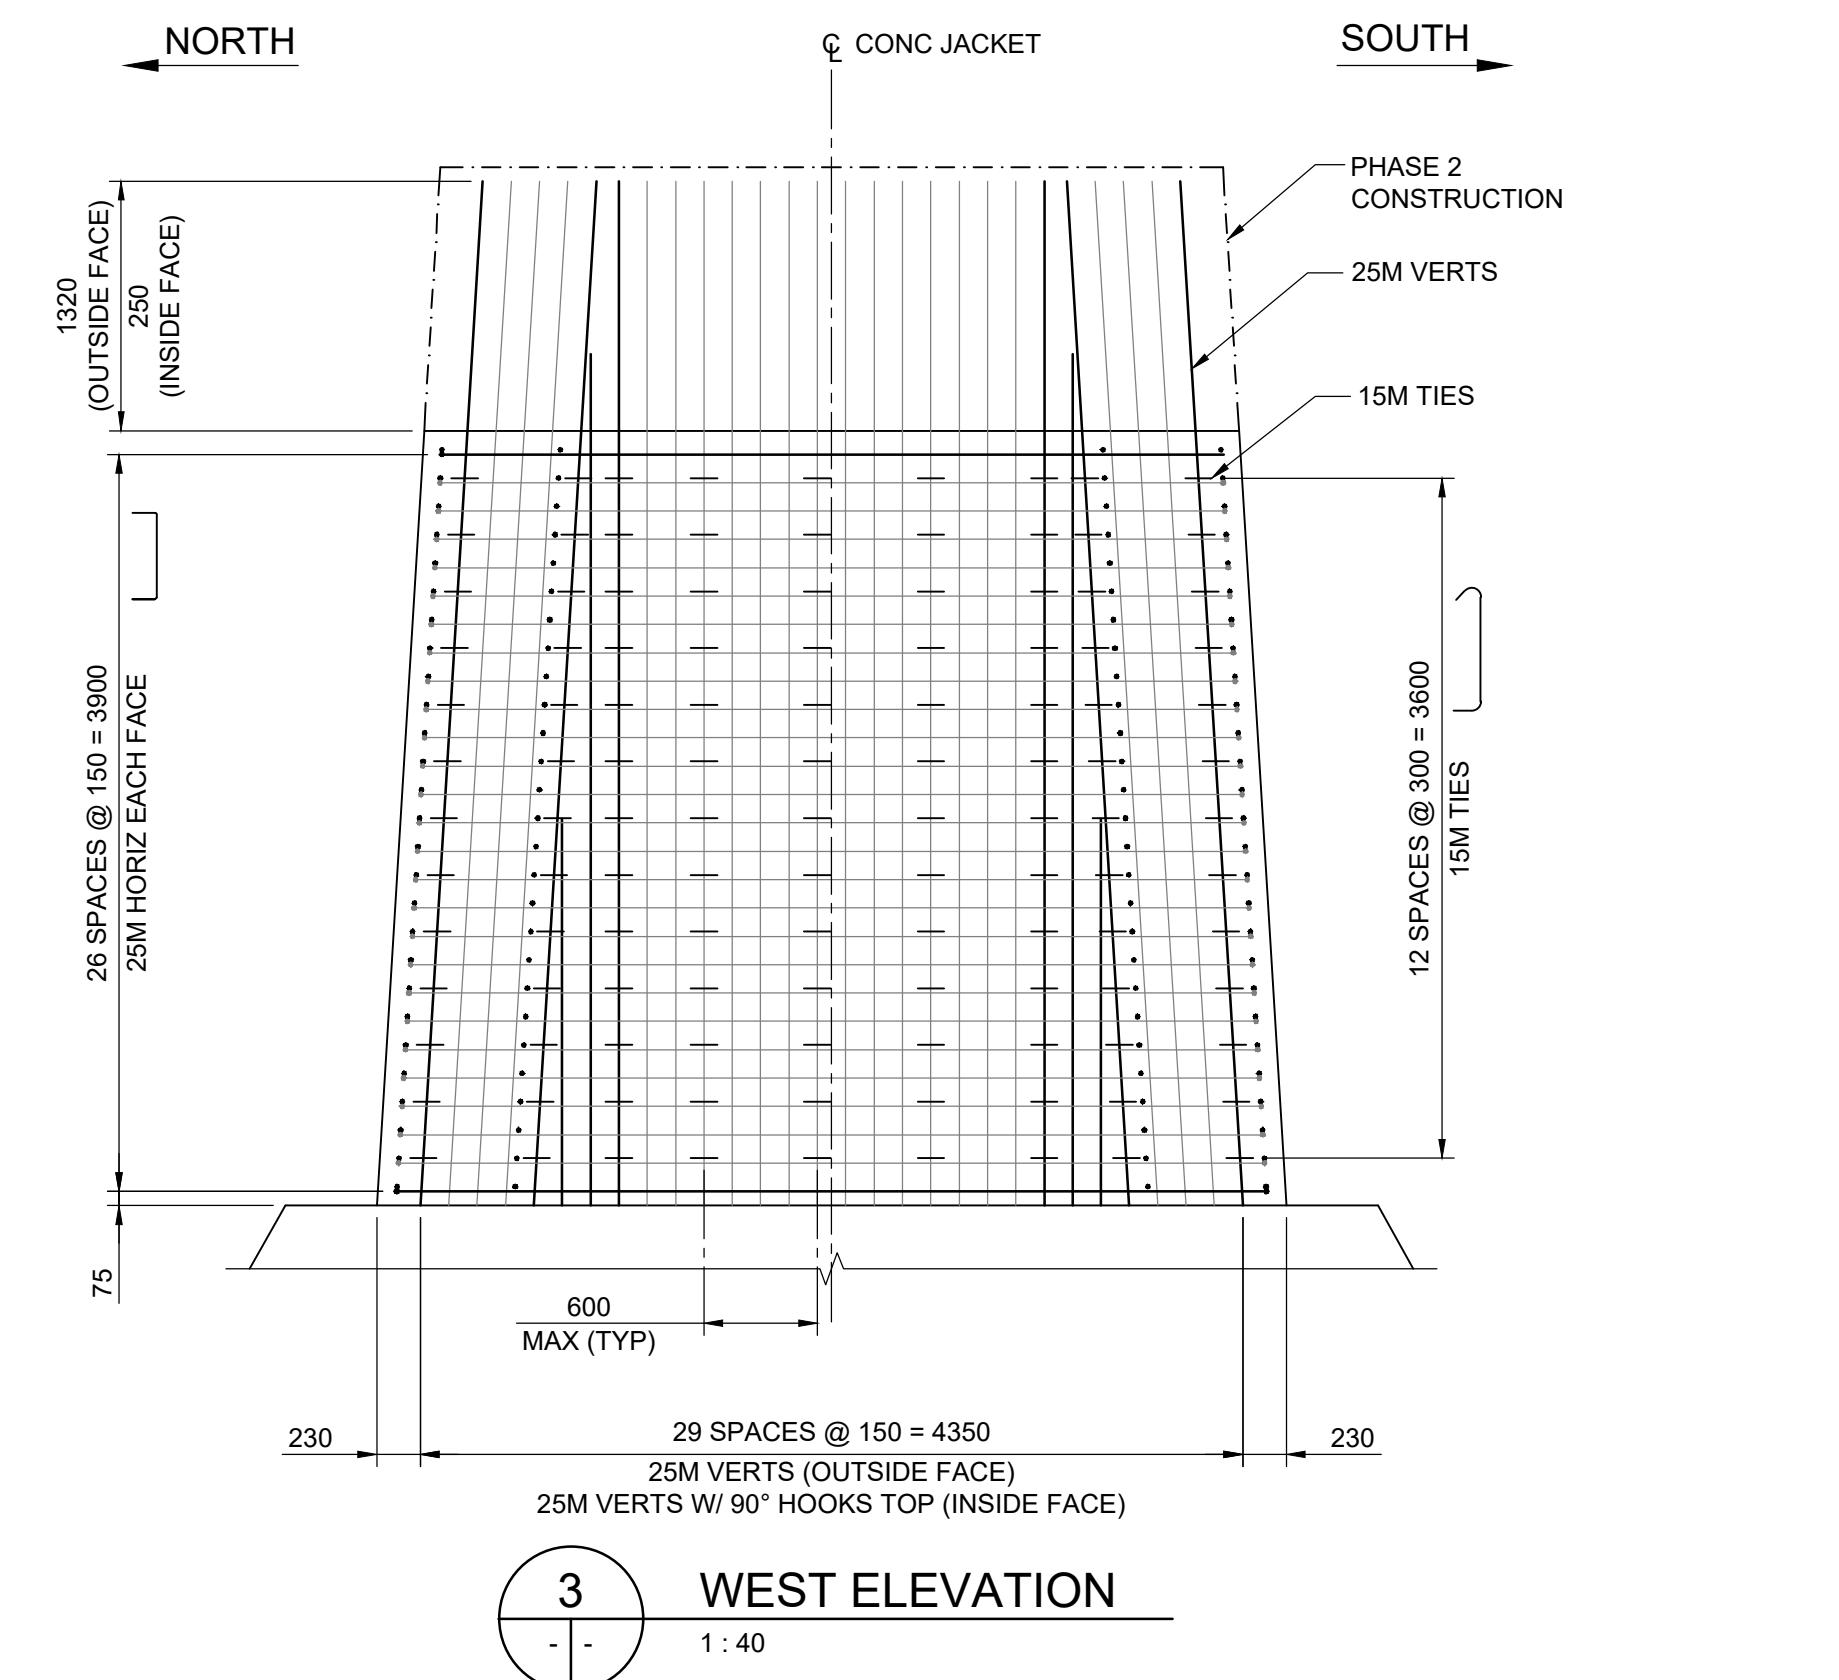


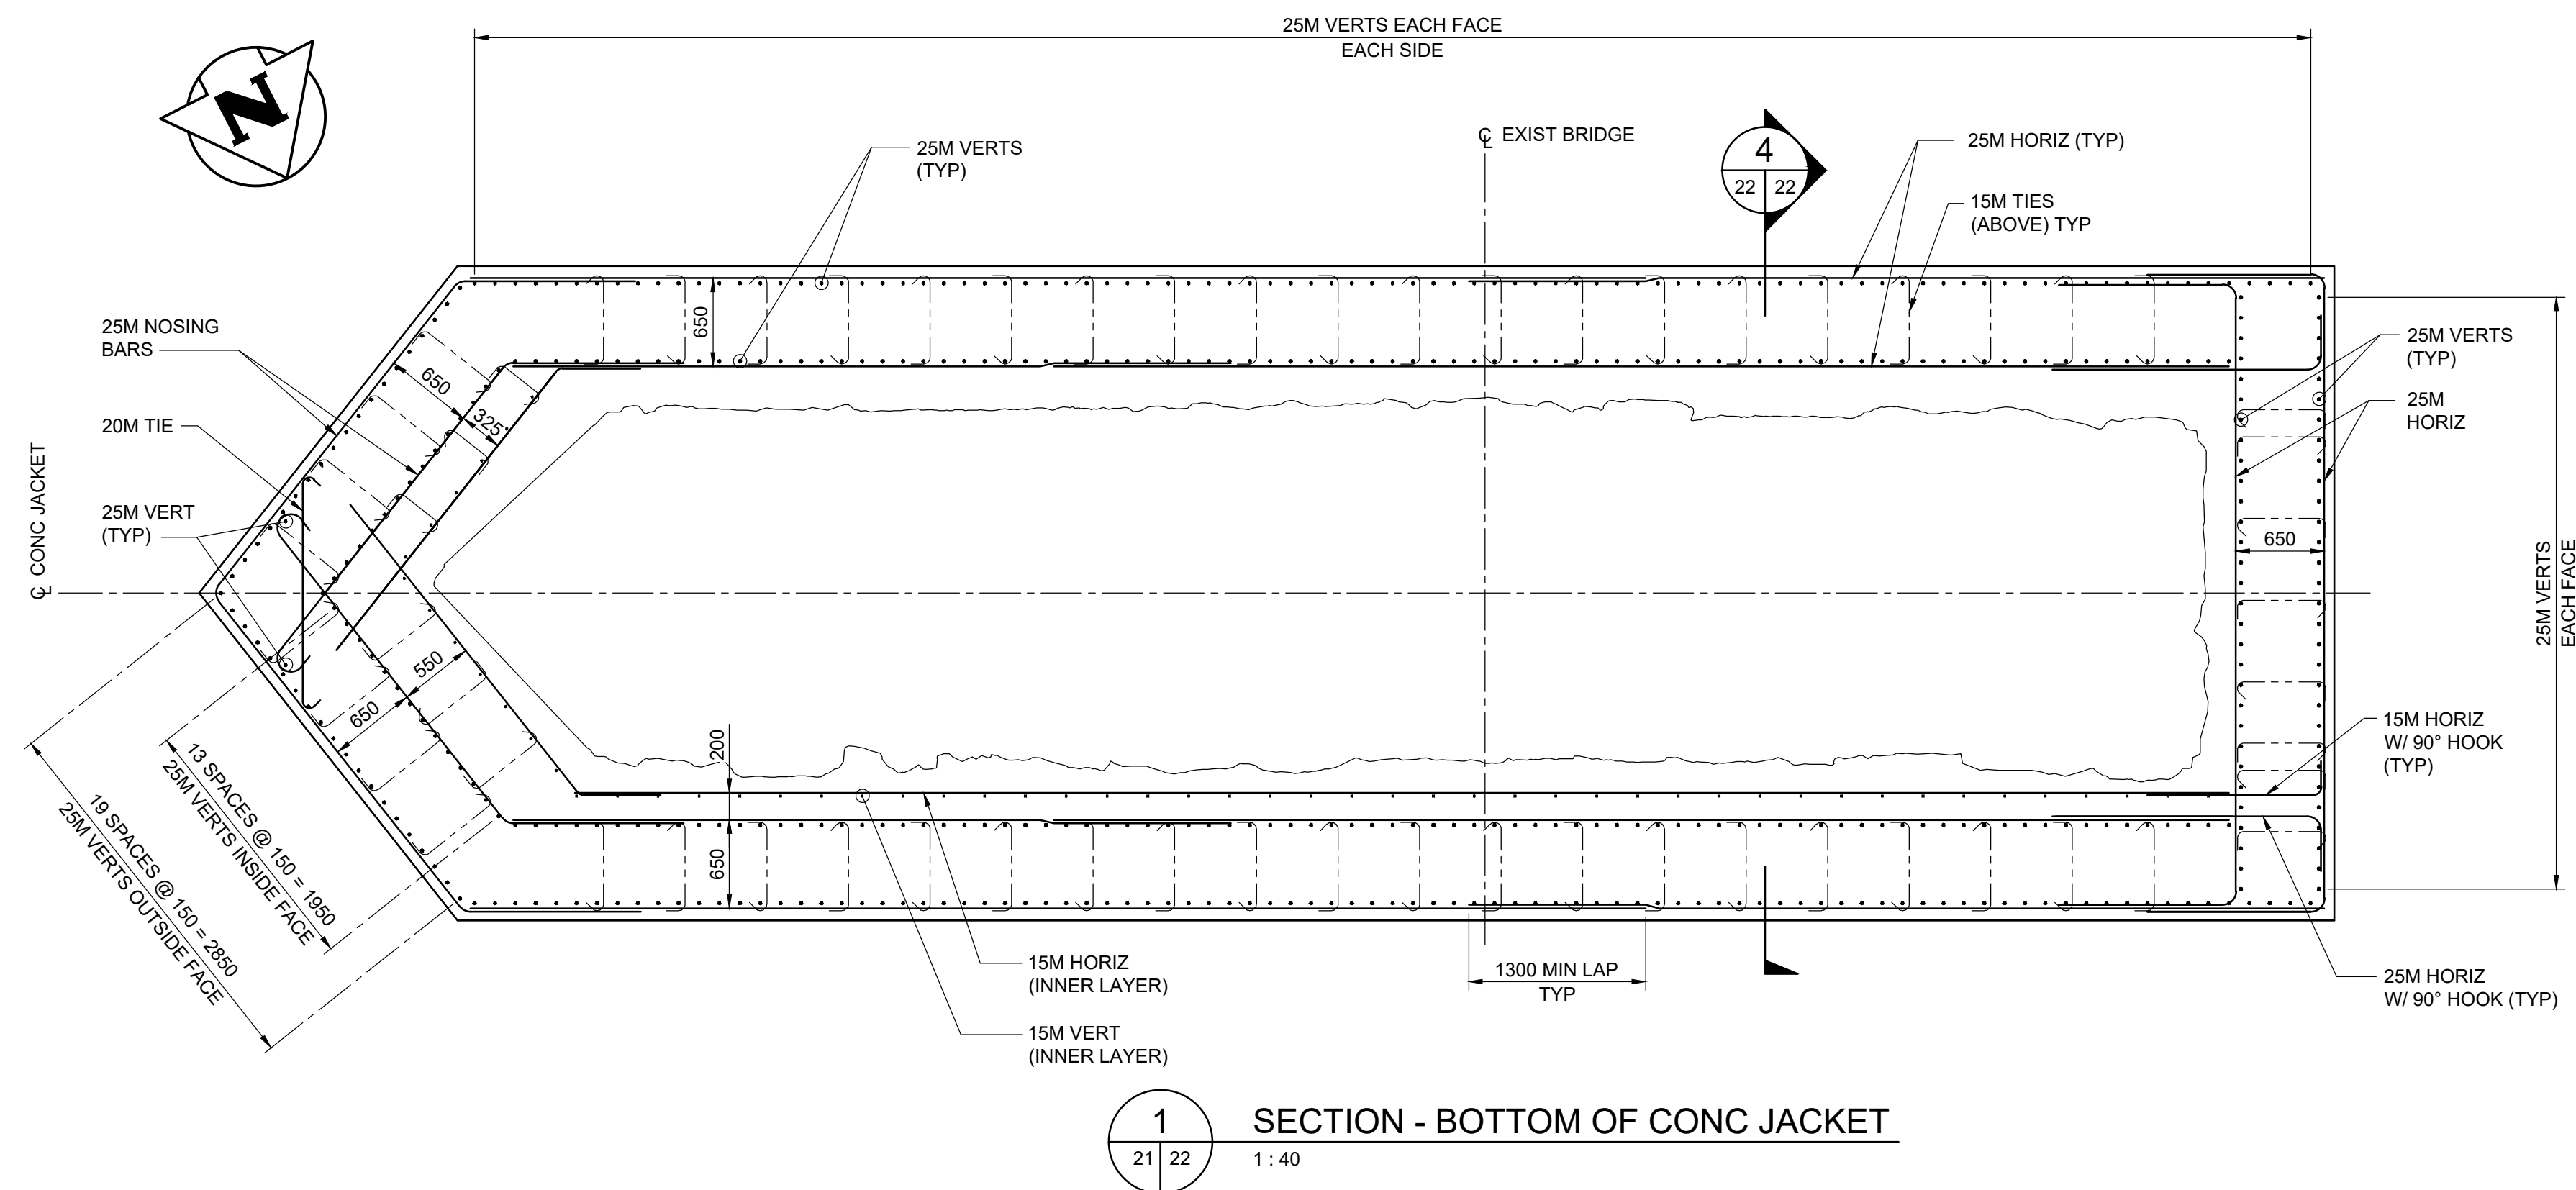

VERTICAL DATUM:				 TETRA TECH								 THE CITY OF WINNIPEG PUBLIC WORKS DEPARTMENT ENGINEERING DIVISION				
HORIZONTAL DATUM:																
				DESIGNED BY	RE	REVIEWED BY	TN	LOUISE BRIDGE SUBSTRUCTURE REHABILITATION AND RIVERBANK STABILIZATION WORKS PIER SU.2 - PHASE 1 CONSTRUCTION REINFORCING DETAILS SHEET 5				CITY DRAWING NUMBER				
				DRAWN BY	BM	APPROVED BY	MJB					B107-26-022				
				SCALE:	AS NOTED	ACCEPTED BY	DATE					SHEET		22	OF	39
0	ISSUED FOR TENDER		26.07.15	TN	CAM WARD, P.ENG.		26.07.15									
NO.	REVISIONS	DATE	BY	DATE	26.07.15			CONSULTANT DRAWING NO.		704-INF.MB103029-01-DWG-S3022						
										22						