



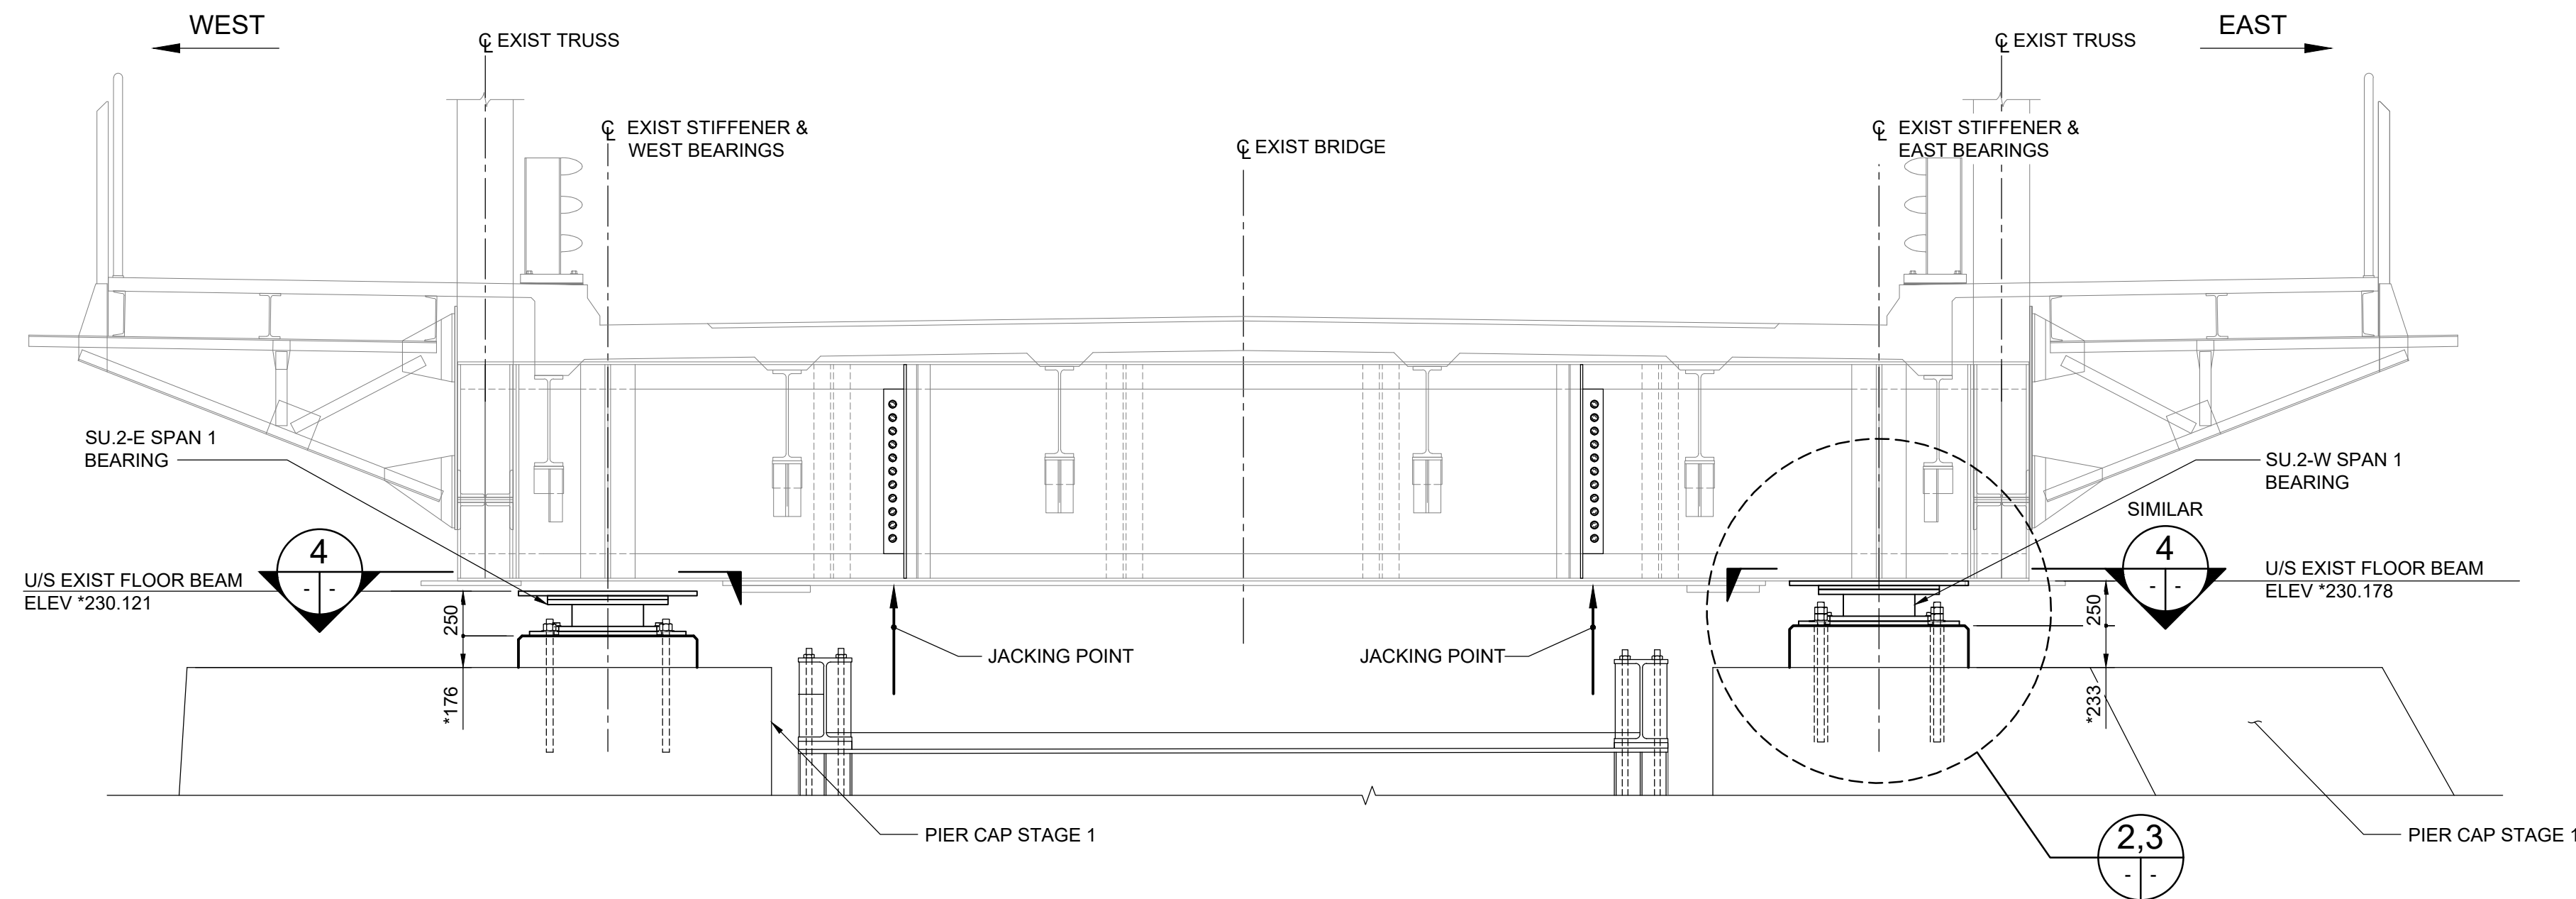


1 BEARING ELEVATION AT SU.2 - SPAN 1
1 : 30
SHOWN FOR PIER SU.2 SPAN 1 LOCATION, SIMILAR AT PIER SU.4 SPAN 4 EXCEPT FOR PEDESTAL HEIGHTS

NOTE:
* GAP BETWEEN PEDESTAL AND FLOOR BEAM MUST REMAIN UNCHANGED AFTER BEARING REPLACEMENT

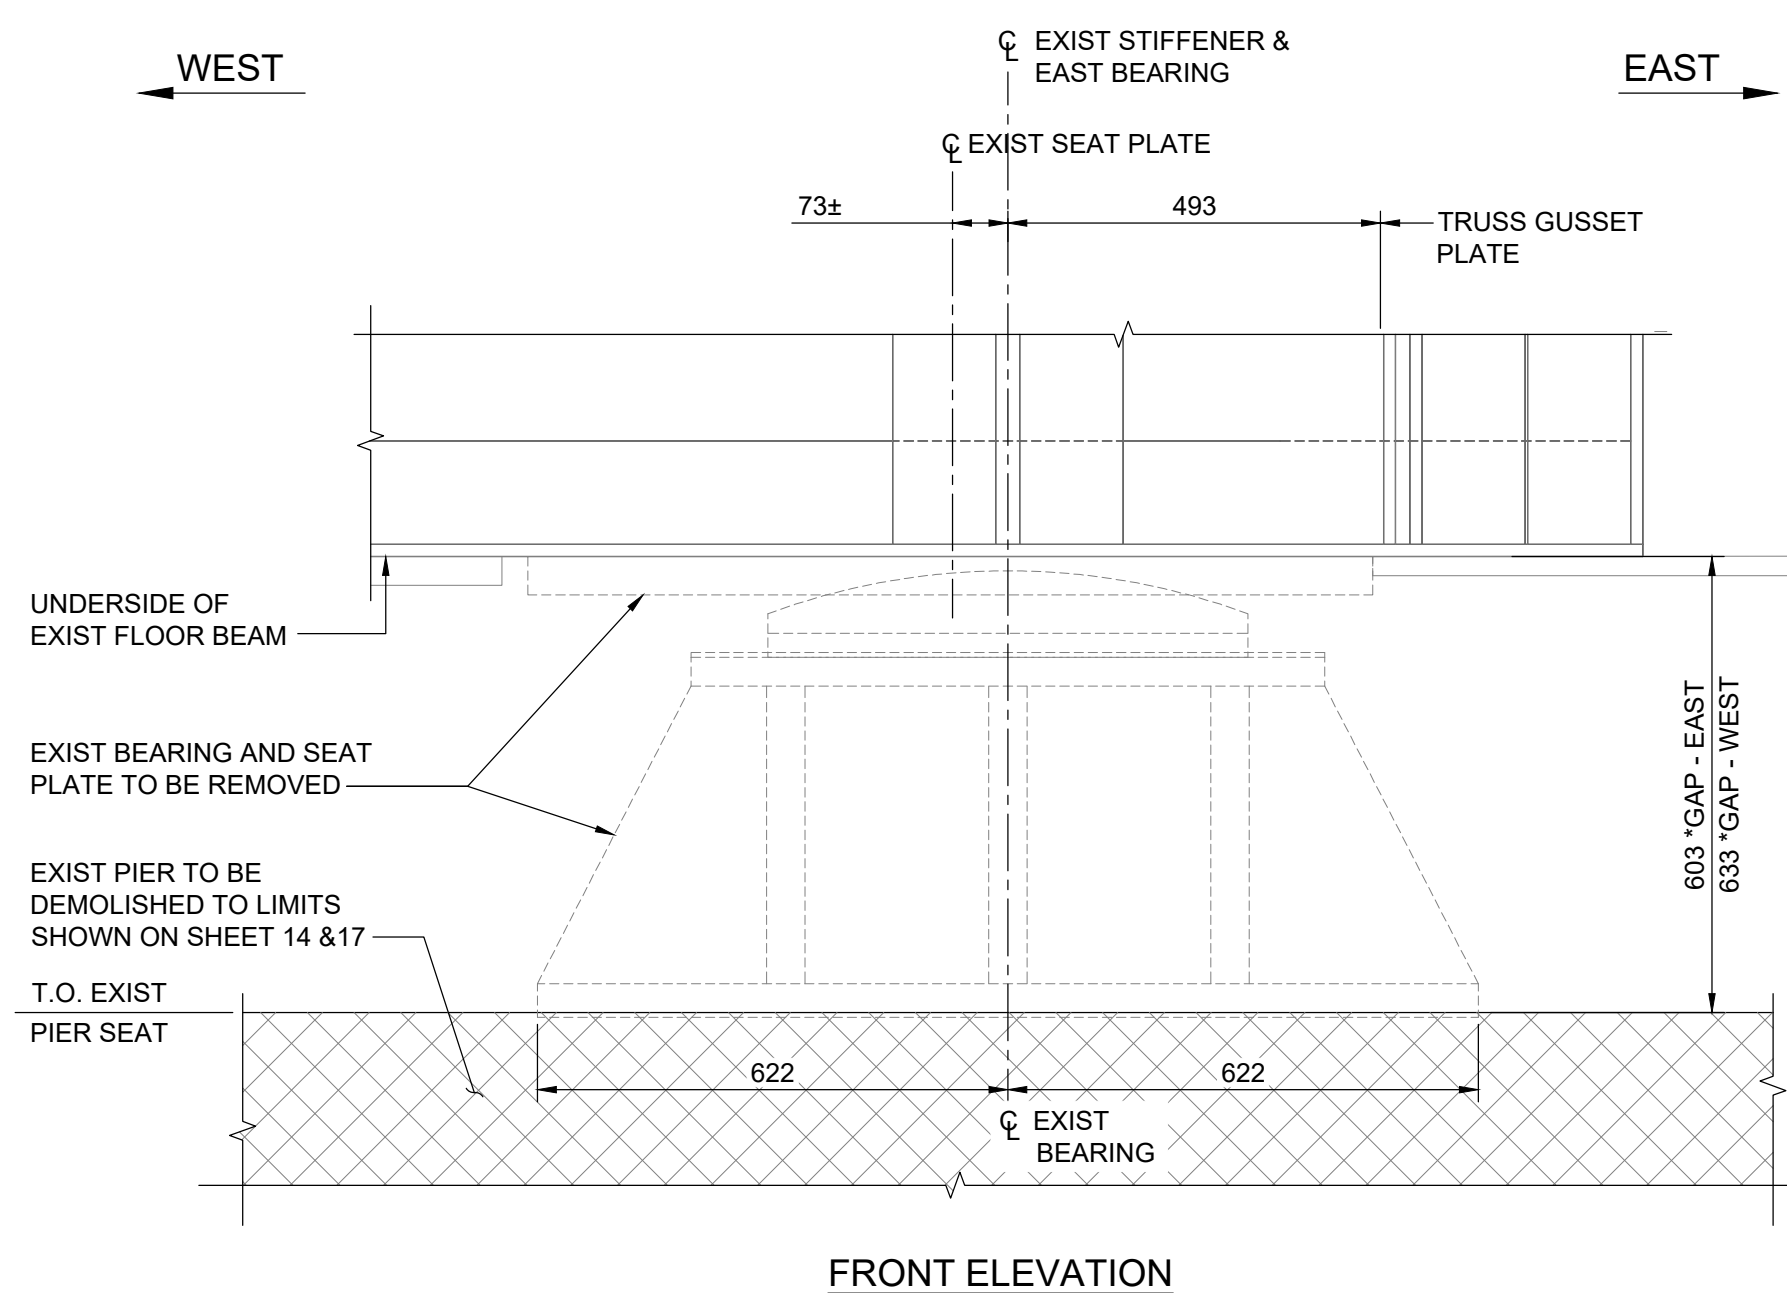


2 BEARING AND PLATES DETAIL - EXISTING
1 : 10
- SU.2-E SPAN 1 SHOWN, SU.2-W SPAN 1 OPPOSITE HAND AND SIMILAR
- SU.4-E SPAN 4 SIMILAR, SU.4-W SPAN 4 OPPOSITE HAND AND SIMILAR

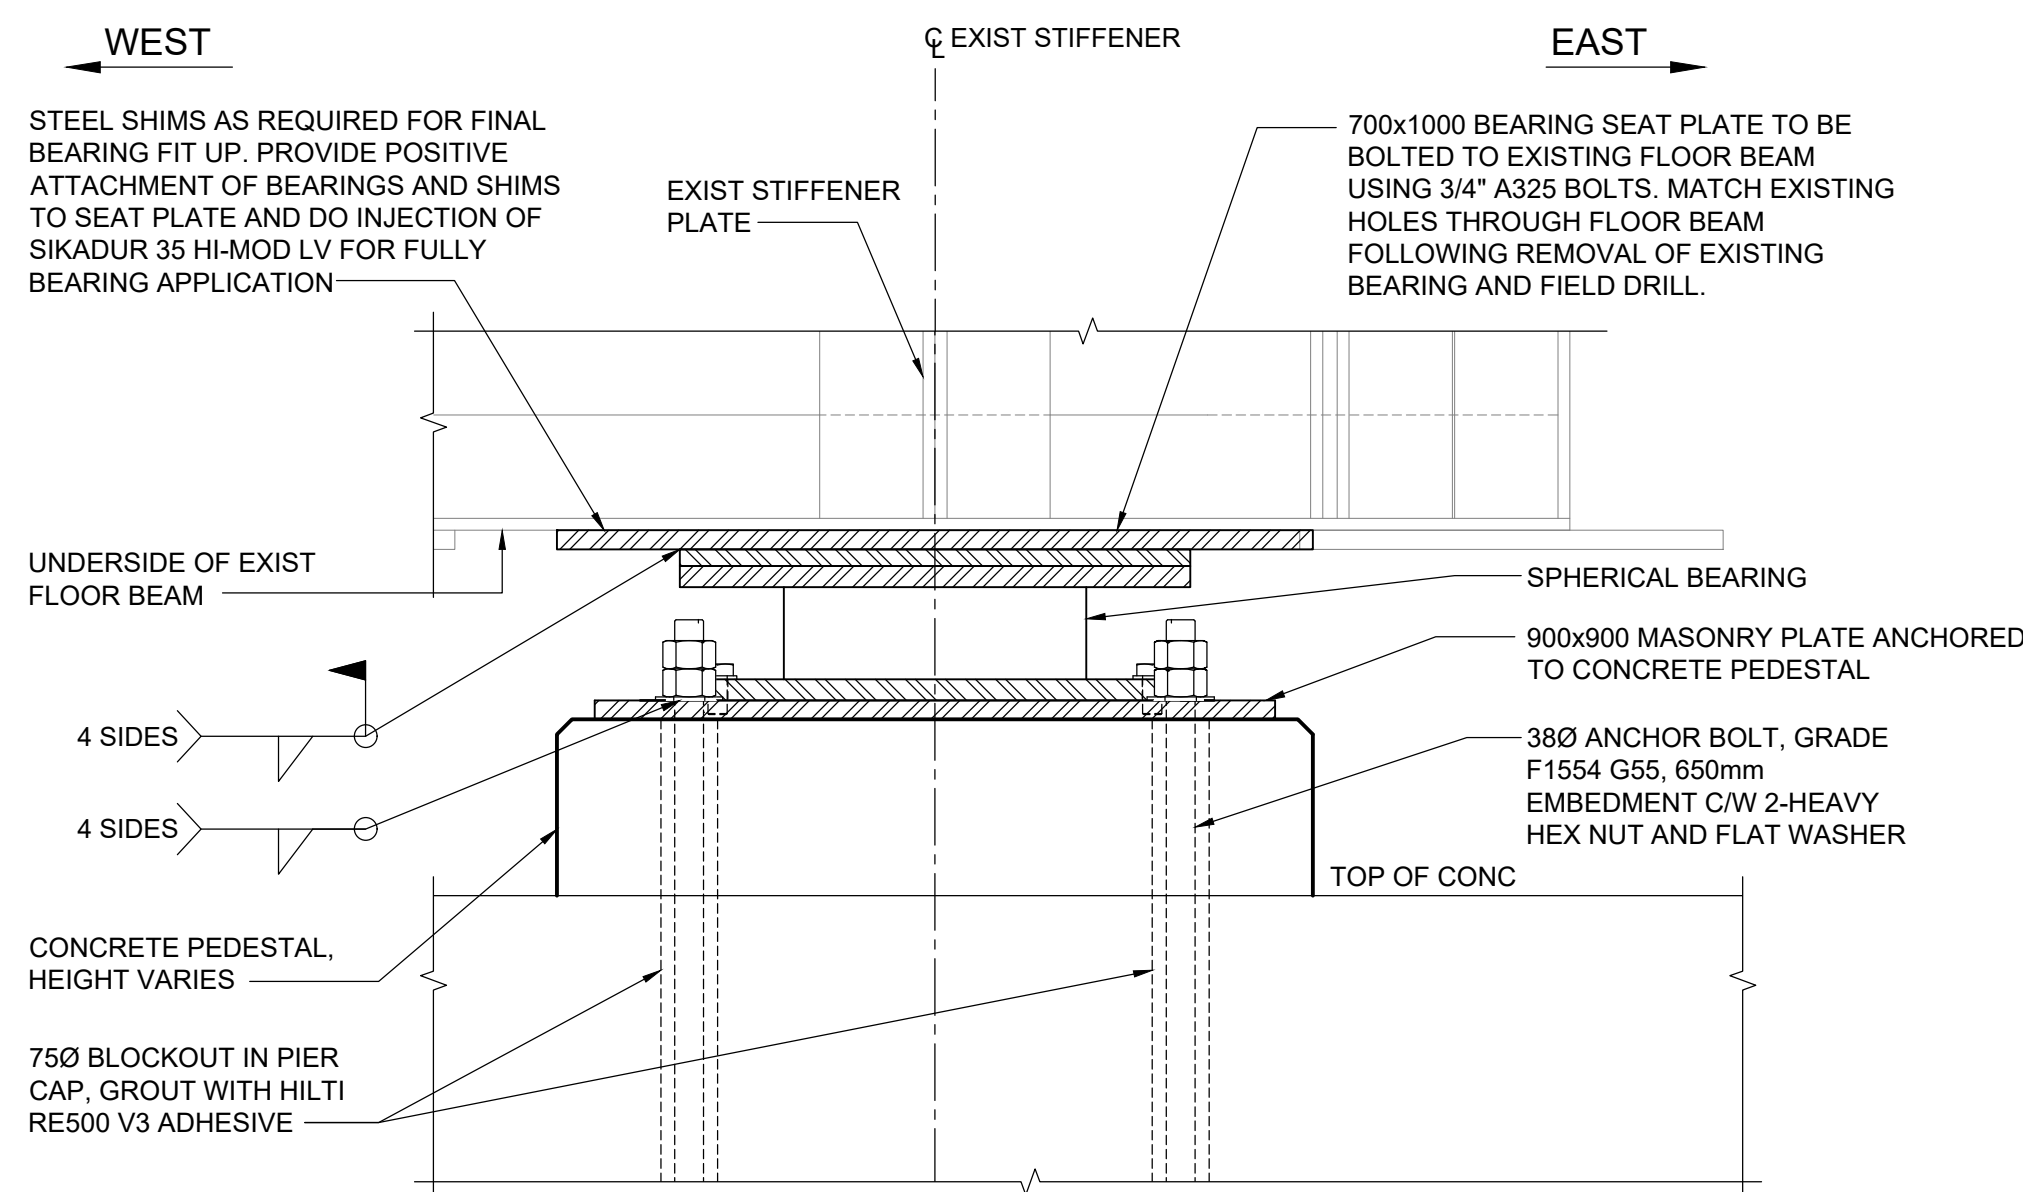


3 BEARING AND PLATES DETAIL - REPLACEMENT
1 : 10
- SU.2-E SPAN 1 SHOWN, SU.2-W SPAN 1 OPPOSITE HAND AND SIMILAR
- SU.4-E SPAN 4 SIMILAR, SU.4-W SPAN 4 OPPOSITE HAND AND SIMILAR

NOTE:
EXISTING TRUSS SHOWN FOR REFERENCE.
EXISTING RIVETS NOT SHOWN FOR CLARITY

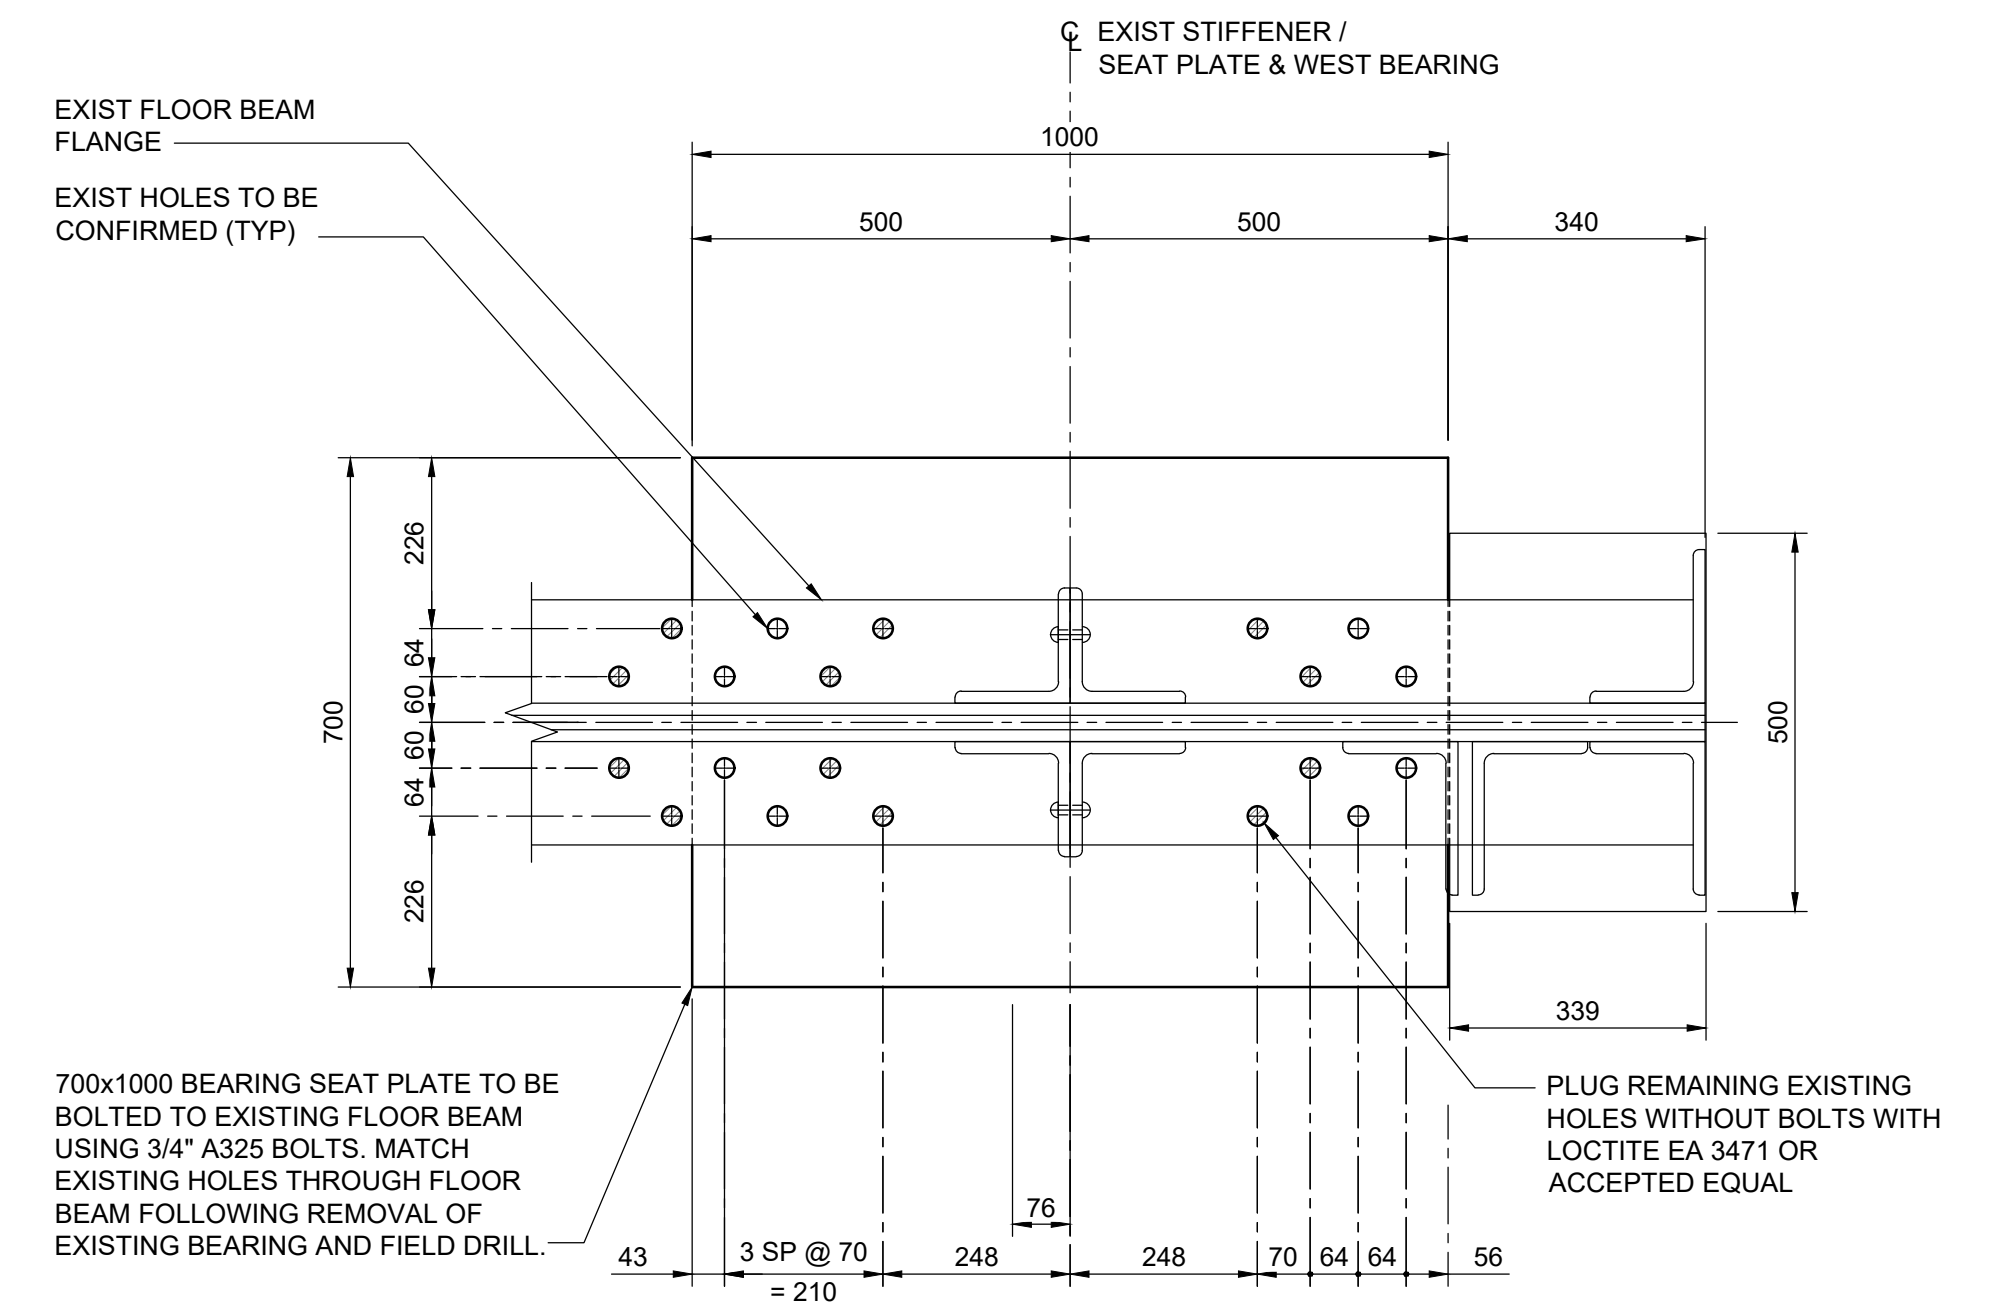

4 SU.2-E SPAN 1 SEAT PLATE
1 : 10
- SU.2-E SPAN 1 SHOWN, SU.2-W SPAN 1 OPPOSITE HAND AND SIMILAR
- SU.4-E SPAN 4 SIMILAR, SU.4-W SPAN 4 OPPOSITE HAND AND SIMILAR

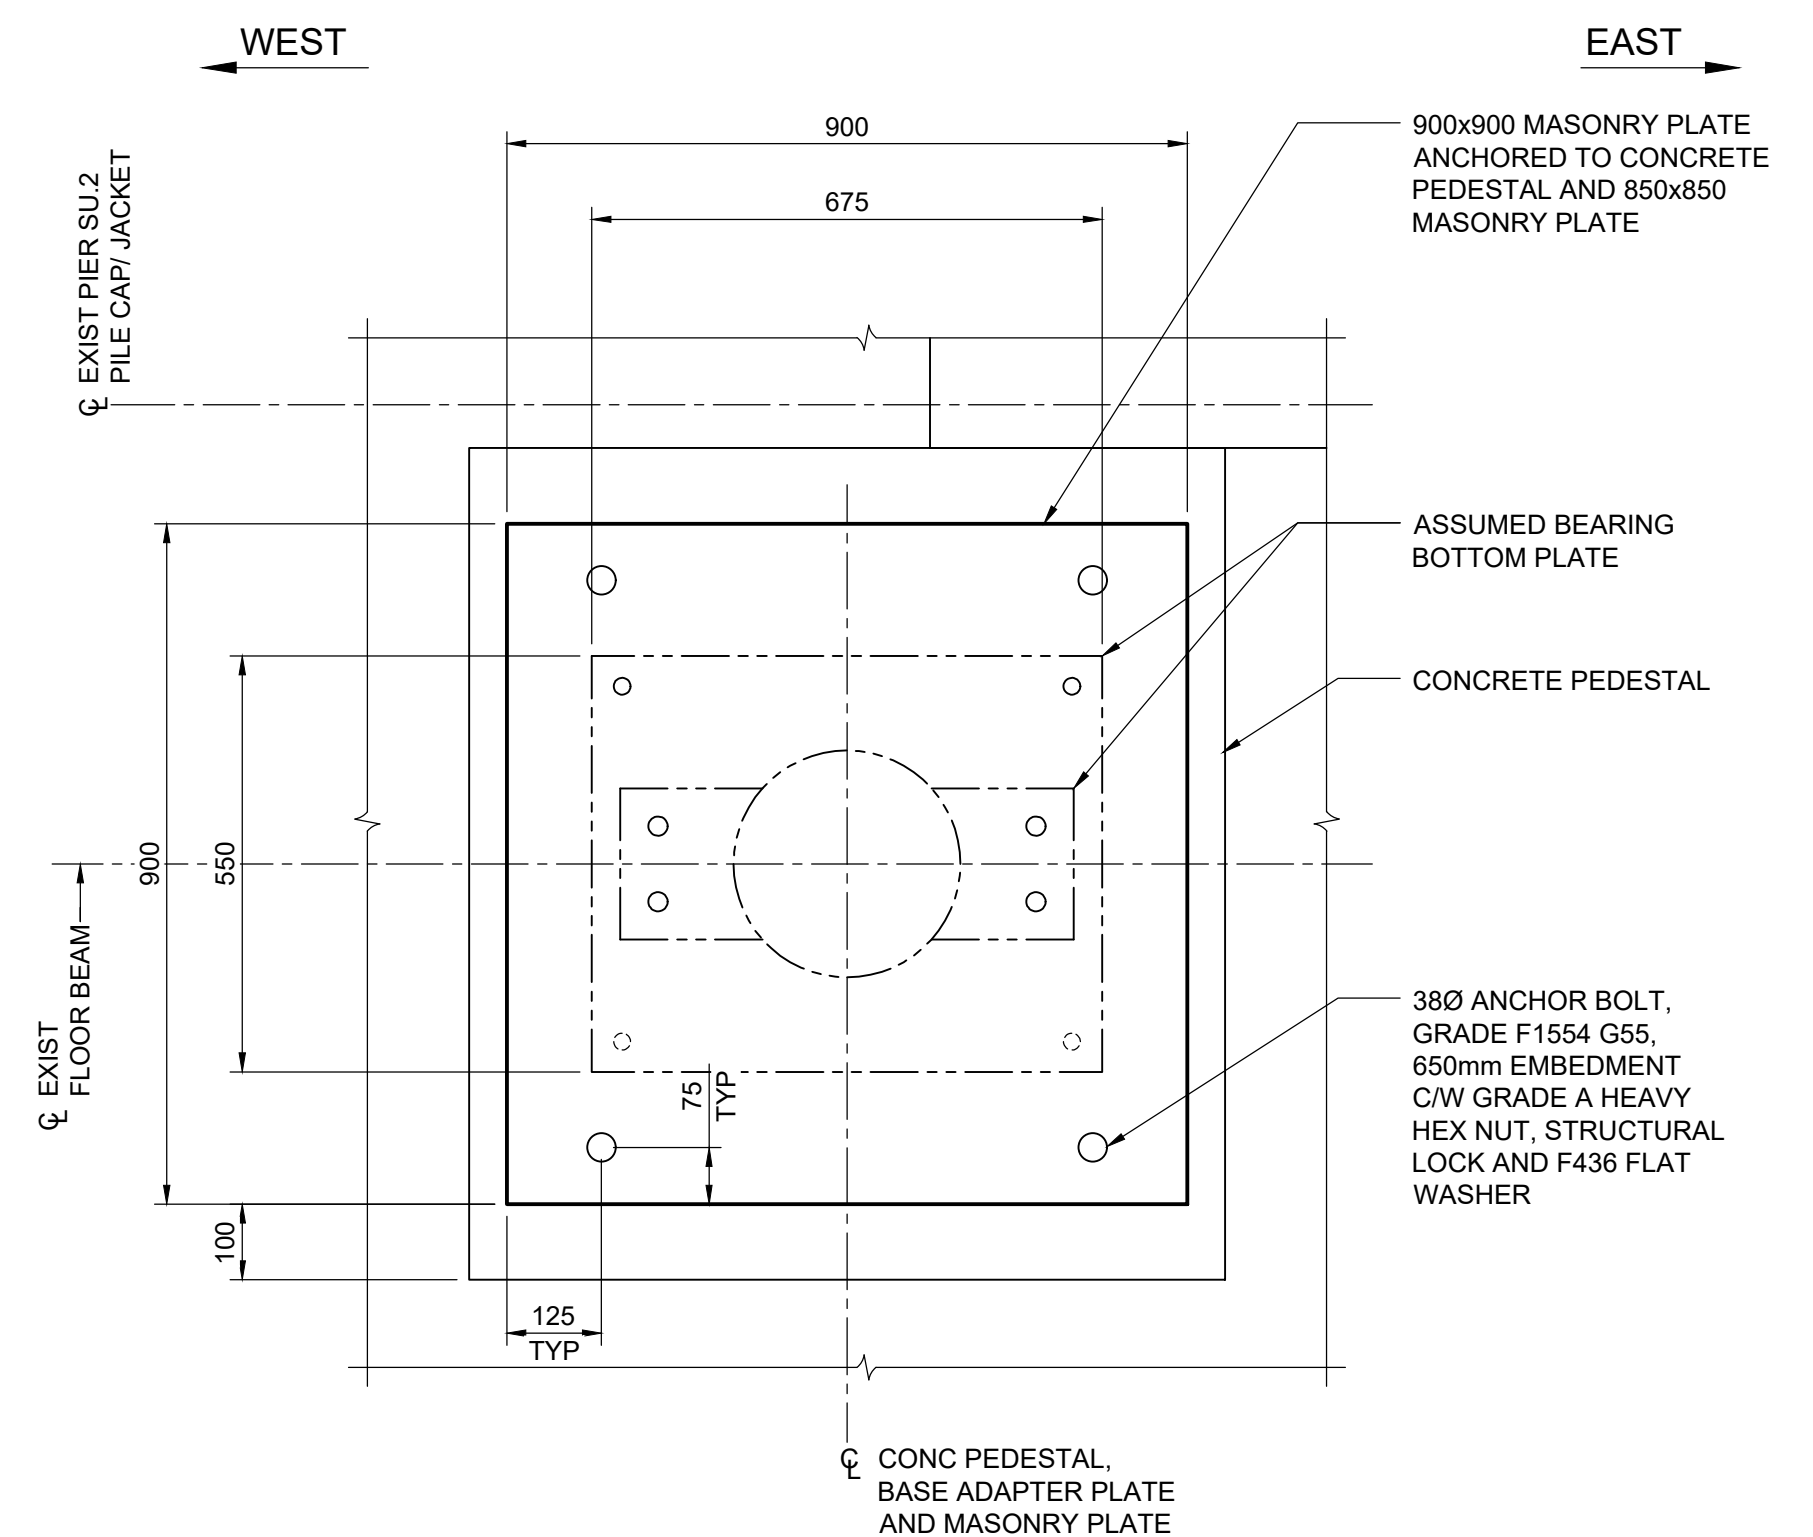


5 SU.2-E SPAN 1 MASONRY PLATE DETAIL
1 : 10
- SU.2-E SPAN 1 SHOWN, SU.2-W SPAN 1 OPPOSITE HAND AND SIMILAR
- SU.4-E SPAN 4 SIMILAR, SU.4-W SPAN 4 OPPOSITE HAND AND SIMILAR



VERTICAL DATUM:			
HORIZONTAL DATUM:			
0	ISSUED FOR TENDER	26.07.15	TN
NO.	REVISIONS	DATE	BY
		26.07.15	

DESIGNED BY TN		REVIEWED BY SA	
DRAWN BY BM		APPROVED BY MJB	
SCALE: AS NOTED		ACCEPTED BY DATE	
		CAM WARD, P.ENG. 26.07.15	

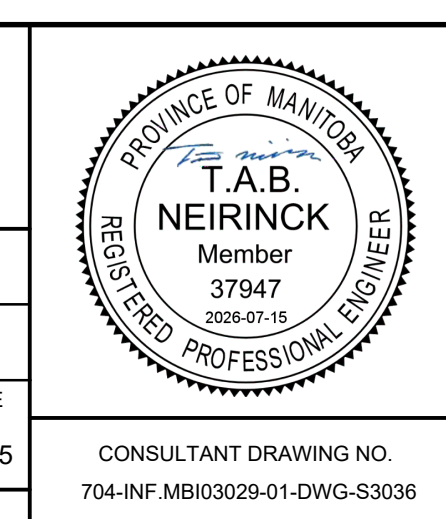

THE CITY OF WINNIPEG PUBLIC WORKS DEPARTMENT ENGINEERING DIVISION	
LOUISE BRIDGE SUBSTRUCTURE REHABILITATION AND RIVERBANK STABILIZATION WORKS	
SU.2 & SU.4 BEARING REPLACEMENT DETAILS	
CITY DRAWING NUMBER	B107-26-036
SHEET	36 OF 39
36	