




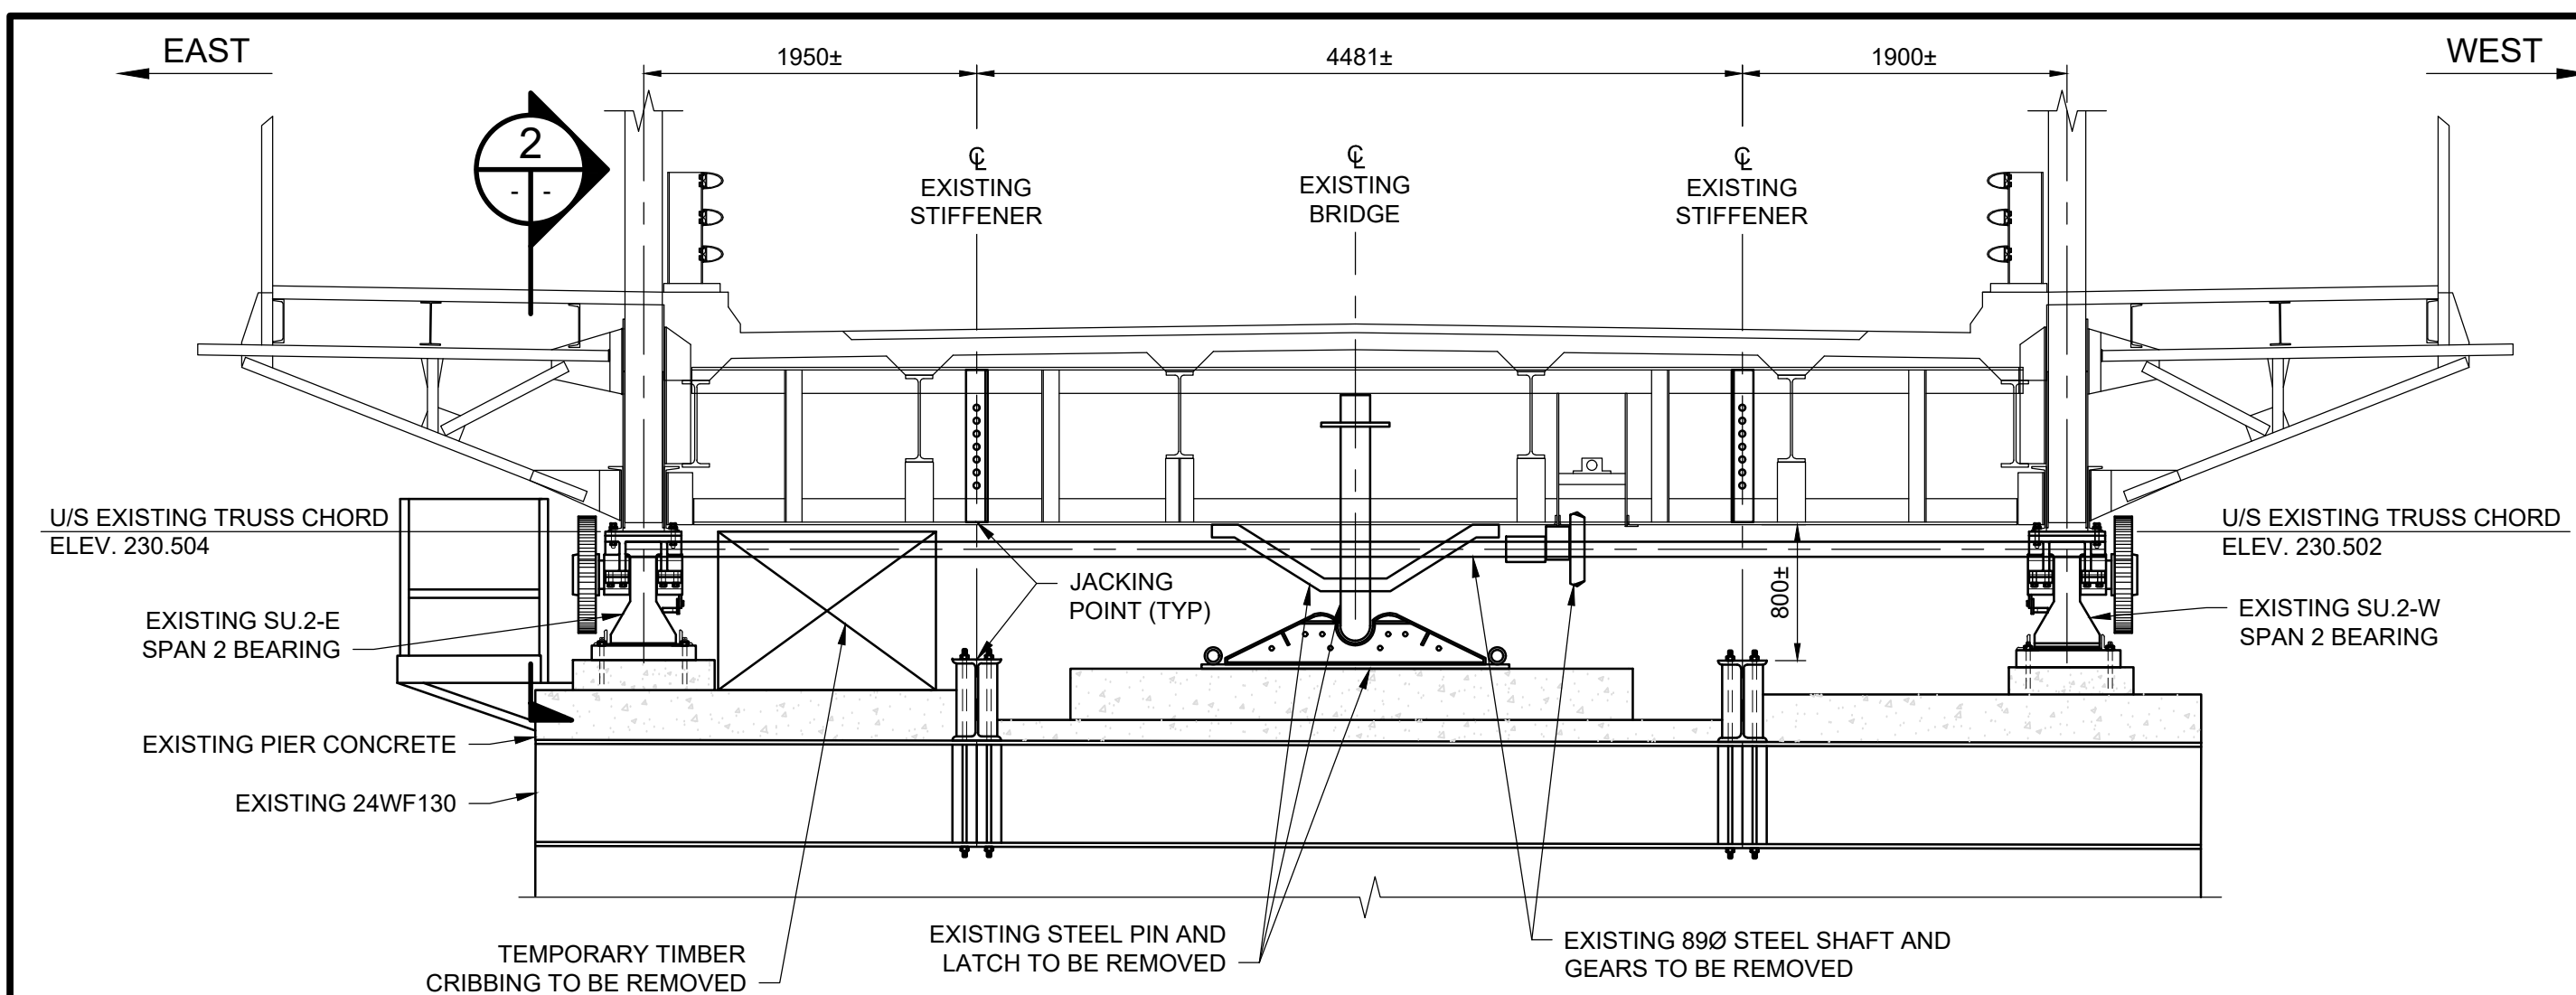


1 NORTH ELEVATION - SU.2 SPAN 2 - EXISTING
1 : 40
LOOKING SOUTH

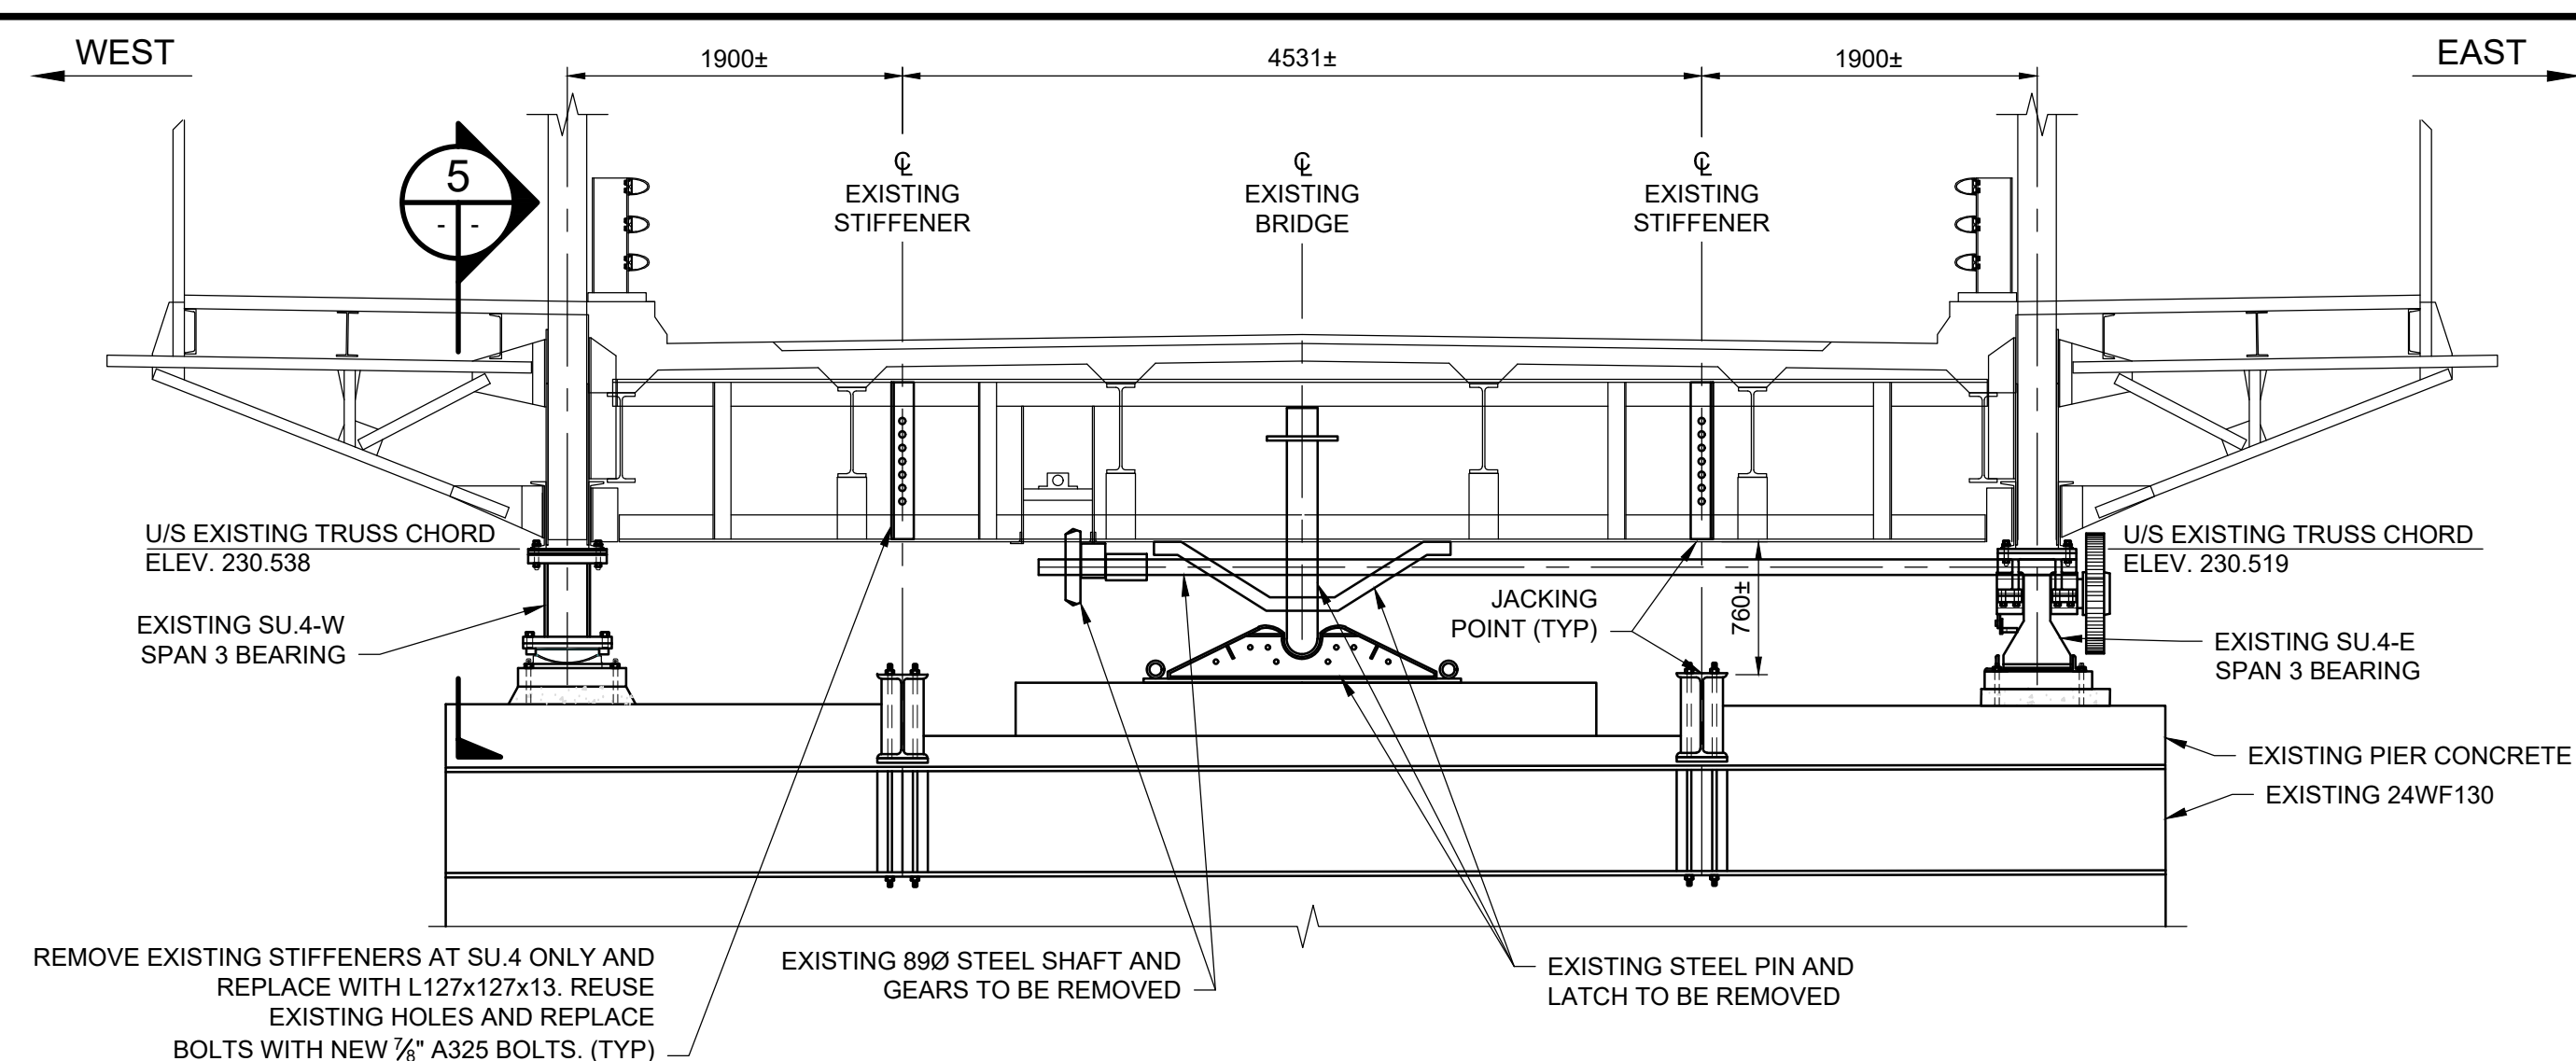


4 SOUTH ELEVATION - SU.4 SPAN 3 - EXISTING
1 : 40
LOOKING NORTH

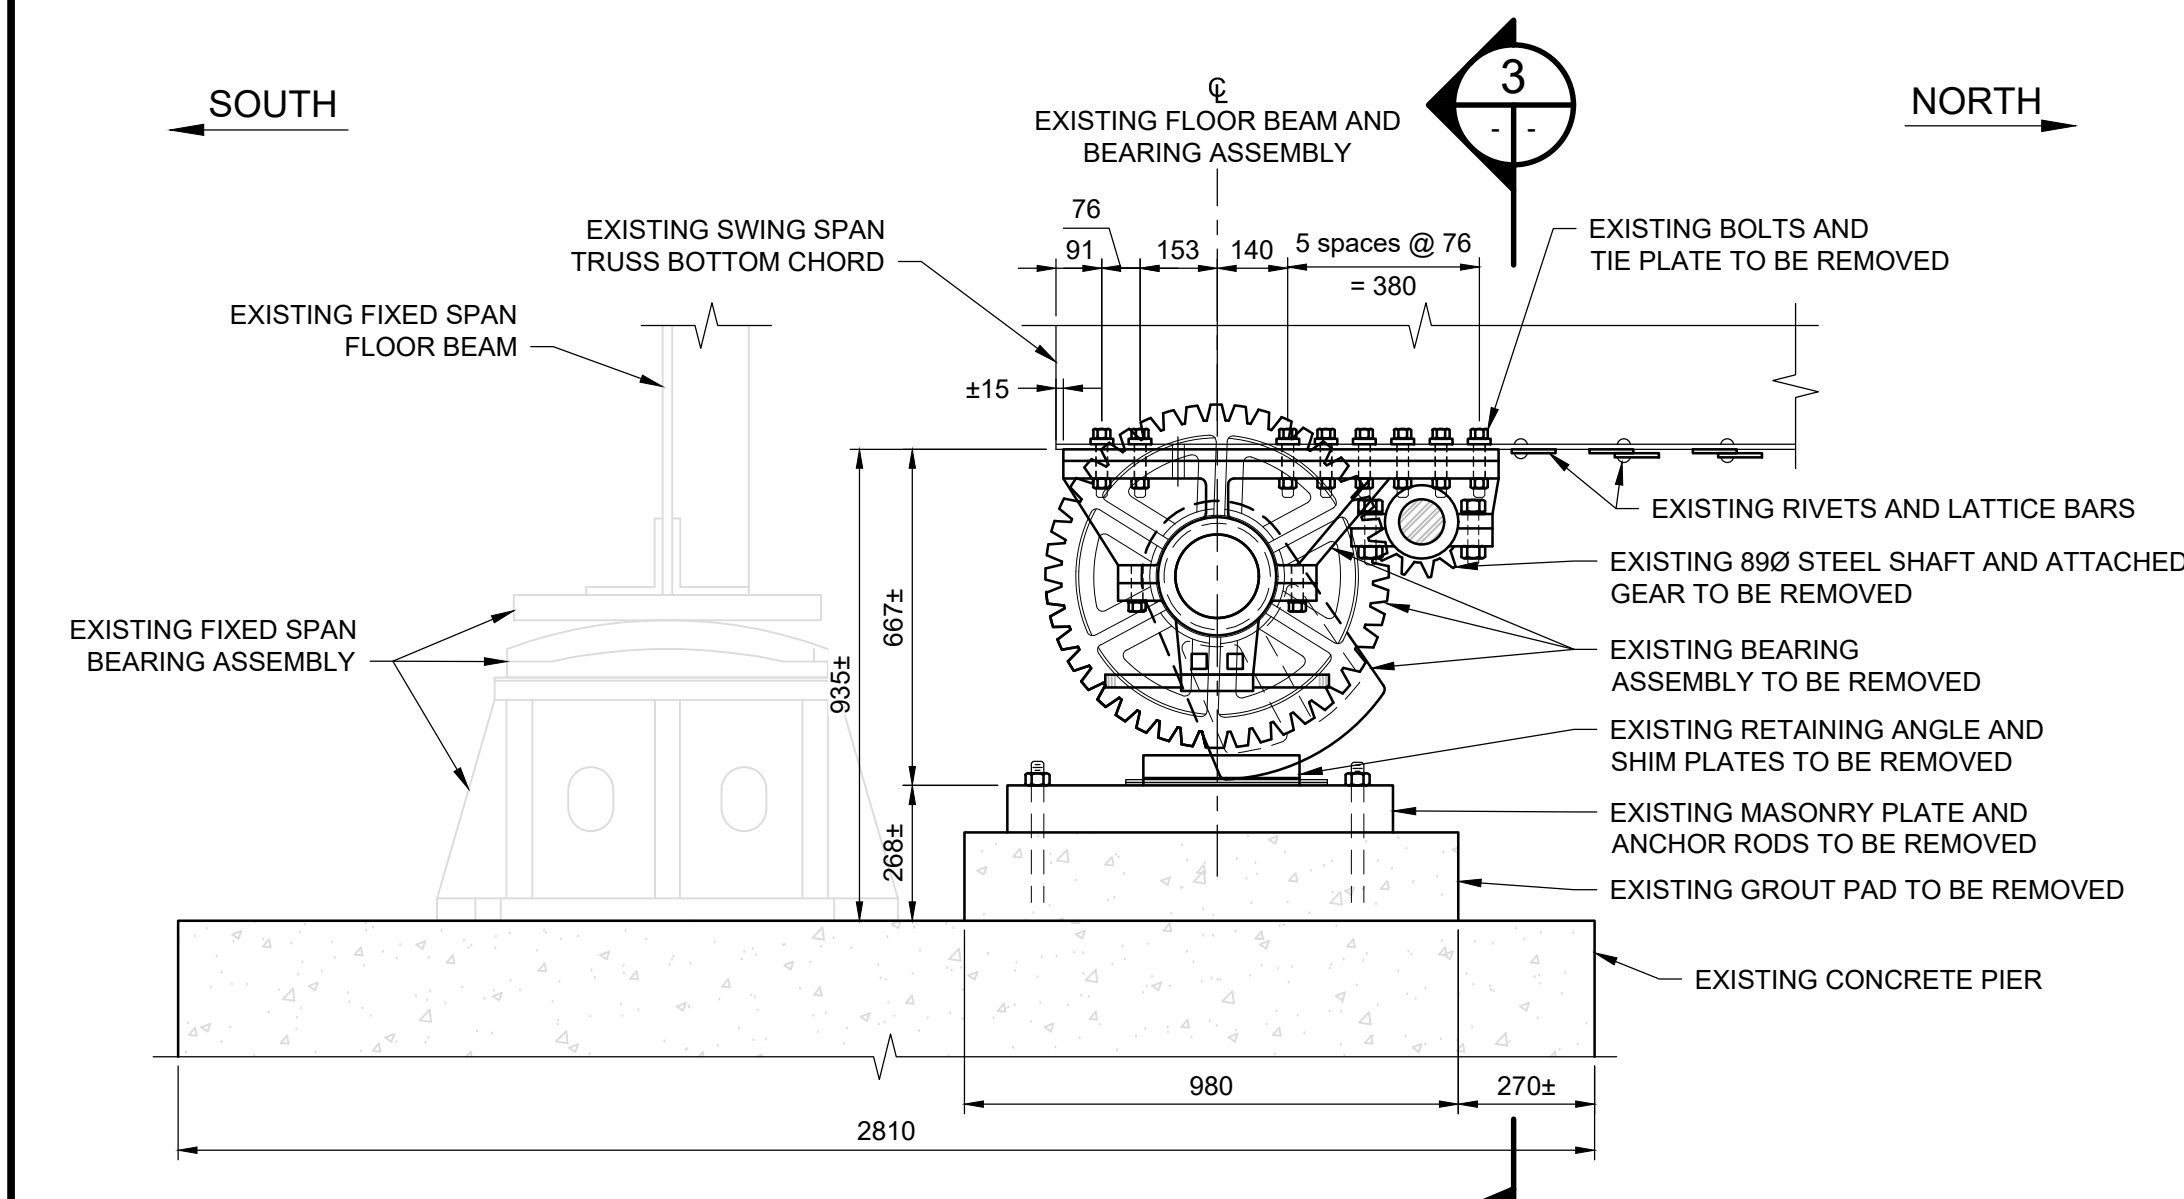


2 ELEVATION - SU.2 SPAN 2 EAST BEARING - EXISTING
1 : 15
LOOKING WEST AT EXTERIOR OF EAST BEARING ASSEMBLY
SU.2 WEST BEARING AND SU.4 EAST BEARING SIMILAR BUT OPPOSITE HAND

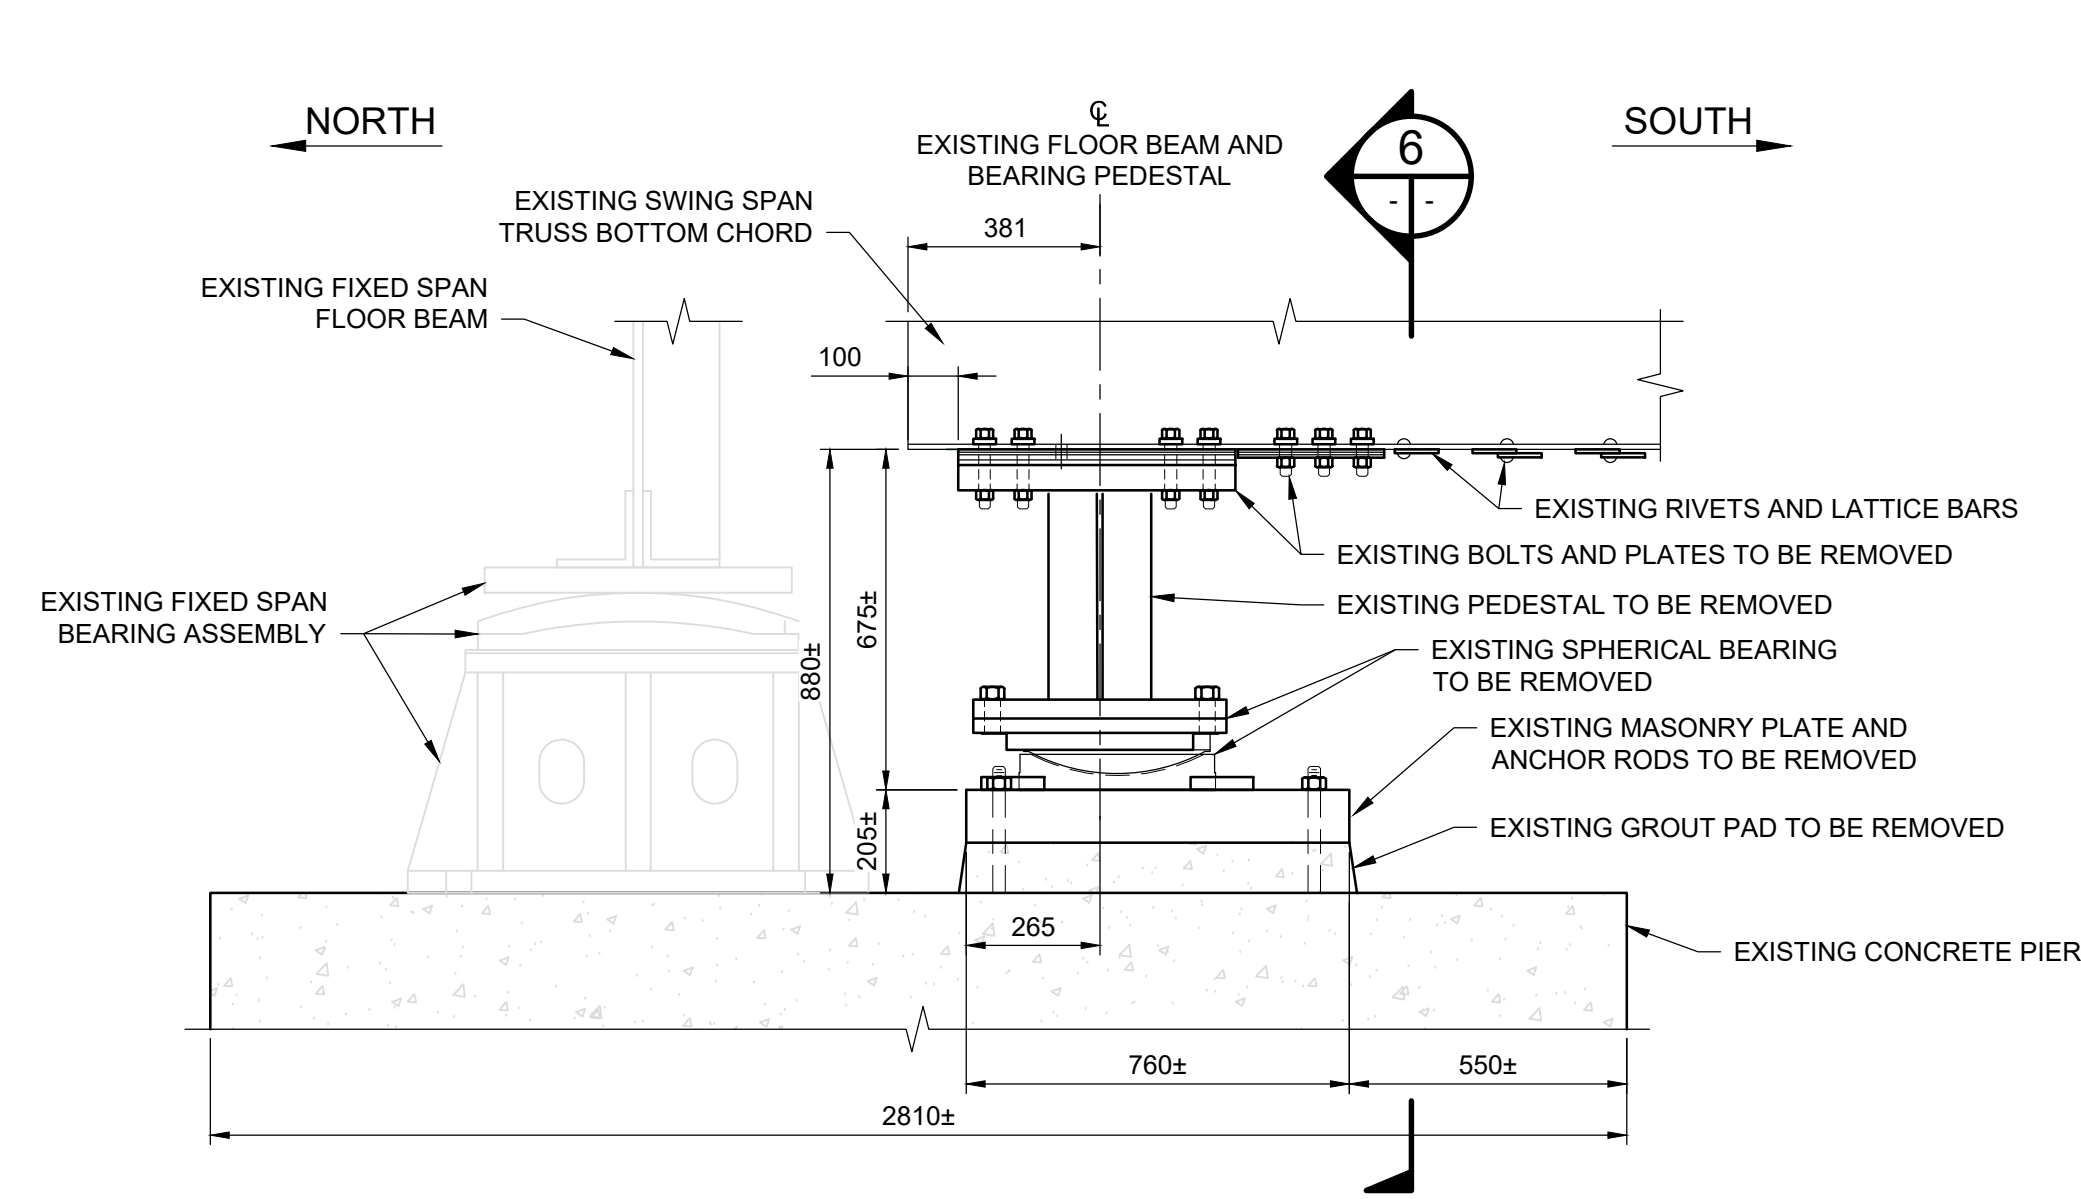

5 ELEVATION - SU.4 SPAN 3 WEST BEARING - EXISTING
1 : 15
LOOKING EAST AT EXTERIOR OF BEARING ASSEMBLY

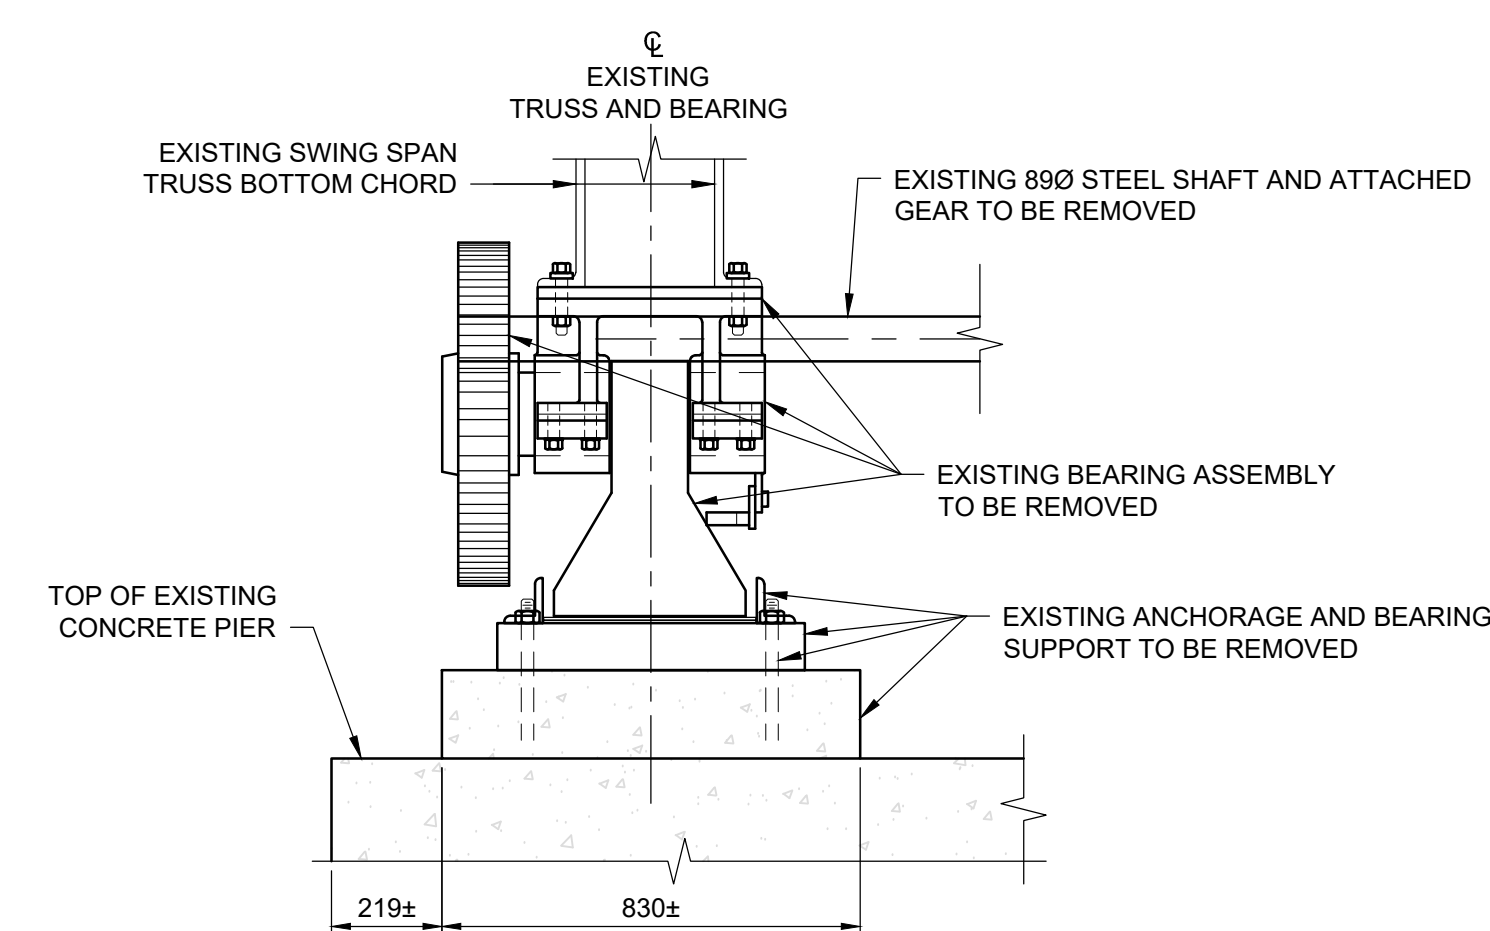

3 END ELEVATION - SU.2 SPAN 2 EAST BEARING - EXISTING
1 : 15
LOOKING SOUTH AT EAST BEARING
WEST BEARING SIMILAR BUT OPPOSITE HAND

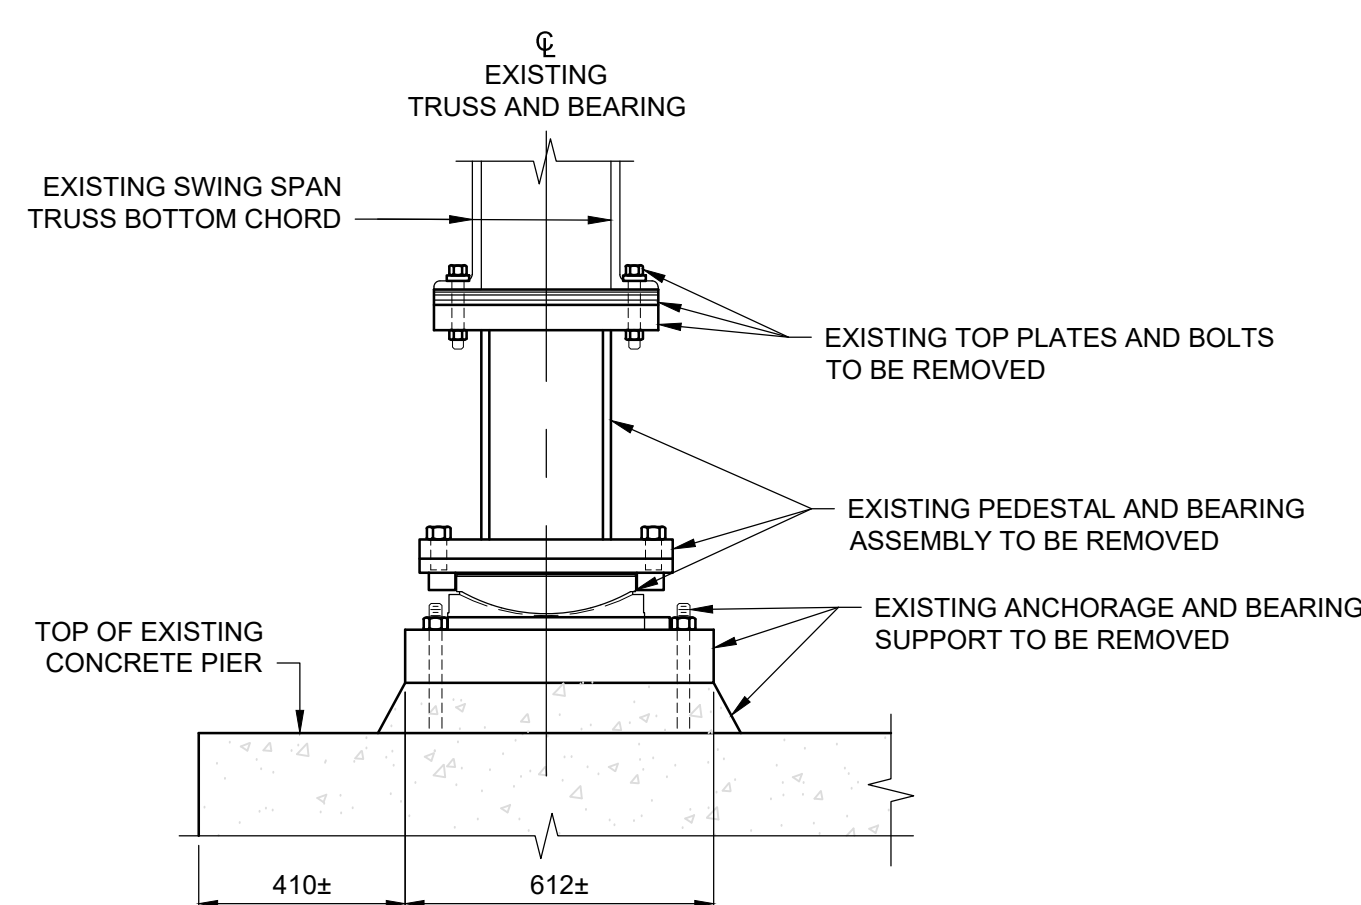

6 END ELEVATION - SU.4 SPAN 3 WEST BEARING - EXISTING
1 : 15
LOOKING NORTH AT WEST BEARING

JACKING LOADS FOR PIER SU.2 SPAN 2 SIDE AND SU.4 SPAN 3 SIDE

CASE	VERTICAL LOAD (kN)
UNFACTORED DEAD LOAD PER JACK	650 kN
MAXIMUM FACTORED DEAD LOAD PER JACK	845 kN

SEE SHEET 33 FOR JACKING AND INSTALLATION NOTES