

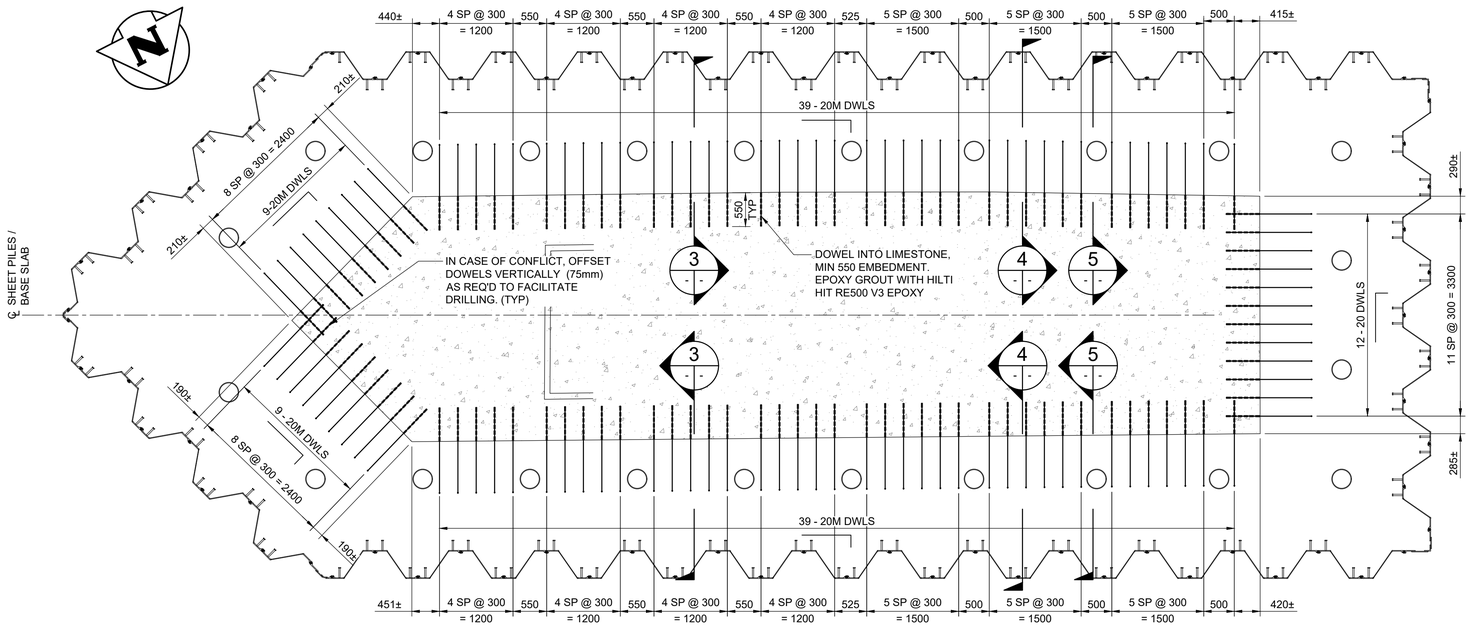



1 CONC BASE SLAB - DOWEL LAYOUT
1 : 50

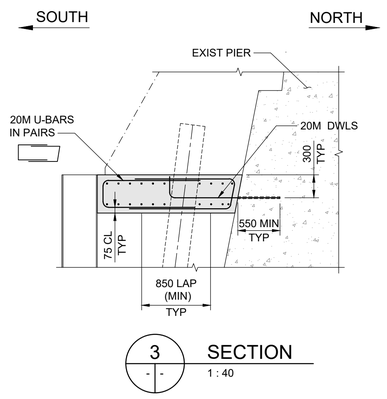


3 SECTION
1 : 40

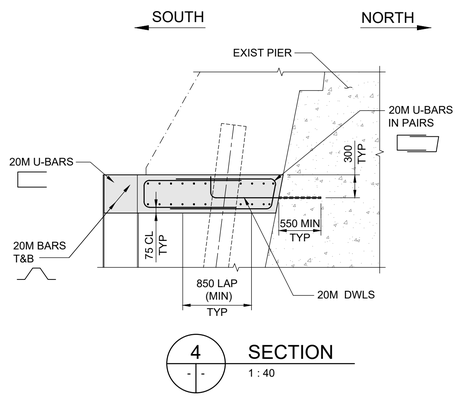


4 SECTION
1 : 40

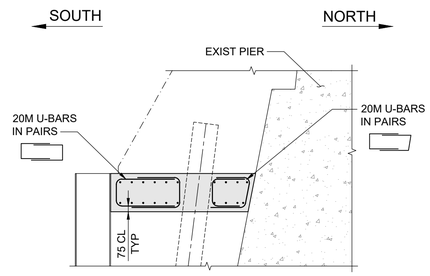


5 TYP SECTION @ PILE LOCATION
1 : 40

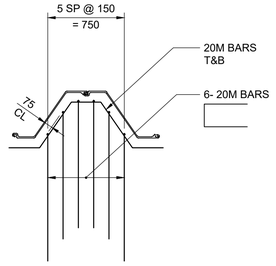


6 DETAIL
1 : 30
- SHOWING TYP REINF AT SHEET PILE

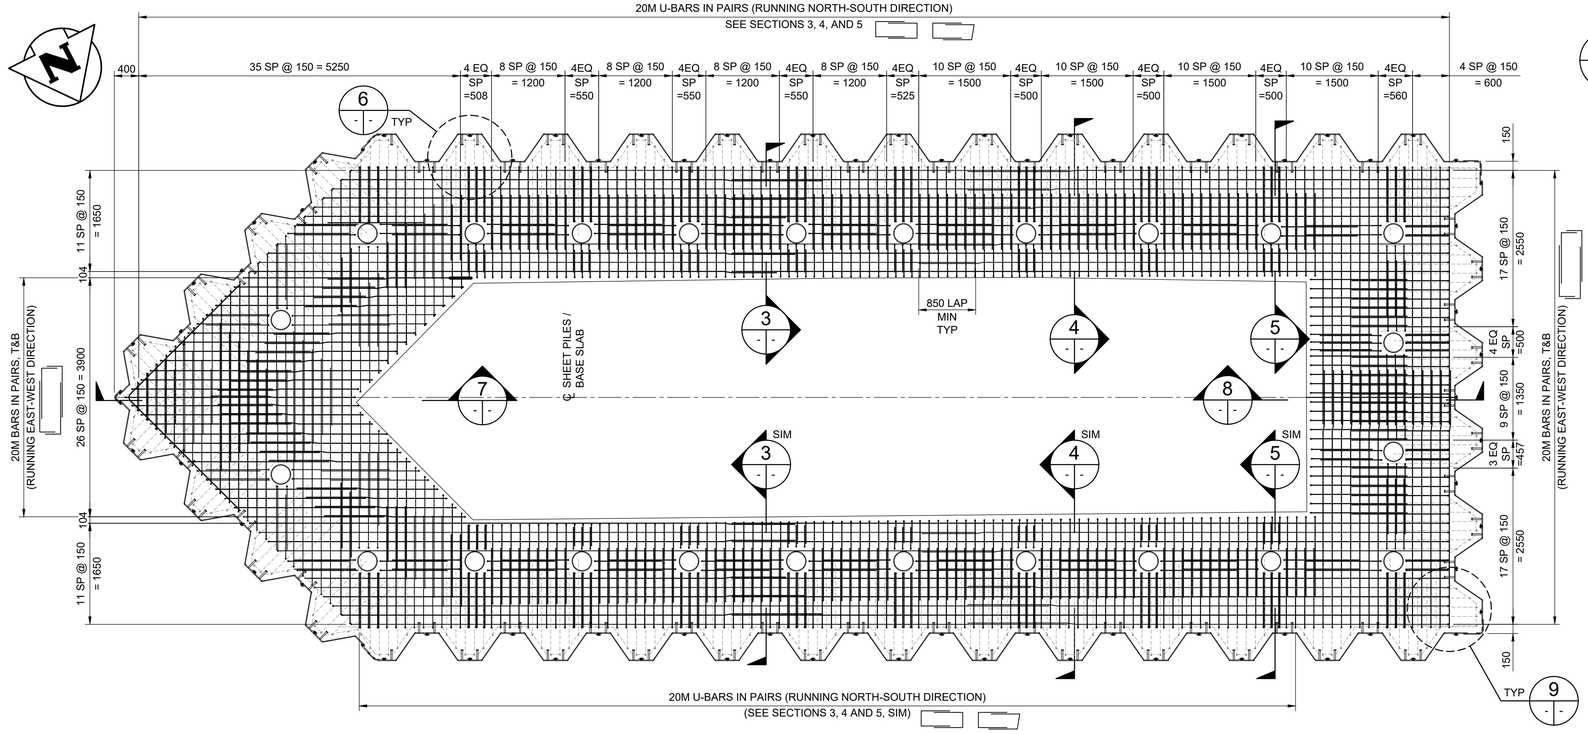


2 CONC BASE SLAB - REINFORCING PLAN
1 : 50

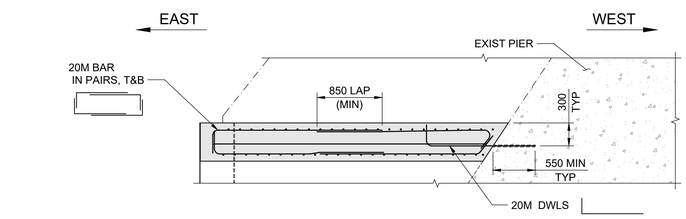

7 SECTION
1 : 40

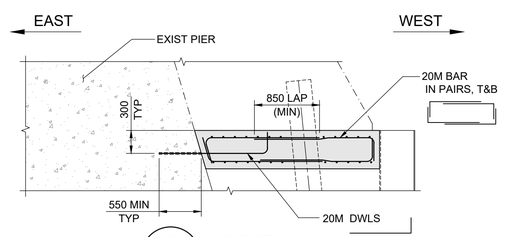

8 SECTION
1 : 30

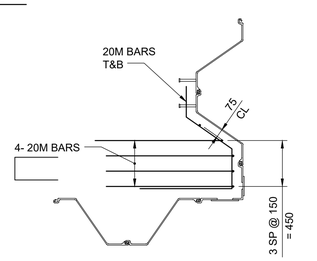

9 DETAIL
1 : 30
- SHOWING TYP REINF AT CORNER OF SHEET PILE

ENGINEERS GEOSCIENTISTS MANITOBA
Certificate of Authorization
Tetra Tech Canada Inc.
No. 6499

TETRA TECH
DILLON
TREK ENGINEERING

NO.	REVISIONS	DATE	BY
0	ISSUED FOR TENDER	26.07.15	TN

VERTICAL DATUM:
HORIZONTAL DATUM:

TETRA TECH

DESIGNED BY	TN	REVIEWED BY	TN/SA
DRAWN BY	GI	APPROVED BY	MB
SCALE:	AS NOTED	ACCEPTED BY	CAM WARD, P.ENG.
DATE	26.07.15	DATE	26.07.15

PROVINCE OF MANITOBA
T.A.B. NEIRINCK
Member
37947
2026-07-15
REGISTERED PROFESSIONAL ENGINEER

CONSULTANT DRAWING NO.
704-INF.MBI03029-01-DWG-S3026

Winnipeg

THE CITY OF WINNIPEG
PUBLIC WORKS DEPARTMENT
ENGINEERING DIVISION

LOUISE BRIDGE SUBSTRUCTURE REHABILITATION AND RIVERBANK STABILIZATION WORKS

PIER SU.4 - PHASE 1 CONSTRUCTION
REINFORCING DETAILS - SHEET 1

CITY DRAWING NUMBER
B107-26-026

SHEET 26 OF 39

26