

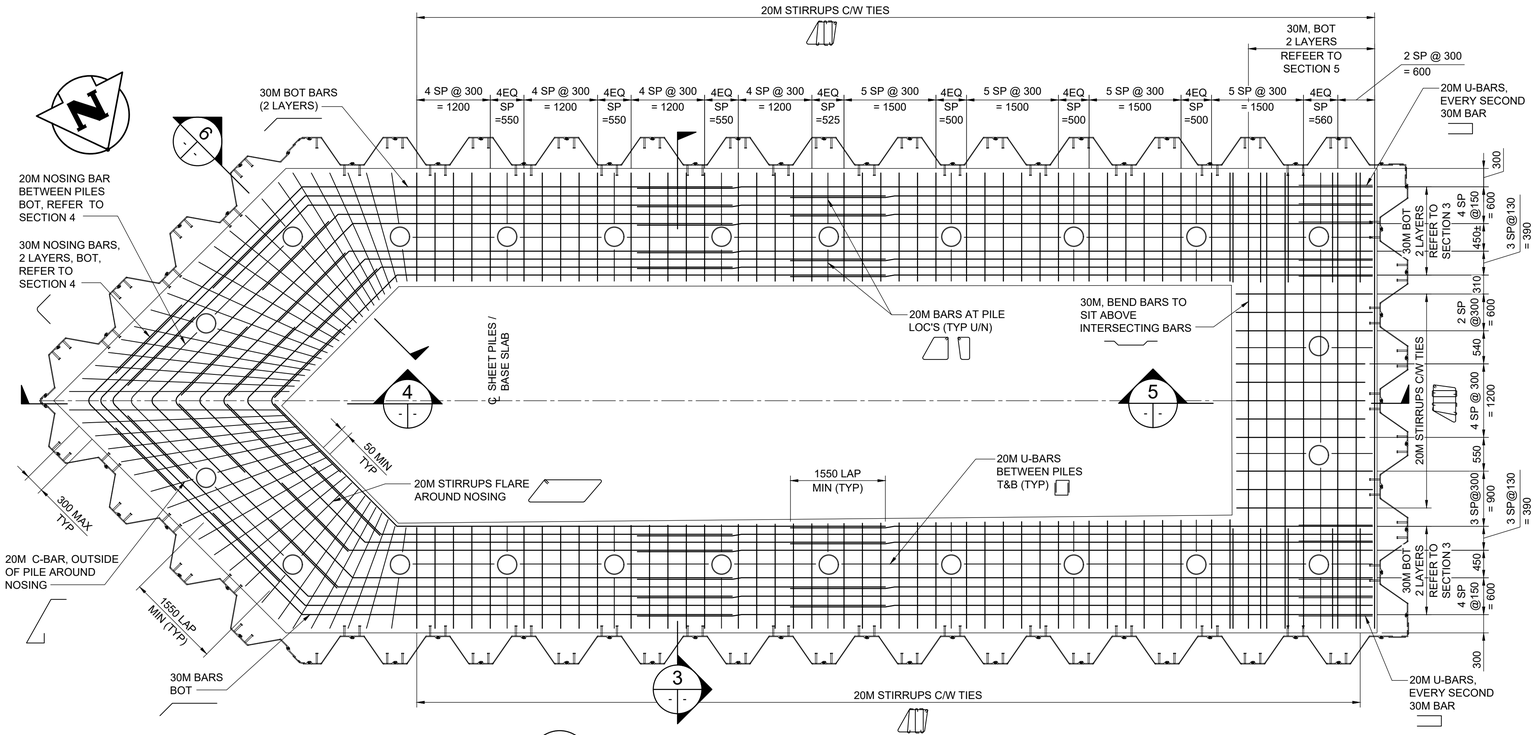



1 PILE CAP - BOTTOM MAT REINFORCING
1 : 50

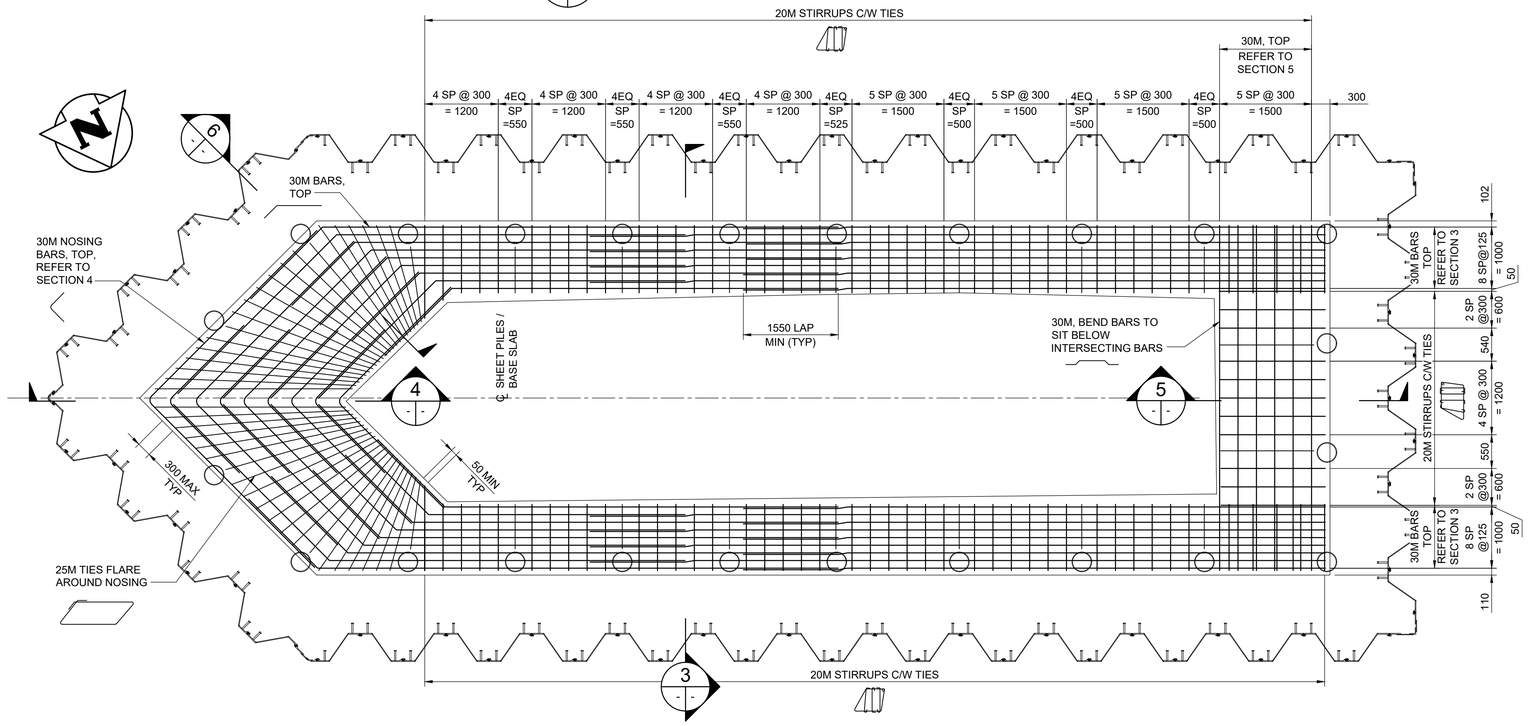


2 PILE CAP - TOP MAT REINFORCING
1 : 50

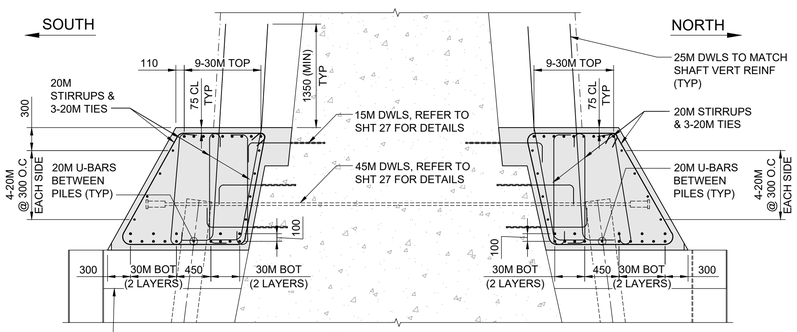


3 SECTION
1 : 40

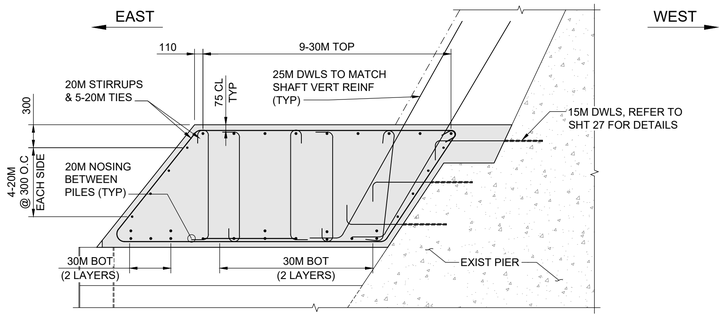

4 SECTION
1 : 40

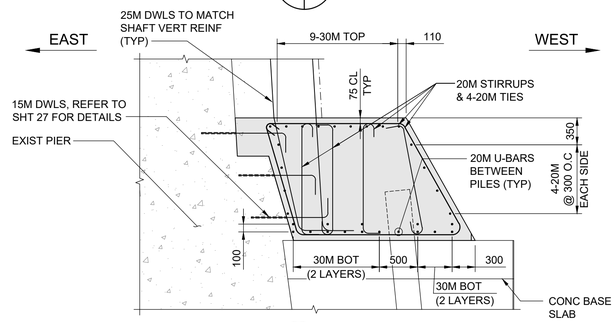

5 SECTION
1 : 40

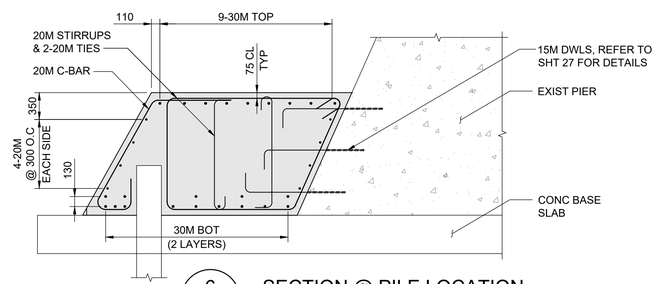

6 SECTION @ PILE LOCATION
1 : 40
- TYP AT PILES AROUND NOSING

ENGINEERS GEOSCIENTISTS MANITOBA
Certificate of Authorization
Tetra Tech Canada Inc.
No. 6499

TETRA TECH
DILLON
TREK ENGINEERING

NO.	REVISIONS	DATE	BY
0	ISSUED FOR TENDER	26.07.15	TN

VERTICAL DATUM:
HORIZONTAL DATUM:

TETRA TECH

DESIGNED BY	ALP/TN	REVIEWED BY	TN/SA
DRAWN BY	GI	APPROVED BY	MB
SCALE:	AS NOTED	ACCEPTED BY	CAM WARD, P.ENG.
DATE	26.07.15	DATE	26.07.15

PROVINCE OF MANITOBA
ALP LUCIANO PEREZ
2026-07-15
Member 40626
REGISTERED PROFESSIONAL ENGINEER

CONSULTANT DRAWING NO.
704-INF.MBI03029-01-DWG-S3027

Winnipeg

THE CITY OF WINNIPEG
PUBLIC WORKS DEPARTMENT
ENGINEERING DIVISION

LOUISE BRIDGE SUBSTRUCTURE REHABILITATION AND RIVERBANK STABILIZATION WORKS

PIER SU.4 - PHASE 1 CONSTRUCTION
REINFORCING DETAILS - SHEET 2

CITY DRAWING NUMBER
B107-26-027

SHEET 27 OF 39

27