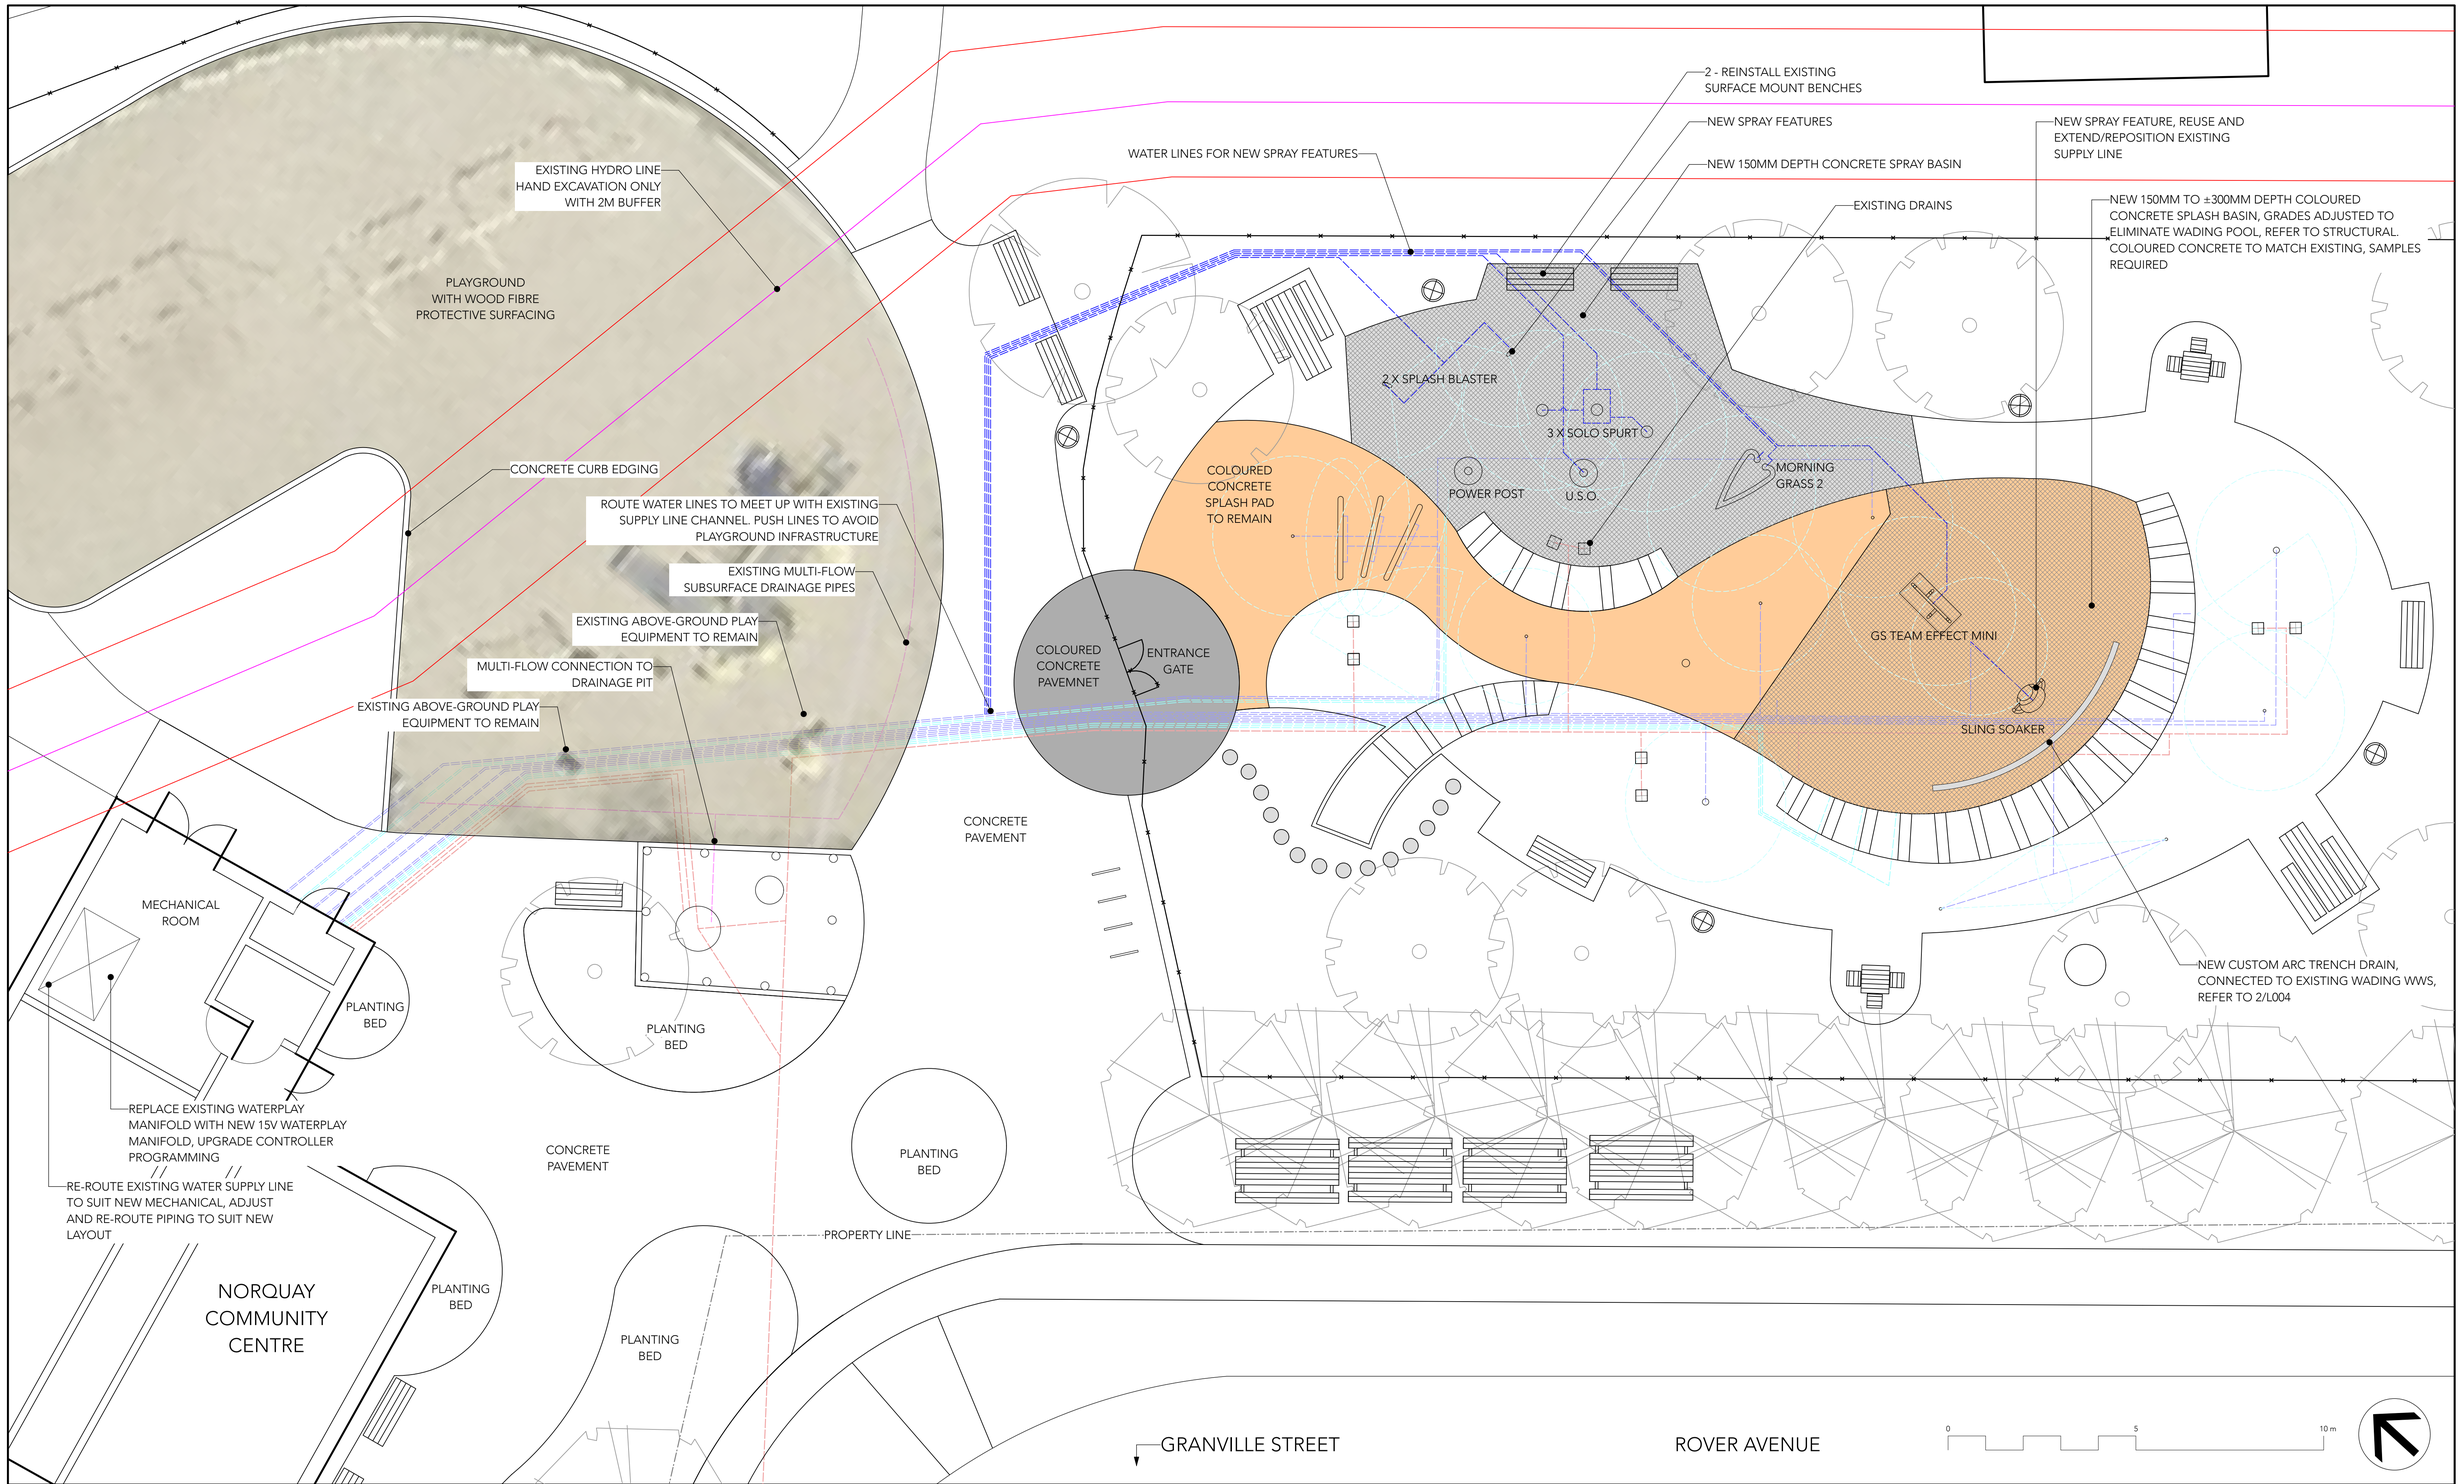

© DWAdesework Inc. All rights reserved. All drawings are conceptual in nature. It is to be clearly understood that the author, in producing said drawings, shall not be liable for any and all loss, damage or injury that may result from the drawings themselves, or from the construction work produced from the plan, or from any claims that may result from the use of the drawings for construction purposes, including but not limited to, whether such claims are brought by persons using the site, or by the owners or others of neighbouring properties.

Should any claim be made directly against the author as a result of the drawings themselves, or as a result of the way in which the project is constructed in accordance with those drawings, or as a result of any loss, injury or damage that may be caused either on the site or outside the boundaries of the property or persons, the author is to be indemnified by the owner, the owner's agents, contractors and employees, and the owner shall pay all of the costs of paying any settlement entered into by the author, or settling any judgments made against the author.

No reproductions may be made without the permission of the Landscape Architect and when made, must bare his / her name. Any and all designs herein are the IP property of the Landscape Architect. If stamped and dated, the designs herein are licenced for construction, once only. All prints to be returned to the Landscape Architect on request.

This drawing shall not be used for building purposes until countersigned by the Landscape Architect.

The contractor shall check all dimensions and other data on site and report any discrepancies to the Landscape Architect.

Figured dimensions to be taken in preference to scaled dimensions. If in doubt please ask.

Location of underground structures as shown are based on the best information available but no guarantee is given that all existing utilities are shown or that the given locations are exact. Confirmation of existence and exact location of all services must be obtained from the individual utilities before proceeding with construction.

DO NOT SCALE DRAWING - PLOT MAY NOT BE AT 100%

DWASITEWORK

the manitoba association of landscape architects
Elizabeth Christiansen
ELIZABETH CHRISTIANSEN
Member No. 156
JUNE 8, 2026

NO.	REVISION / NOTE	DATE	BY
9			
8			
7			
6			
5			
4			
3			
2			
1	ISSUED FOR TENDER	06/08/26	EC

PROJECT
WADING POOL CONVERSION
MICHAELLE JEAN PARK
NORQUAY COMMUNITY CENTRE
65 GRANVILLE STREET
WINNIPEG, MB R2W 3M1

SCALE 1:75
DATE JUNE 8, 2026
DRAWN BY EC
CHECKED BY EC
PROJECT NO. 25024

DRAWING TITLE
DEVELOPMENT PLAN

SHEET NO.
L-002