


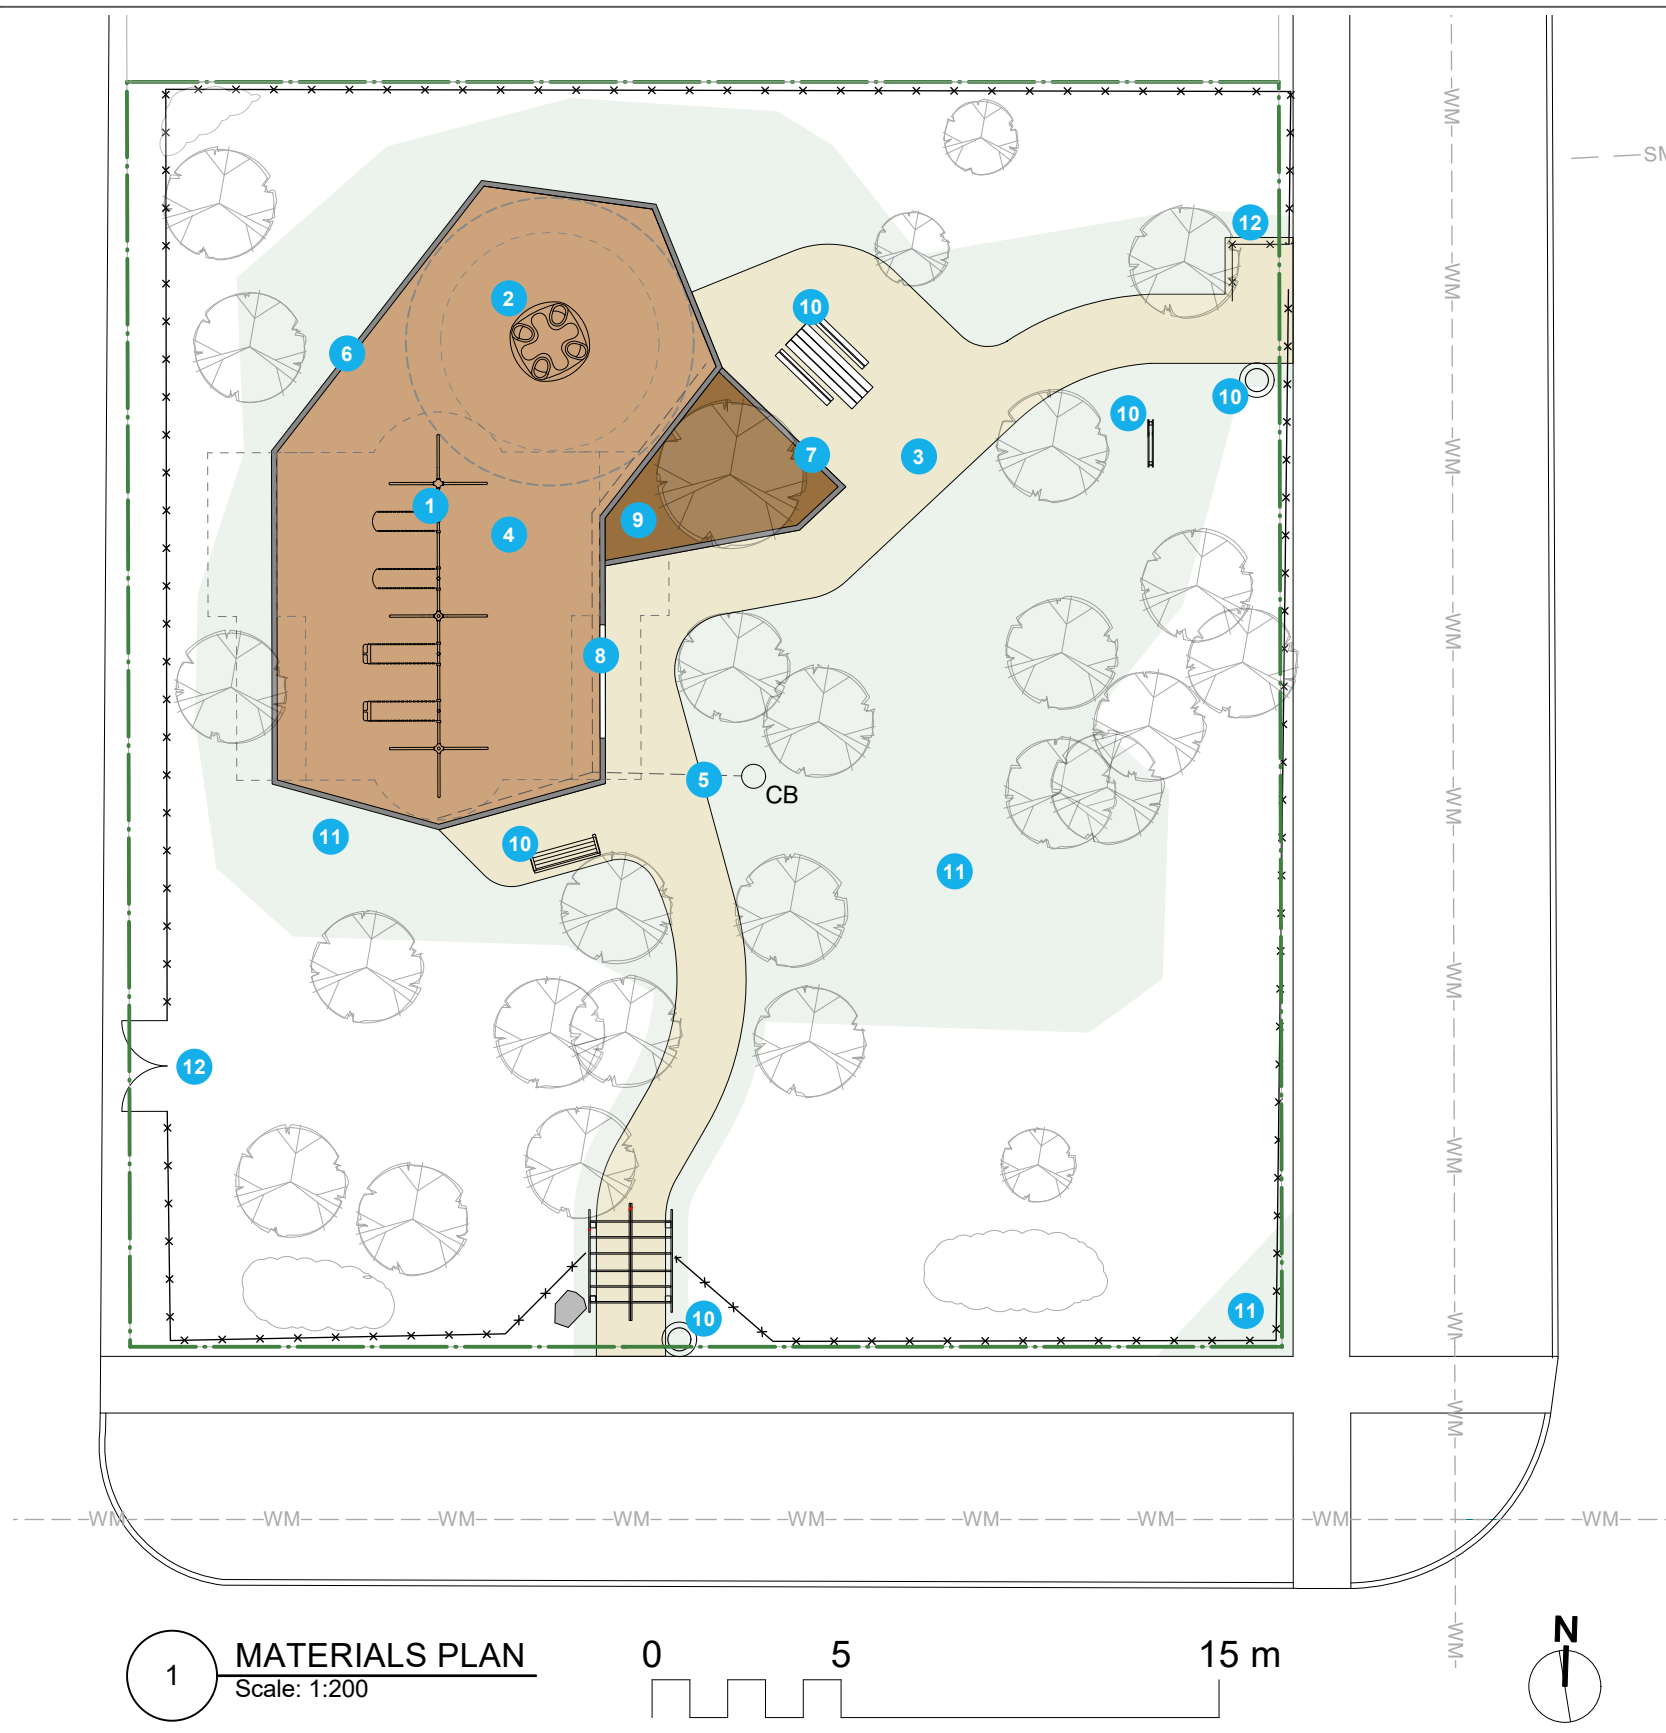

1 **MATERIALS PLAN**
Scale: 1:200

MATERIAL NOTES

1. ALL WORK TO CONFORM TO CURRENT CITY OF WINNIPEG STANDARD CONSTRUCTION SPECIFICATIONS AND DETAILS UNLESS OTHERWISE NOTED
2. DIMENSIONS ARE IN METERS UNLESS OTHERWISE NOTED
3. DO NOT SCALE DRAWINGS
4. PROTECT EXISTING TREES TO REMAIN, TYP.
5. DAMAGES TO EXISTING SOD AND SIDEWALKS BEYOND WORK AREAS INDICATED ON DRAWINGS SHALL BE THE RESPONSIBILITY OF THE CONTRACTOR TO RESTORE AS PER CITY OF WINNIPEG STANDARDS UNLESS OTHERWISE APPROVED BY THE CONTRACT ADMINISTRATOR

LEGEND

- 1 SUPPLY AND INSTALL TWO-BAY SWING SET C/W TWO BELT AND TWO BUCKET SEATS (1)
- 2 SUPPLY AND INSTALL NEW INDEPENDENT COMPONENT (1)
- 3 SUPPLY AND INSTALL COMPACTED GRANULAR PAVING AS PER SCD-646 (116 SM)
- 4 SUPPLY AND INSTALL COMPACTED ENGINEERED WOOD FIBRE SAFETY SURFACING AS PER SCD-650 C/W MANUFACTURER'S SPECIFIED DRAINAGE SYSTEM (134 SM)
- 5 SUPPLY AND INSTALL SUBSURFACE DRAINAGE TIED INTO EXISTING CATCH BASIN AS PER SCD-661 AND CW 3120 (4 LM)
- 6 SUPPLY AND INSTALL TWO-TIER TIMBER EDGE AS PER SCD-651A (48 LM)
- 7 SUPPLY AND INSTALL ONE-TIER TIMBER EDGE AS PER SCD-651 (12 LM)
- 8 SUPPLY AND INSTALL ACCESSIBLE ENTRANCE
- 9 SUPPLY AND INSTALL WOOD CHIP MULCH (16 SM)
- 10 SUPPLY AND INSTALL SITE FURNITURE:
ACCESSIBLE PICNIC TABLE AS PER SCD-122A (1)
BENCH AS PER SCD-121A (1)
WASTE RECEPTACLES AS PER SCD-119 (2)
DOUBLE SIDED PARK SIGN AS PER SCD-153 (1)
- 11 SUPPLY AND INSTALL TOPSOIL AND SOD (318 SM)
- 12 SUPPLY AND INSTALL CHAIN LINK FENCING (124 LM) C/W BAFFLE GATE AS PER SCD-633 AND MAINTENANCE GATE

- — — — — PROPERTY LINE
- x-x-x- NEW CHAIN LINK FENCE
- WM- - - - - EXISTING WATER LINE
- EXISTING TREES TO REMAIN, PROTECT IN PLACE
- CB EXISTING CATCH BASIN

CONTRACTOR TO CONFIRM ALL DIMENSIONS AND REPORT ANY DISCREPANCIES TO CONTRACT ADMINISTRATOR PRIOR TO CONSTRUCTION. LOCATION OF UNDERGROUND STRUCTURES AS SHOWN ARE BASED ON THE BEST INFORMATION AVAILABLE BUT NO GUARANTEE IS GIVEN THAT ALL EXISTING UTILITIES ARE SHOWN OR THAT THE GIVEN LOCATIONS ARE EXACT. CONFIRMATION OF EXISTENCE AND EXACT LOCATION OF ALL SERVICES MUST BE OBTAINED FROM THE INDIVIDUAL UTILITIES BEFORE PROCEEDING WITH CONSTRUCTION.

	THE CITY OF WINNIPEG Planning, Property and Development Department Planning and Land Use Division Unit 15 - 30 Fort Street, Winnipeg, MB, (R3C 4X5)	DESIGNED BY	CHECKED BY	MANAGER, PARK AND OPEN SPACES	DATE	DRAWING TITLE William Reid Park Playground Redevelopment Materials Plan	DRAWING NO. L2		
		DRAWN BY	MG					APPROVED BY	
		HORIZ. SCALE	1:200	MANAGER, PLANNING AND LAND USE DIVISION		DATE	SITE ADDRESS	901 Leola St.	BID OPPORTUNITY NO. 608-2026
		VERT. SCALE							
DATE	July 2026								