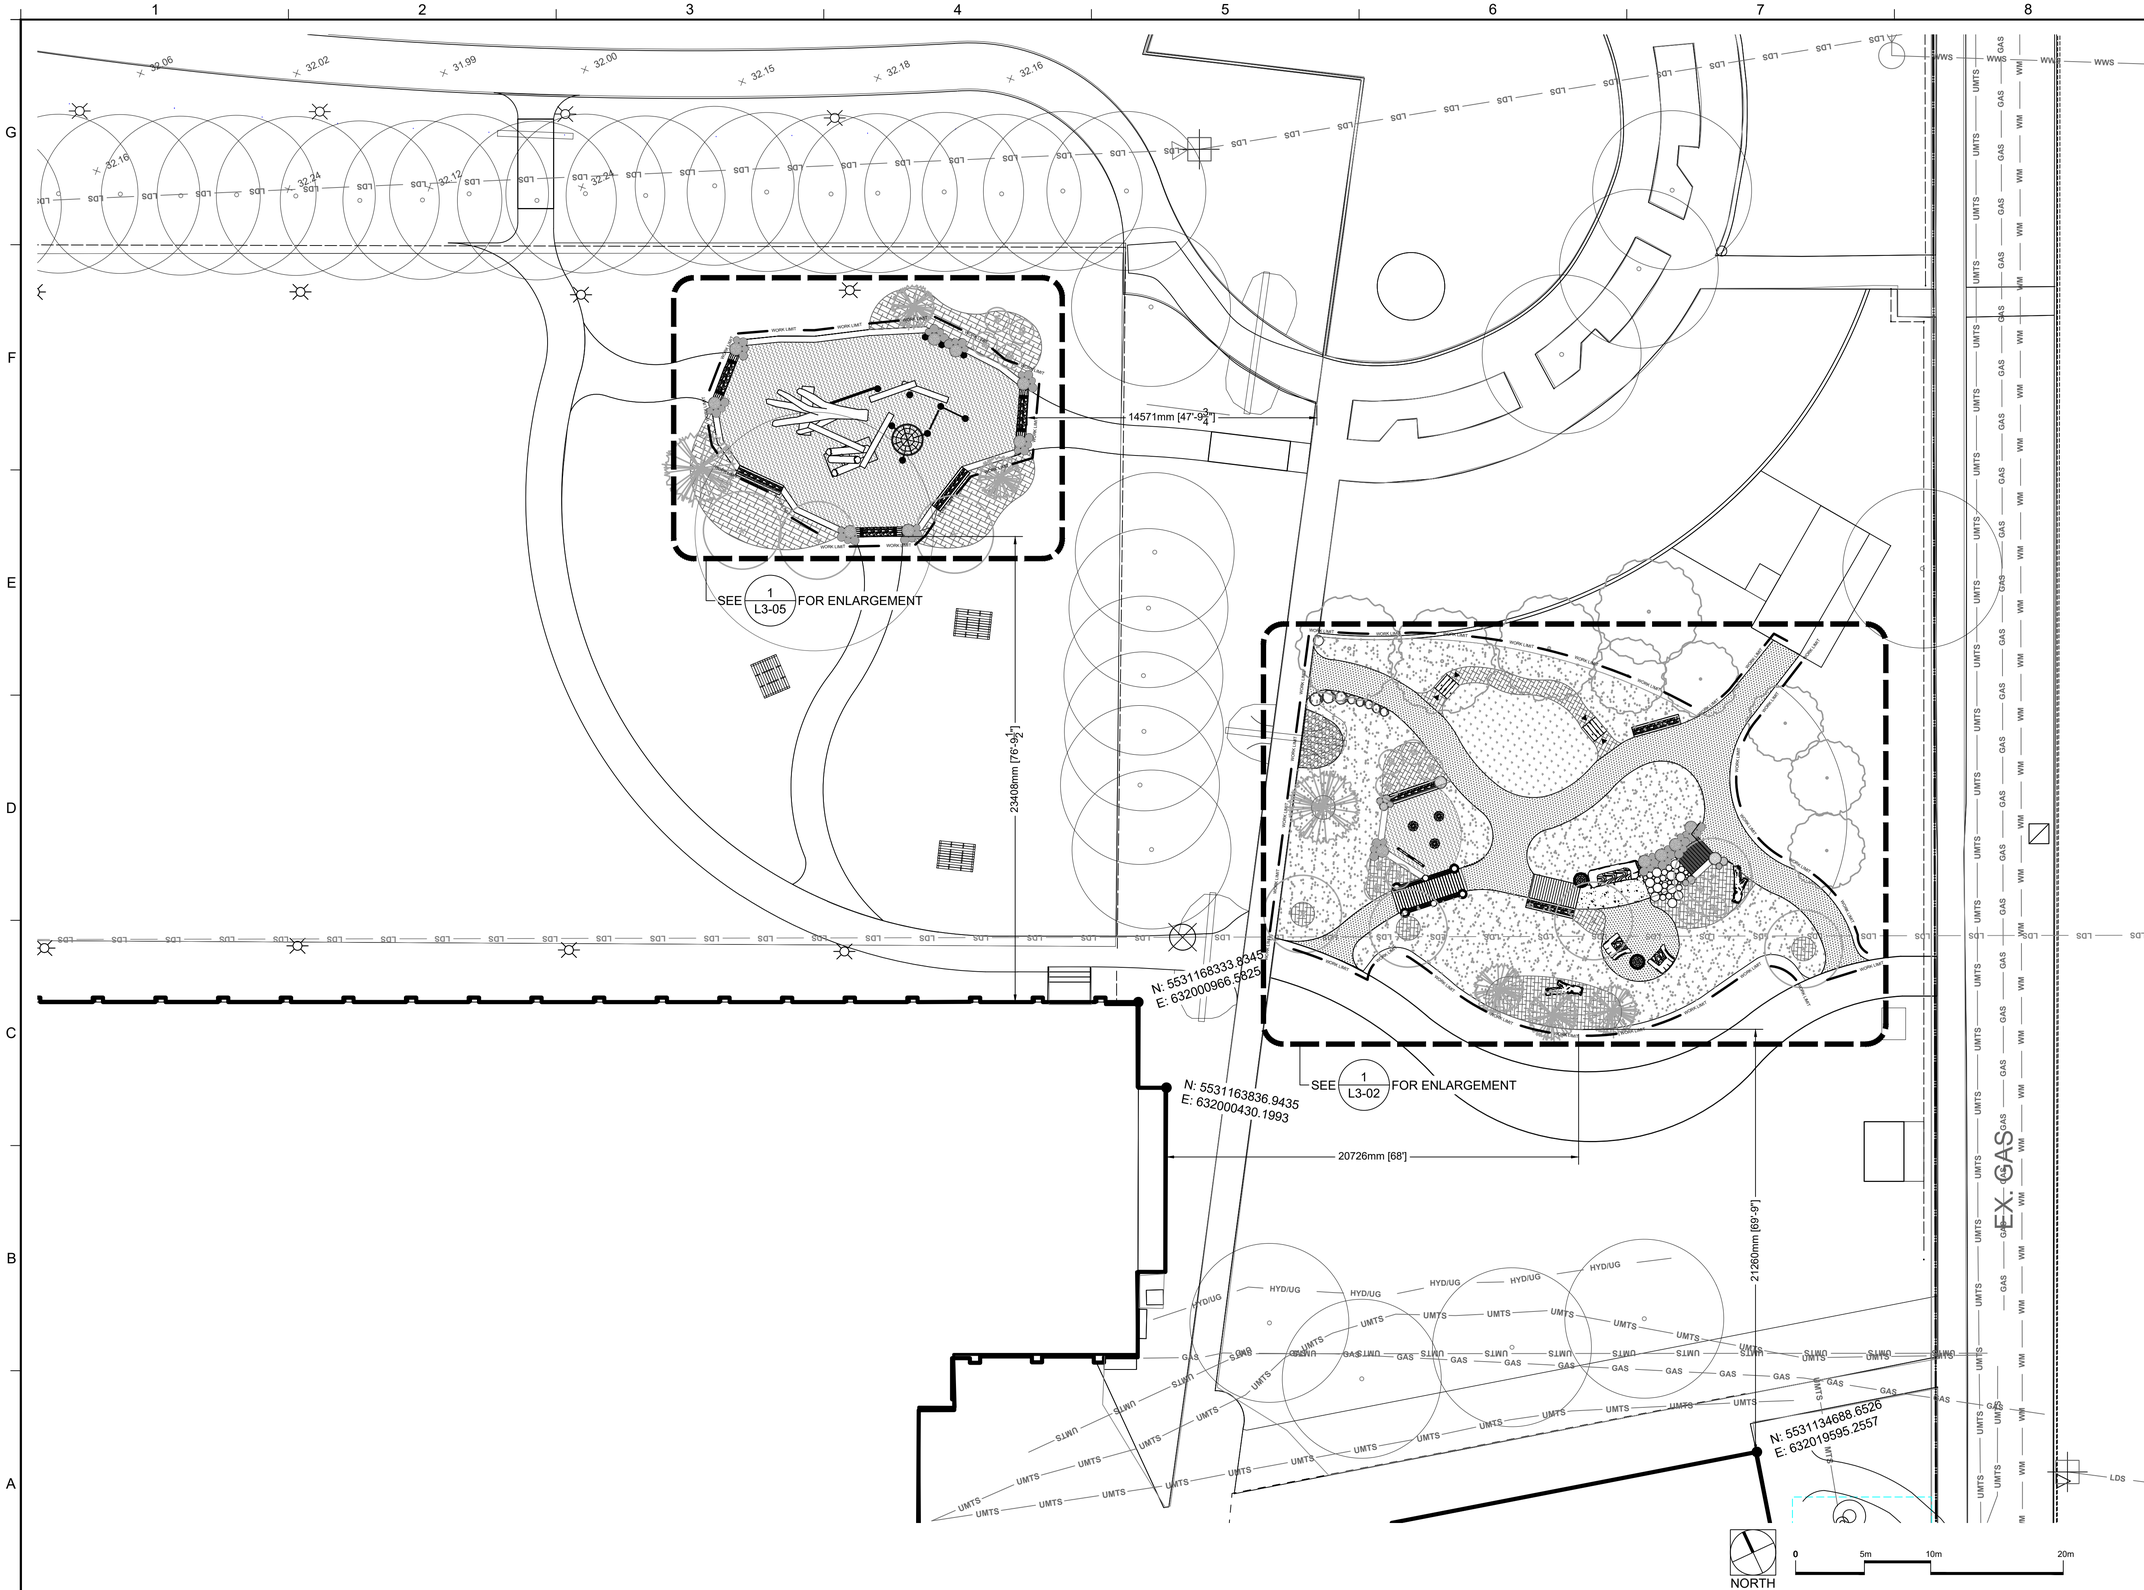

bienenstock
natural playgrounds

PROJECT AND OWNER

OLD EXHIBITION GROUNDS

80 SINCLAIR ST, WINNIPEG

CONSULTANT

SEAL

PROJECT NO.:	26-122
DESIGNED BY:	BNM / EA
DRAWN BY:	EA
CHECKED BY:	BNM

ISSUED FOR:

IFC	2026-07-17

SCALE

1:150

DRAWING TITLE

HARDSCAPE GENERAL LAYOUT

DRAWING NUMBER

L3-01

SHEET 08 OF 19