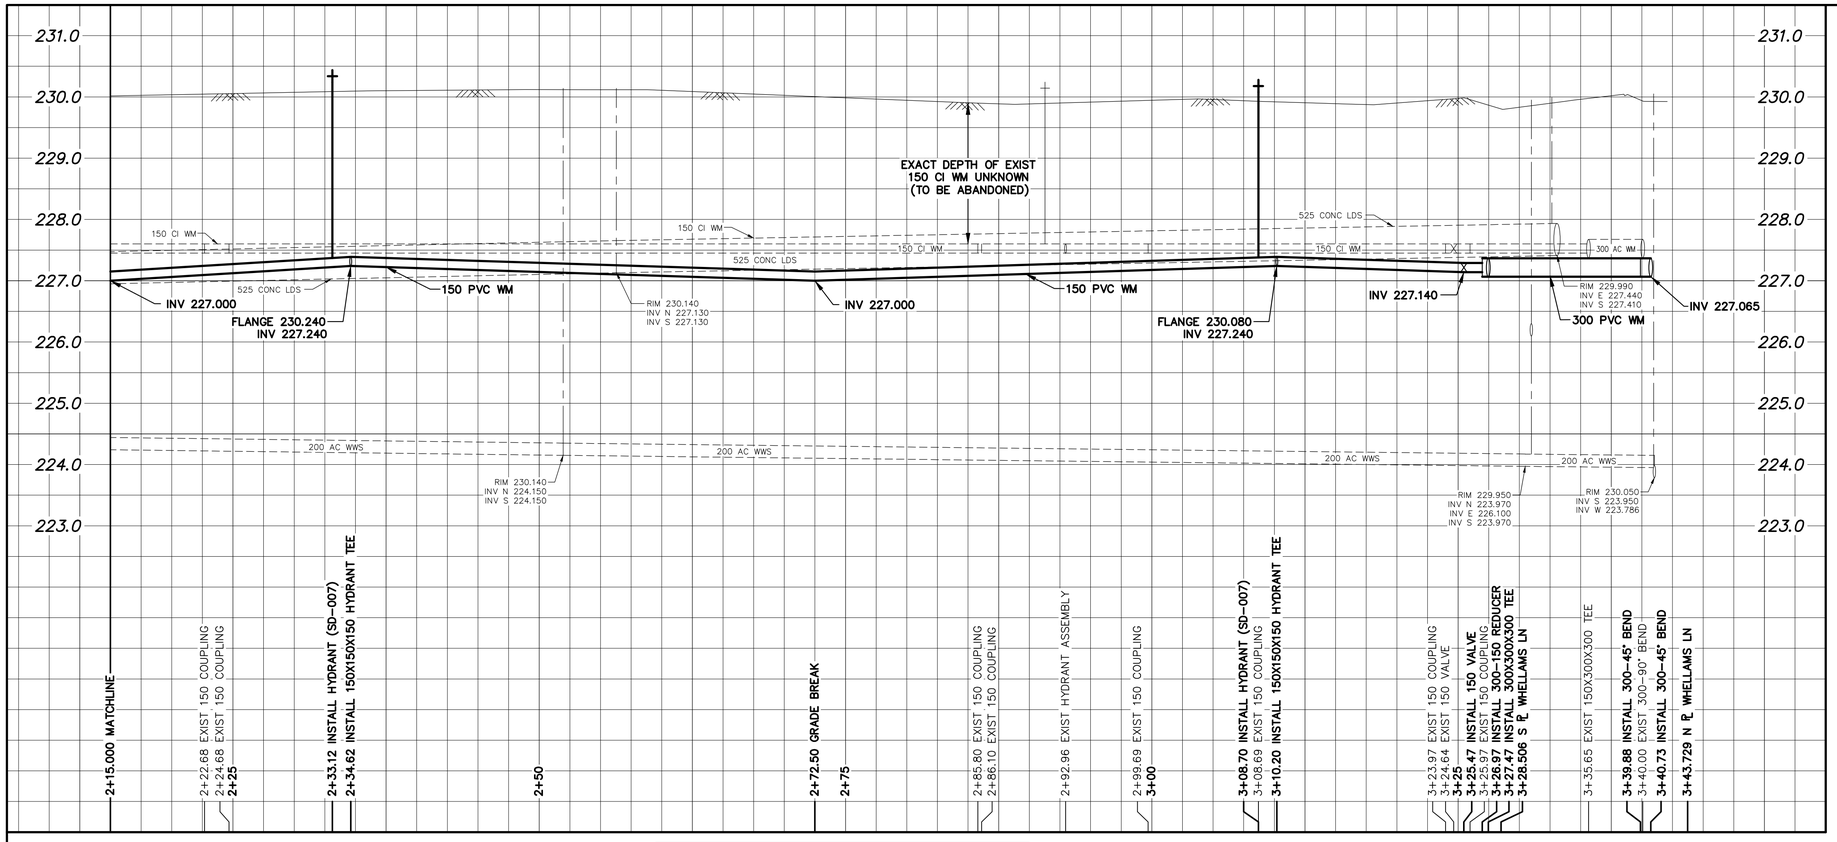

WATER SERVICE INFORMATION

ADDRESS	SIZE (mm) MATERIAL (STREET)	SIZE (mm) MATERIAL (PROP.)	SHORT & LONG MEASUREMENT	CORP LOCATION	REMARKS
30 APPLETON ST	–	20	11.34 NSL BLDG	–	RECONNECT SERVICE
RESIDENTIAL	–	CU	97.620 SSL WHELLAMS LN		–
31 APPLETON ST	–	20	6.17 SNL BLDG	–	RECONNECT SERVICE
RESIDENTIAL	–	CU	103.880 SSL WHELLAMS LN		–
36 APPLETON ST	–	20	5.73 SNL BLDG	–	RECONNECT SERVICE
RESIDENTIAL	–	CU	78.700 SSL WHELLAMS LN		–
37 APPLETON ST	–	20	8.64 SNL BLDG	–	RECONNECT SERVICE
RESIDENTIAL	–	CU	87.120 SSL WHELLAMS LN		–
42 APPLETON ST	–	20	4.19 SNL BLDG	–	RECONNECT SERVICE
RESIDENTIAL	–	CU	56.340 SSL WHELLAMS LN		–
43 APPLETON ST	–	20	3.23 SNL BLDG	–	RECONNECT SERVICE
RESIDENTIAL	–	CU	64.570 SSL WHELLAMS LN		–
48 APPLETON ST	–	20	9.38 SNL BLDG	–	RECONNECT SERVICE
RESIDENTIAL	–	CU	40.980 SSL WHELLAMS LN		–
49 APPLETON ST	–	20	7.21 SNL BLDG	–	RECONNECT SERVICE
RESIDENTIAL	–	CU	47.870 SSL WHELLAMS LN		–
54 APPLETON ST	20	20	8.48 SNL BLDG	5.0 S OF S/C	RECONNECT SERVICE
RESIDENTIAL	CU	CU	19.600 SSL WHELLAMS LN		–
55 APPLETON ST	20	20	6.86 SNL BLDG	OPP OF S/C	RECONNECT SERVICE
RESIDENTIAL	CU	CU	28.510 SSL WHELLAMS LN		
61 APPLETON ST	20	20	2.51 SNL BLDG	2.7 N OF S/C	RECONNECT SERVICE
RESIDENTIAL	CU	CU	7.050 SSL WHELLAMS LN		–

* SERVICES TO BE RENEWED TO ℄. ALL OTHERS TO BE RECONNECTED

NOTE: CHAINAGES SHOWN ARE ALONG E. ℄ OF APPLETON STREET

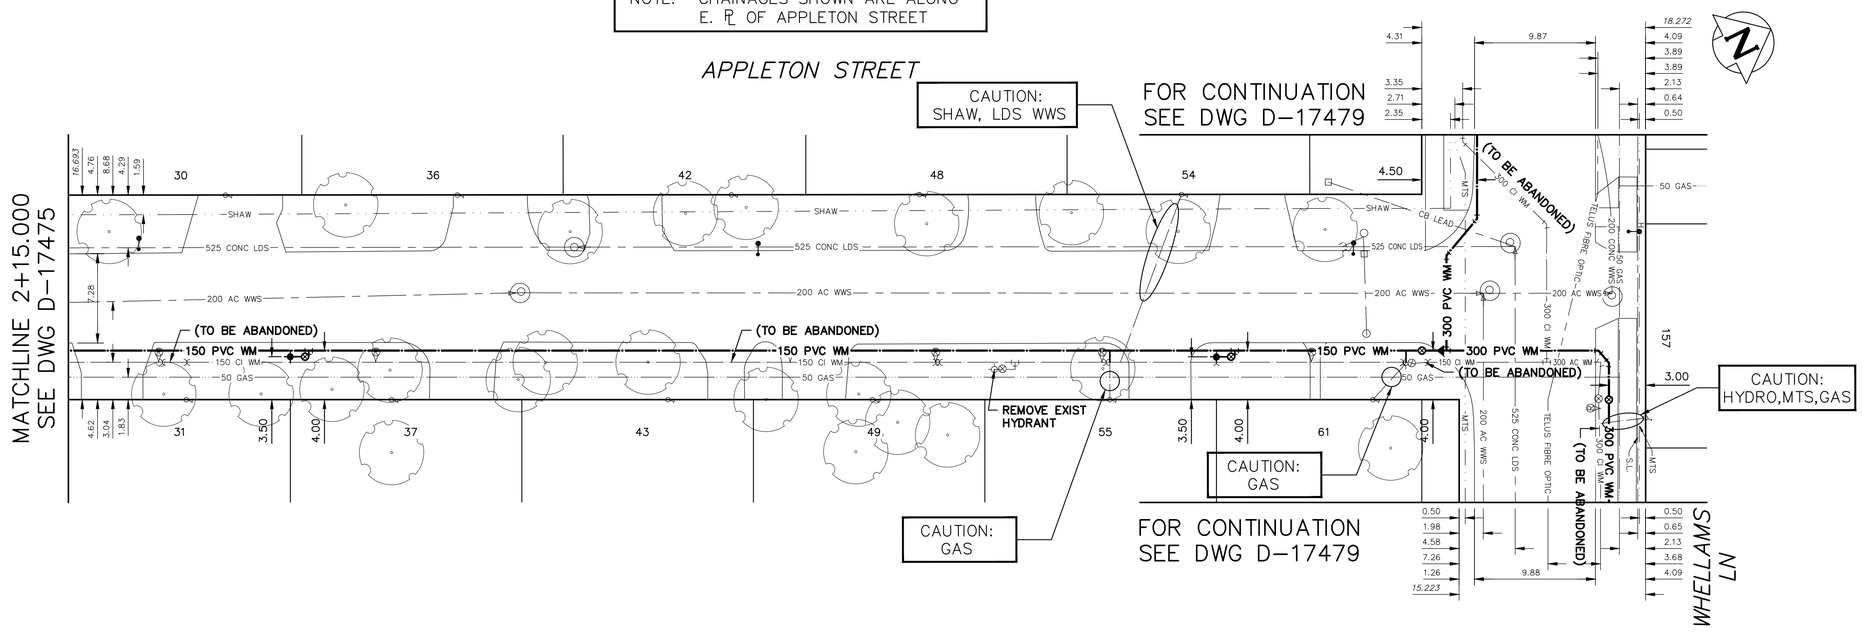

FOR INDEX SEE D-17474

NOTE: ALL VALVES TO BE INSTALLED CLOCKWISE TO CLOSE

METRIC
WHOLE NUMBERS INDICATE MILLIMETRES
DECIMALIZED NUMBERS INDICATE METRES
0.0 5.0 10.0 15.0 20.0 25.0

WARNING

IF POWER EQUIPMENT OR EXPLOSIVES ARE TO BE USED FOR EXCAVATION ON THIS PROJECT THE CONTRACTOR MUST:

1) NOTIFY THE GAS COMPANY OF THE PROPOSED LOCATION OF EXCAVATION.

2) TAKE PRECAUTION TO AVOID DAMAGE TO GAS COMPANY INSTALLATIONS.

SEE PROVINCIAL REGULATION 210/72 FOR DETAILS

LOCATION APPROVED
UNDERGROUND STRUCTURES

SUPV. U/G STRUCTURES COMMITTEE — DATE

NOTE:
LOCATION OF UNDERGROUND STRUCTURES AS SHOWN ARE BASED ON THE BEST INFORMATION AVAILABLE BUT NO GUARANTEE IS GIVEN THAT ALL EXISTING UTILITIES ARE SHOWN OR THAT THE GIVEN LOCATIONS ARE EXACT. CONFIRMATION OF EXISTENCE AND EXACT LOCATION OF ALL SERVICES MUST BE OBTAINED FROM THE INDIVIDUAL UTILITIES BEFORE PROCEEDING WITH CONSTRUCTION.

VERTICAL DATUM: CGVD28 (HT2.0 Geoid)
HORIZONTAL DATUM: NAD83 (June 1990), Zone 14

NO.	REVISIONS	DATE	BY
0	ISSUED FOR TENDER	2026/04/01	SC

DESIGNED BY TT
CHECKED BY TT
DRAWN BY AJ
APPROVED BY SC
SCALE: HORIZONTAL 1:250 VERTICAL 1:50
RELEASED FOR CONSTRUCTION
DATE 2026 04 01
PLOT DATE: 2026 04 01
Digitally signed by Stacy Cournoyer, P. Eng. 2026-04-07

ENGINEER'S SEAL: PROVINCE OF MANITOBA S.R.J. COURNOYER Member 22699 2026-04-07 REGISTERED PROFESSIONAL ENGINEER
Digitally signed by Stacy Cournoyer, P. Eng.
CONSULTANT DRAWING NUMBER –

Winnipeg
THE CITY OF WINNIPEG
WATER AND WASTE DEPARTMENT
ENGINEERING DIVISION

2026 WATER MAIN RENEWALS
CONTRACT 8
APPLETON STREET
114 N OF ESSAR AVENUE TO WHELLAMS LANE

SHEET 4 OF 8
CITY DRAWING NUMBER
D-17476

BID OPPORTUNITY: 73-2026
CONTRACT NUMBER: 8
FILE PATH: R:\DRAWINGS\WATER\RENEWAL\2026 RENEWALS\Cont 8\Construction Dwgs\
FILE NAME: APPLETON ST & LITZ AVE & WHELLAMS LN.dwg