


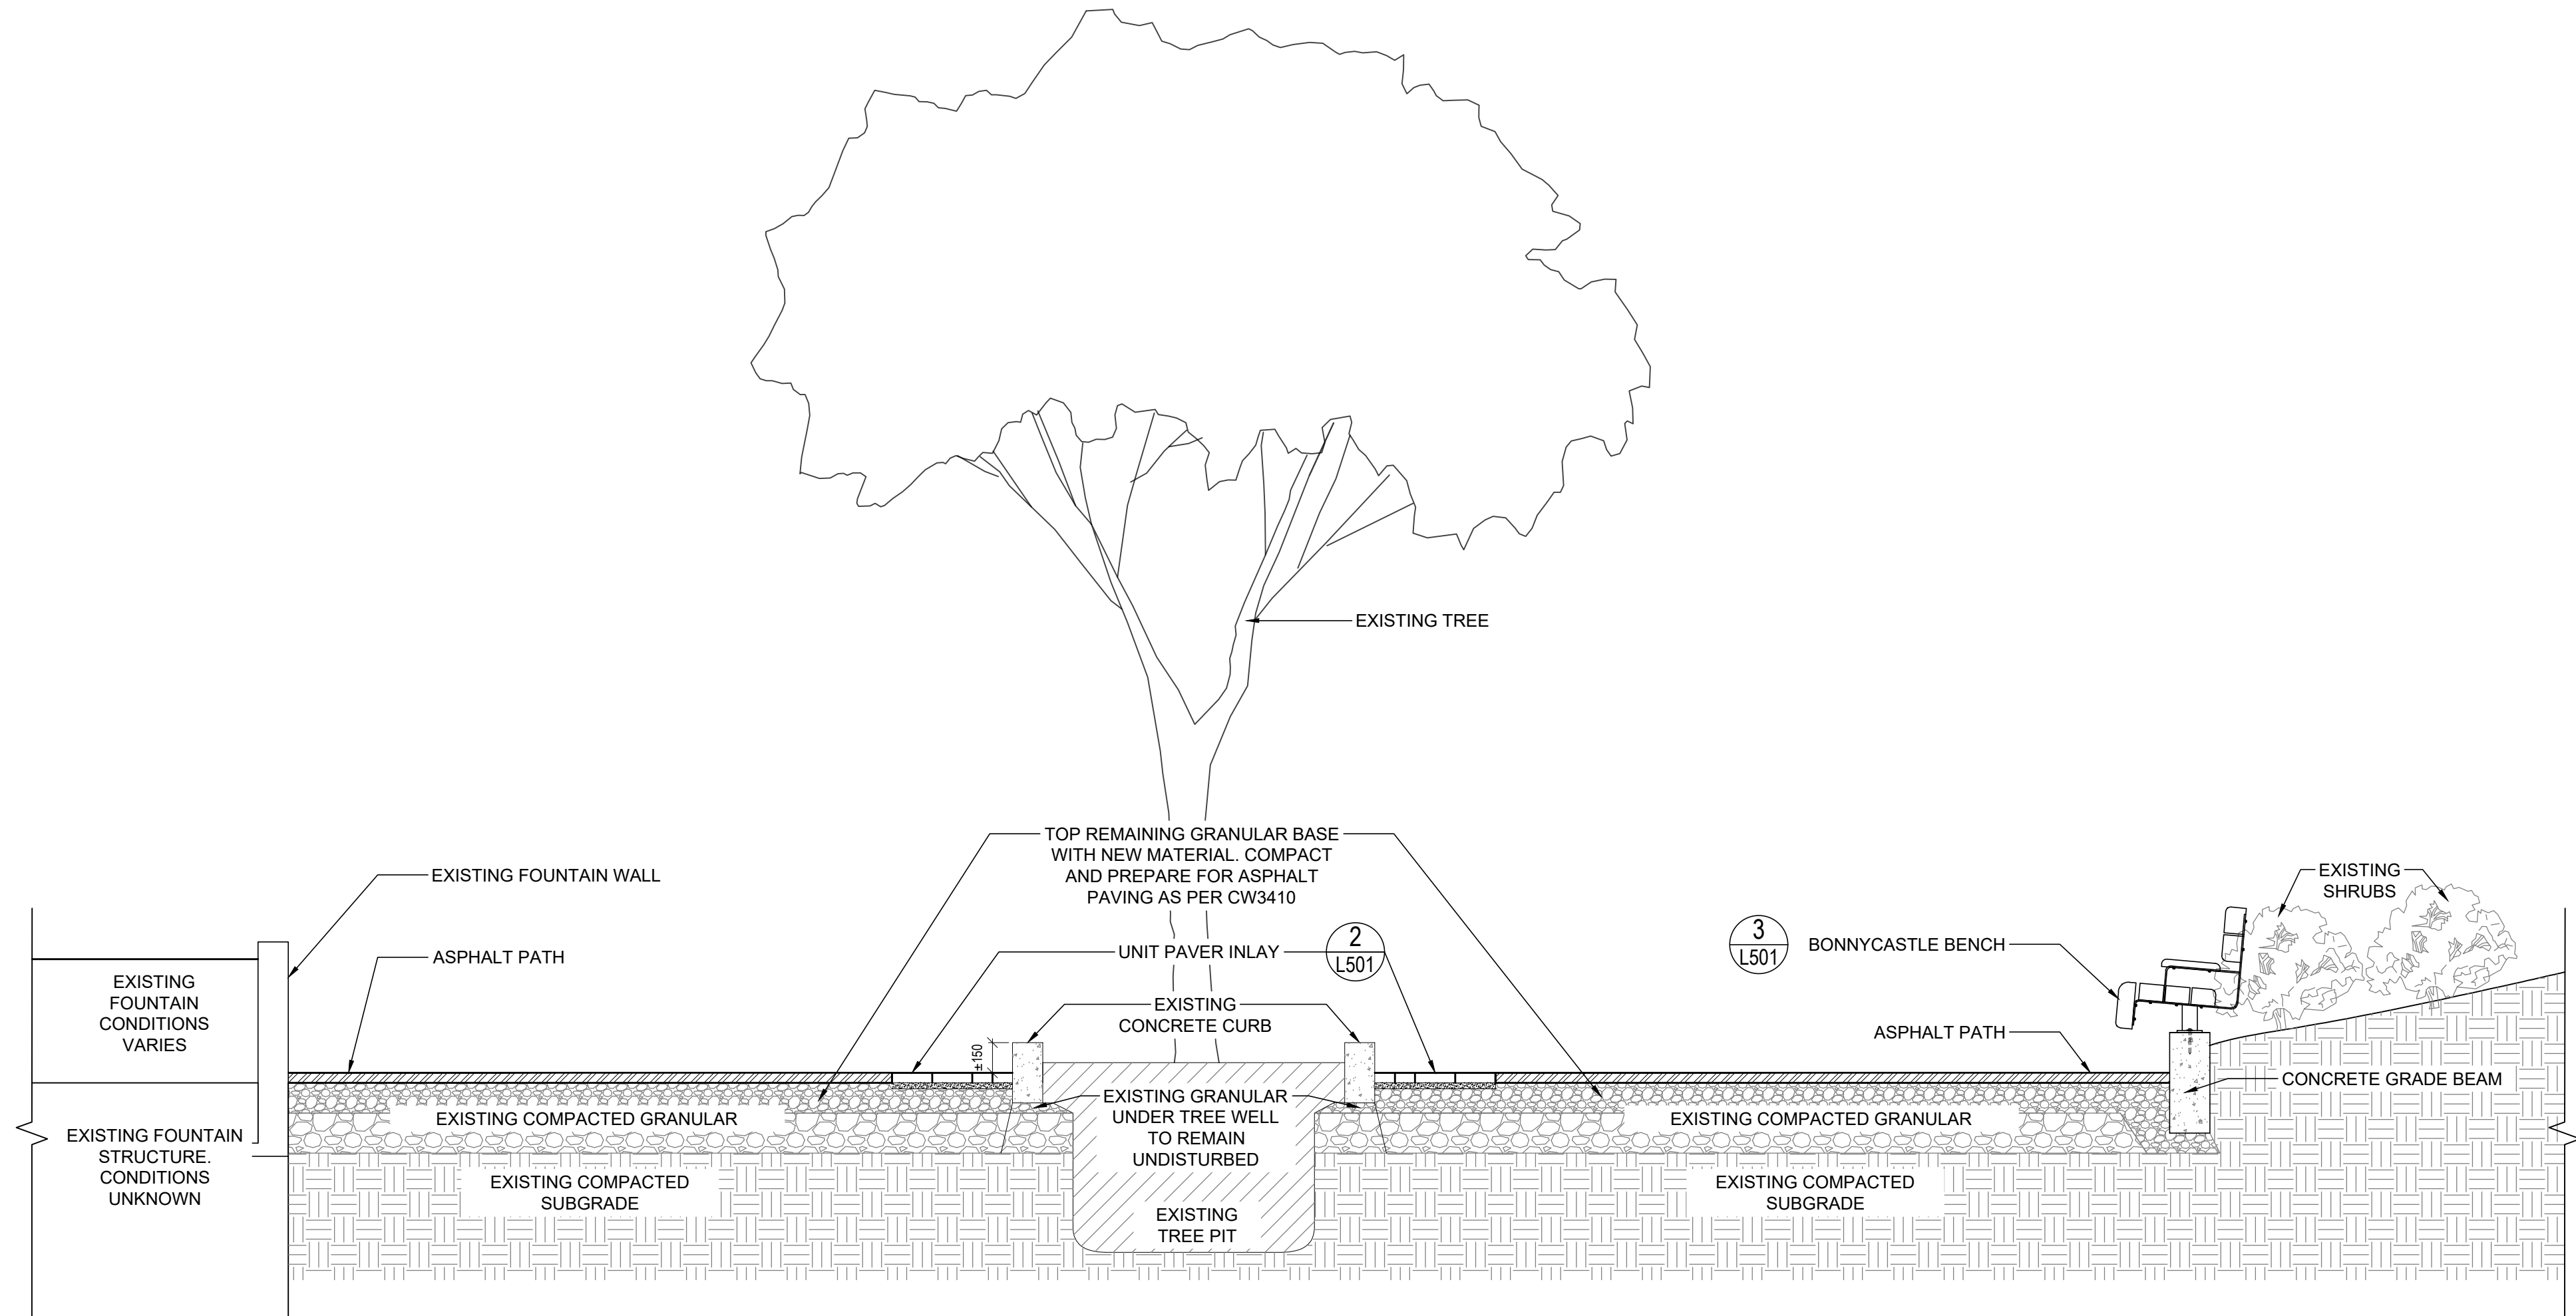


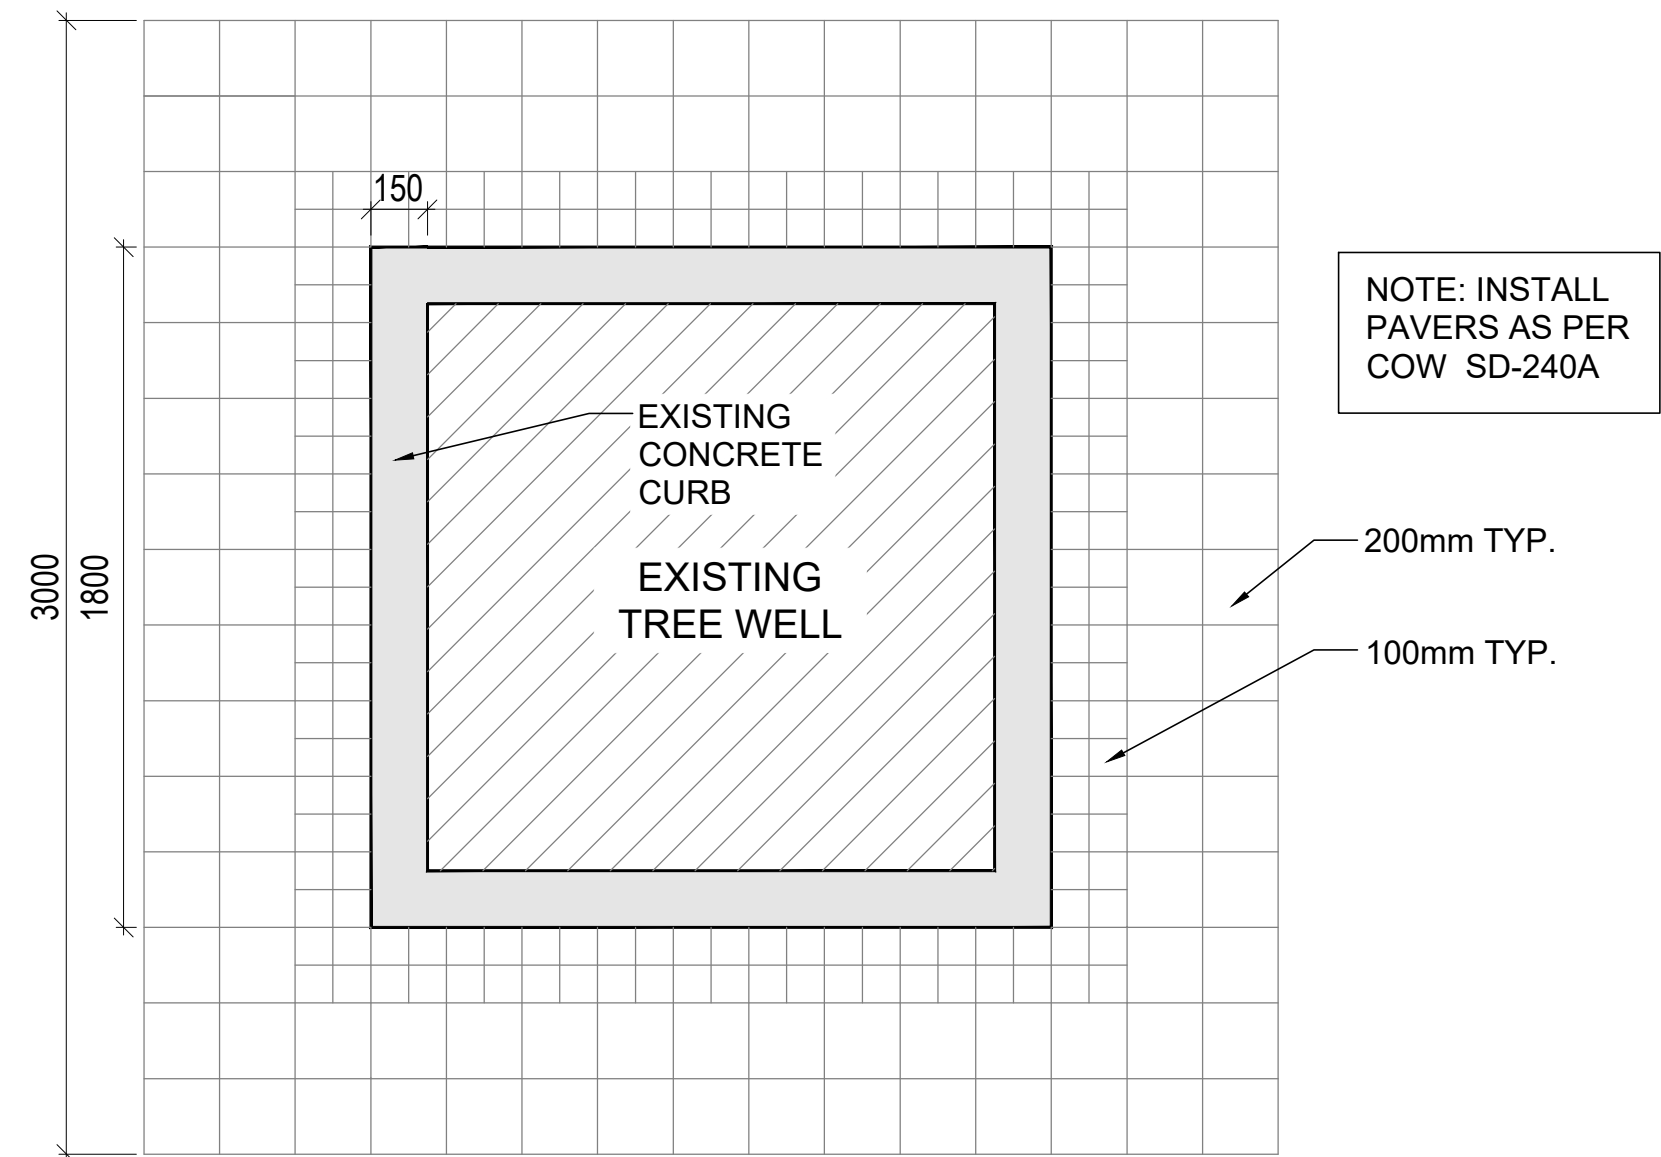

1 PAVING SECTION
SCALE: 1:25

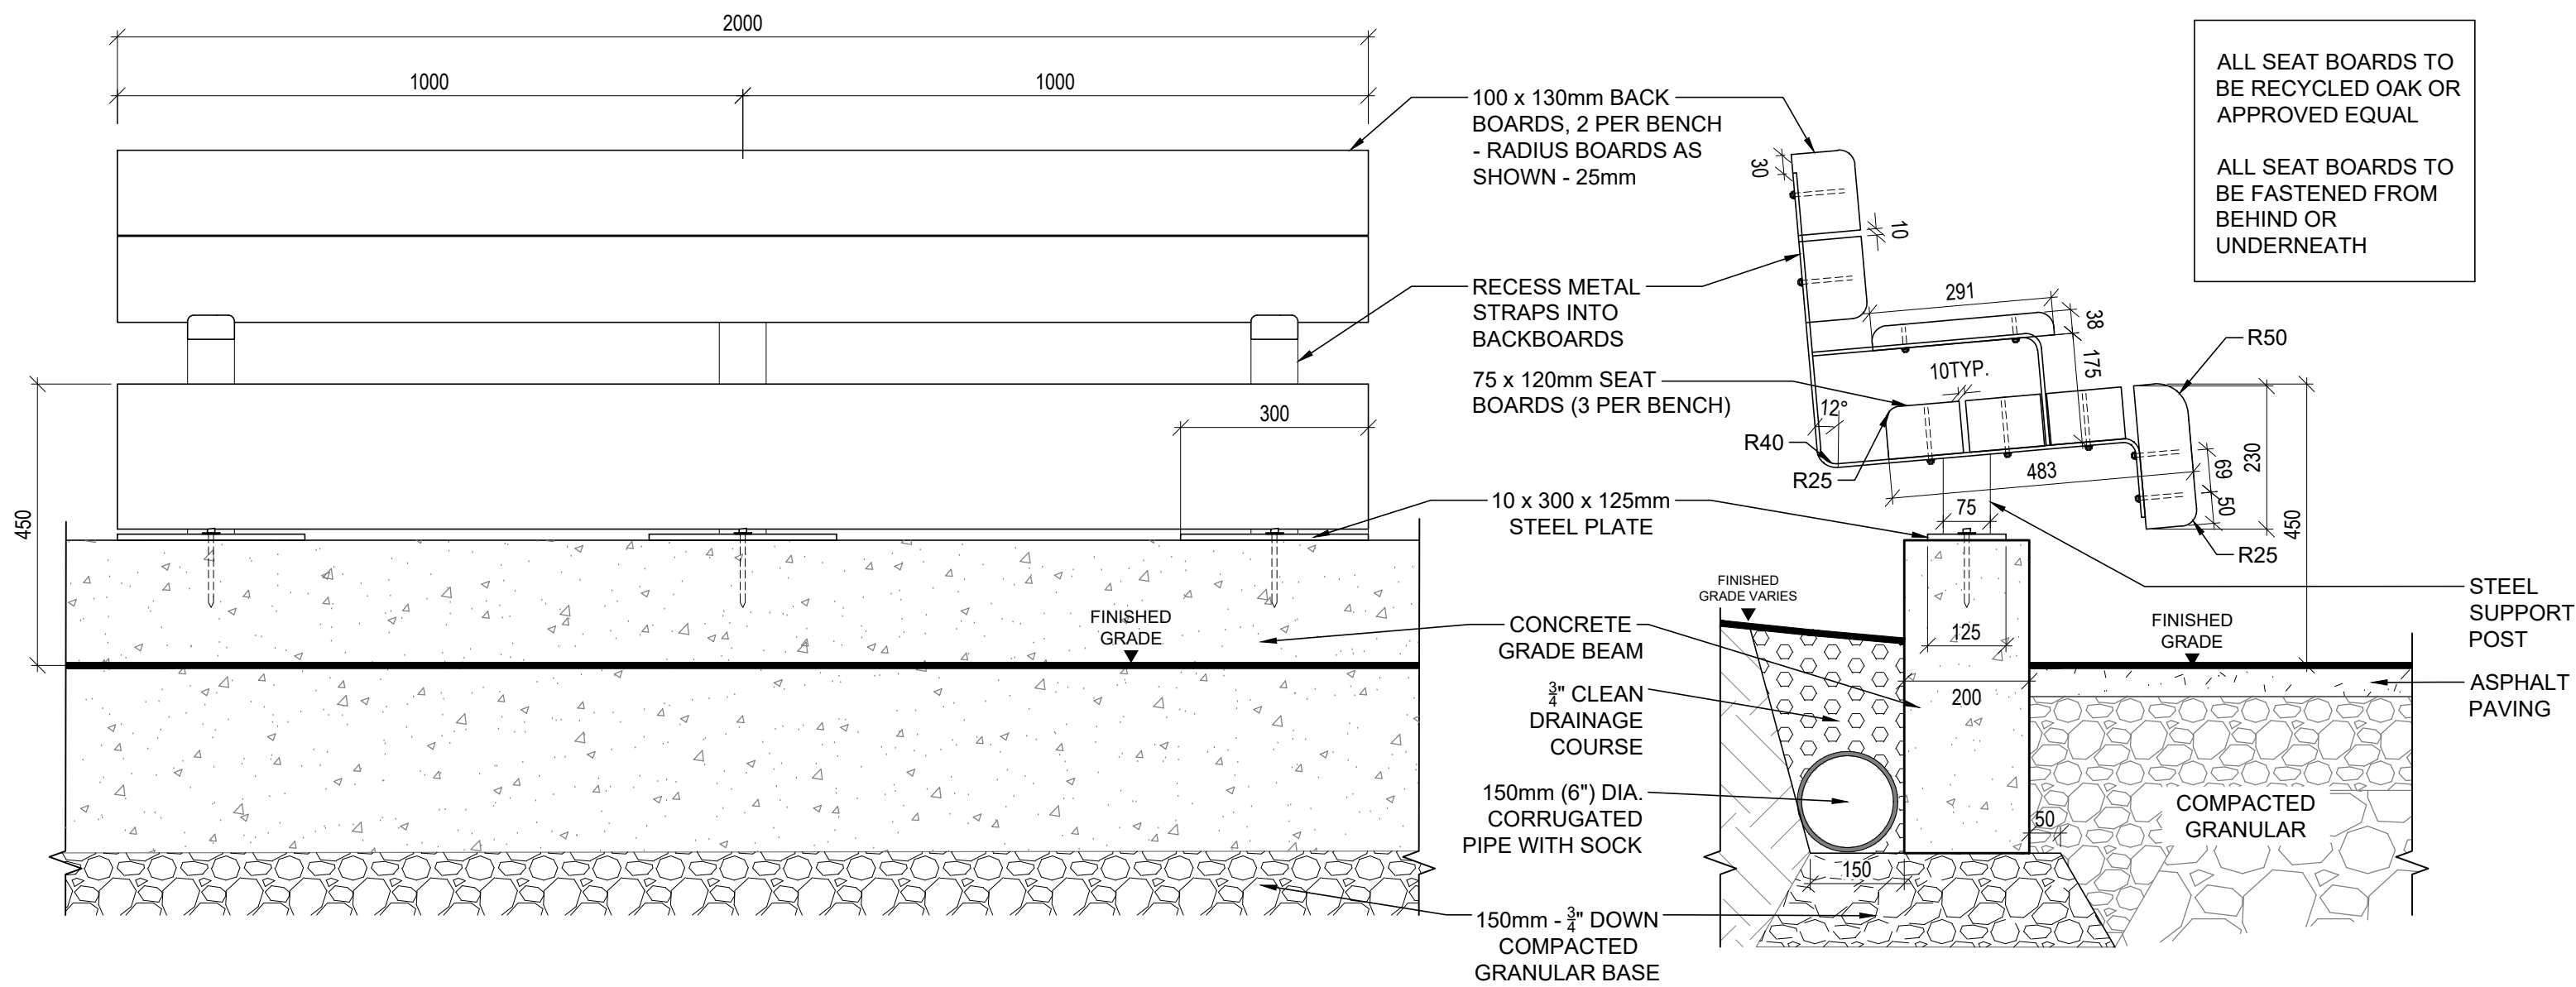

2 TREE WELL PAVING PATTERN
SCALE: 1:20

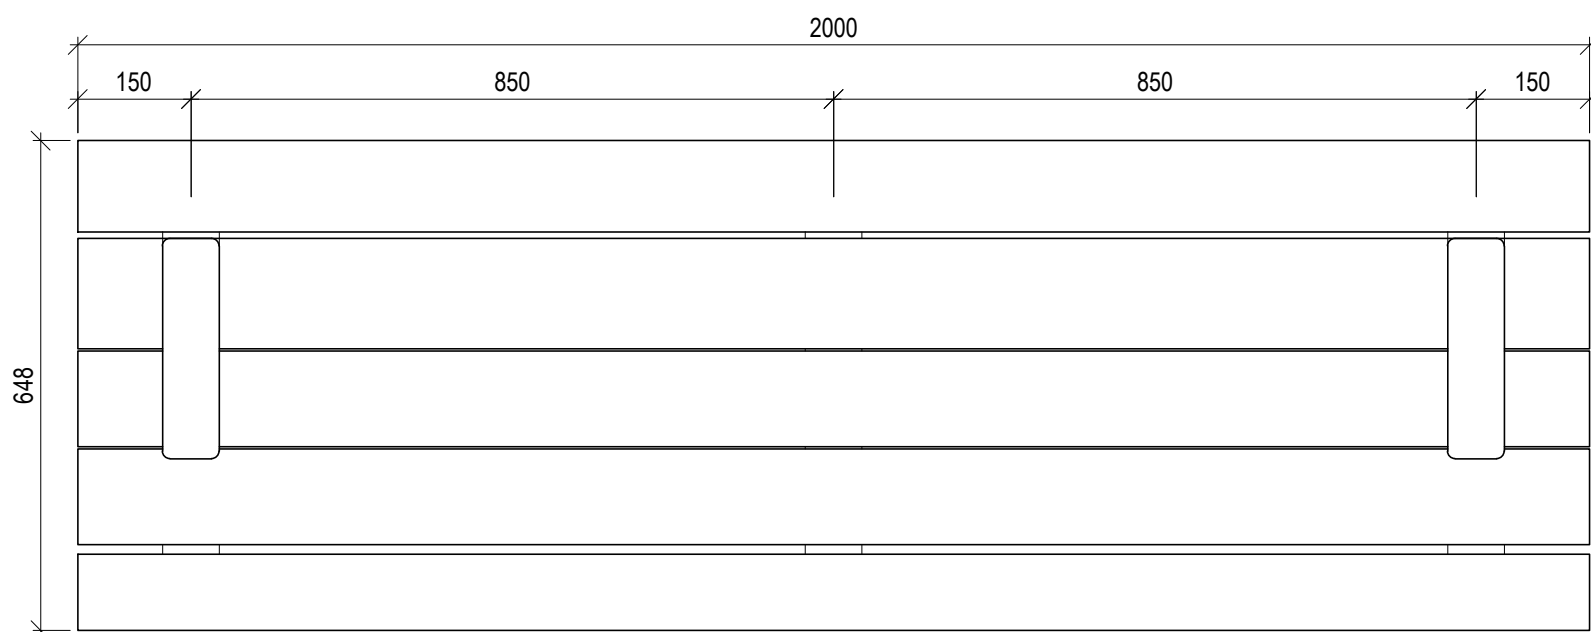

3 BONNYCASTLE BENCH
SCALE: 1:10

01	2026-09-04	ISSUED FOR TENDER	MP
REV	DATE	DESCRIPTION	BY
SEAL			

PRELIMINARY
NOT FOR CONSTRUCTION

CITY OF WINNIPEG

BONNYCASTLE PARK RENEWAL
WINNIPEG, MANITOBA

LANDSCAPE DETAILS 1

PROJECT NO. 26-0107-011
DRAWN MP
APPROVED
PRINT DATE 2026-05-15
SCALE AS SHOWN

L501