



CAD FILE P:\PROJECTS\2026 PROJECTS\26-0107-011 BONNYCASTLE PARK REHABILITATION\DESIGN\3 CAD\BONNYCASTLE PARK RENEWAL DETAILS.DWG
THIS DRAWING MUST NOT BE SCALED

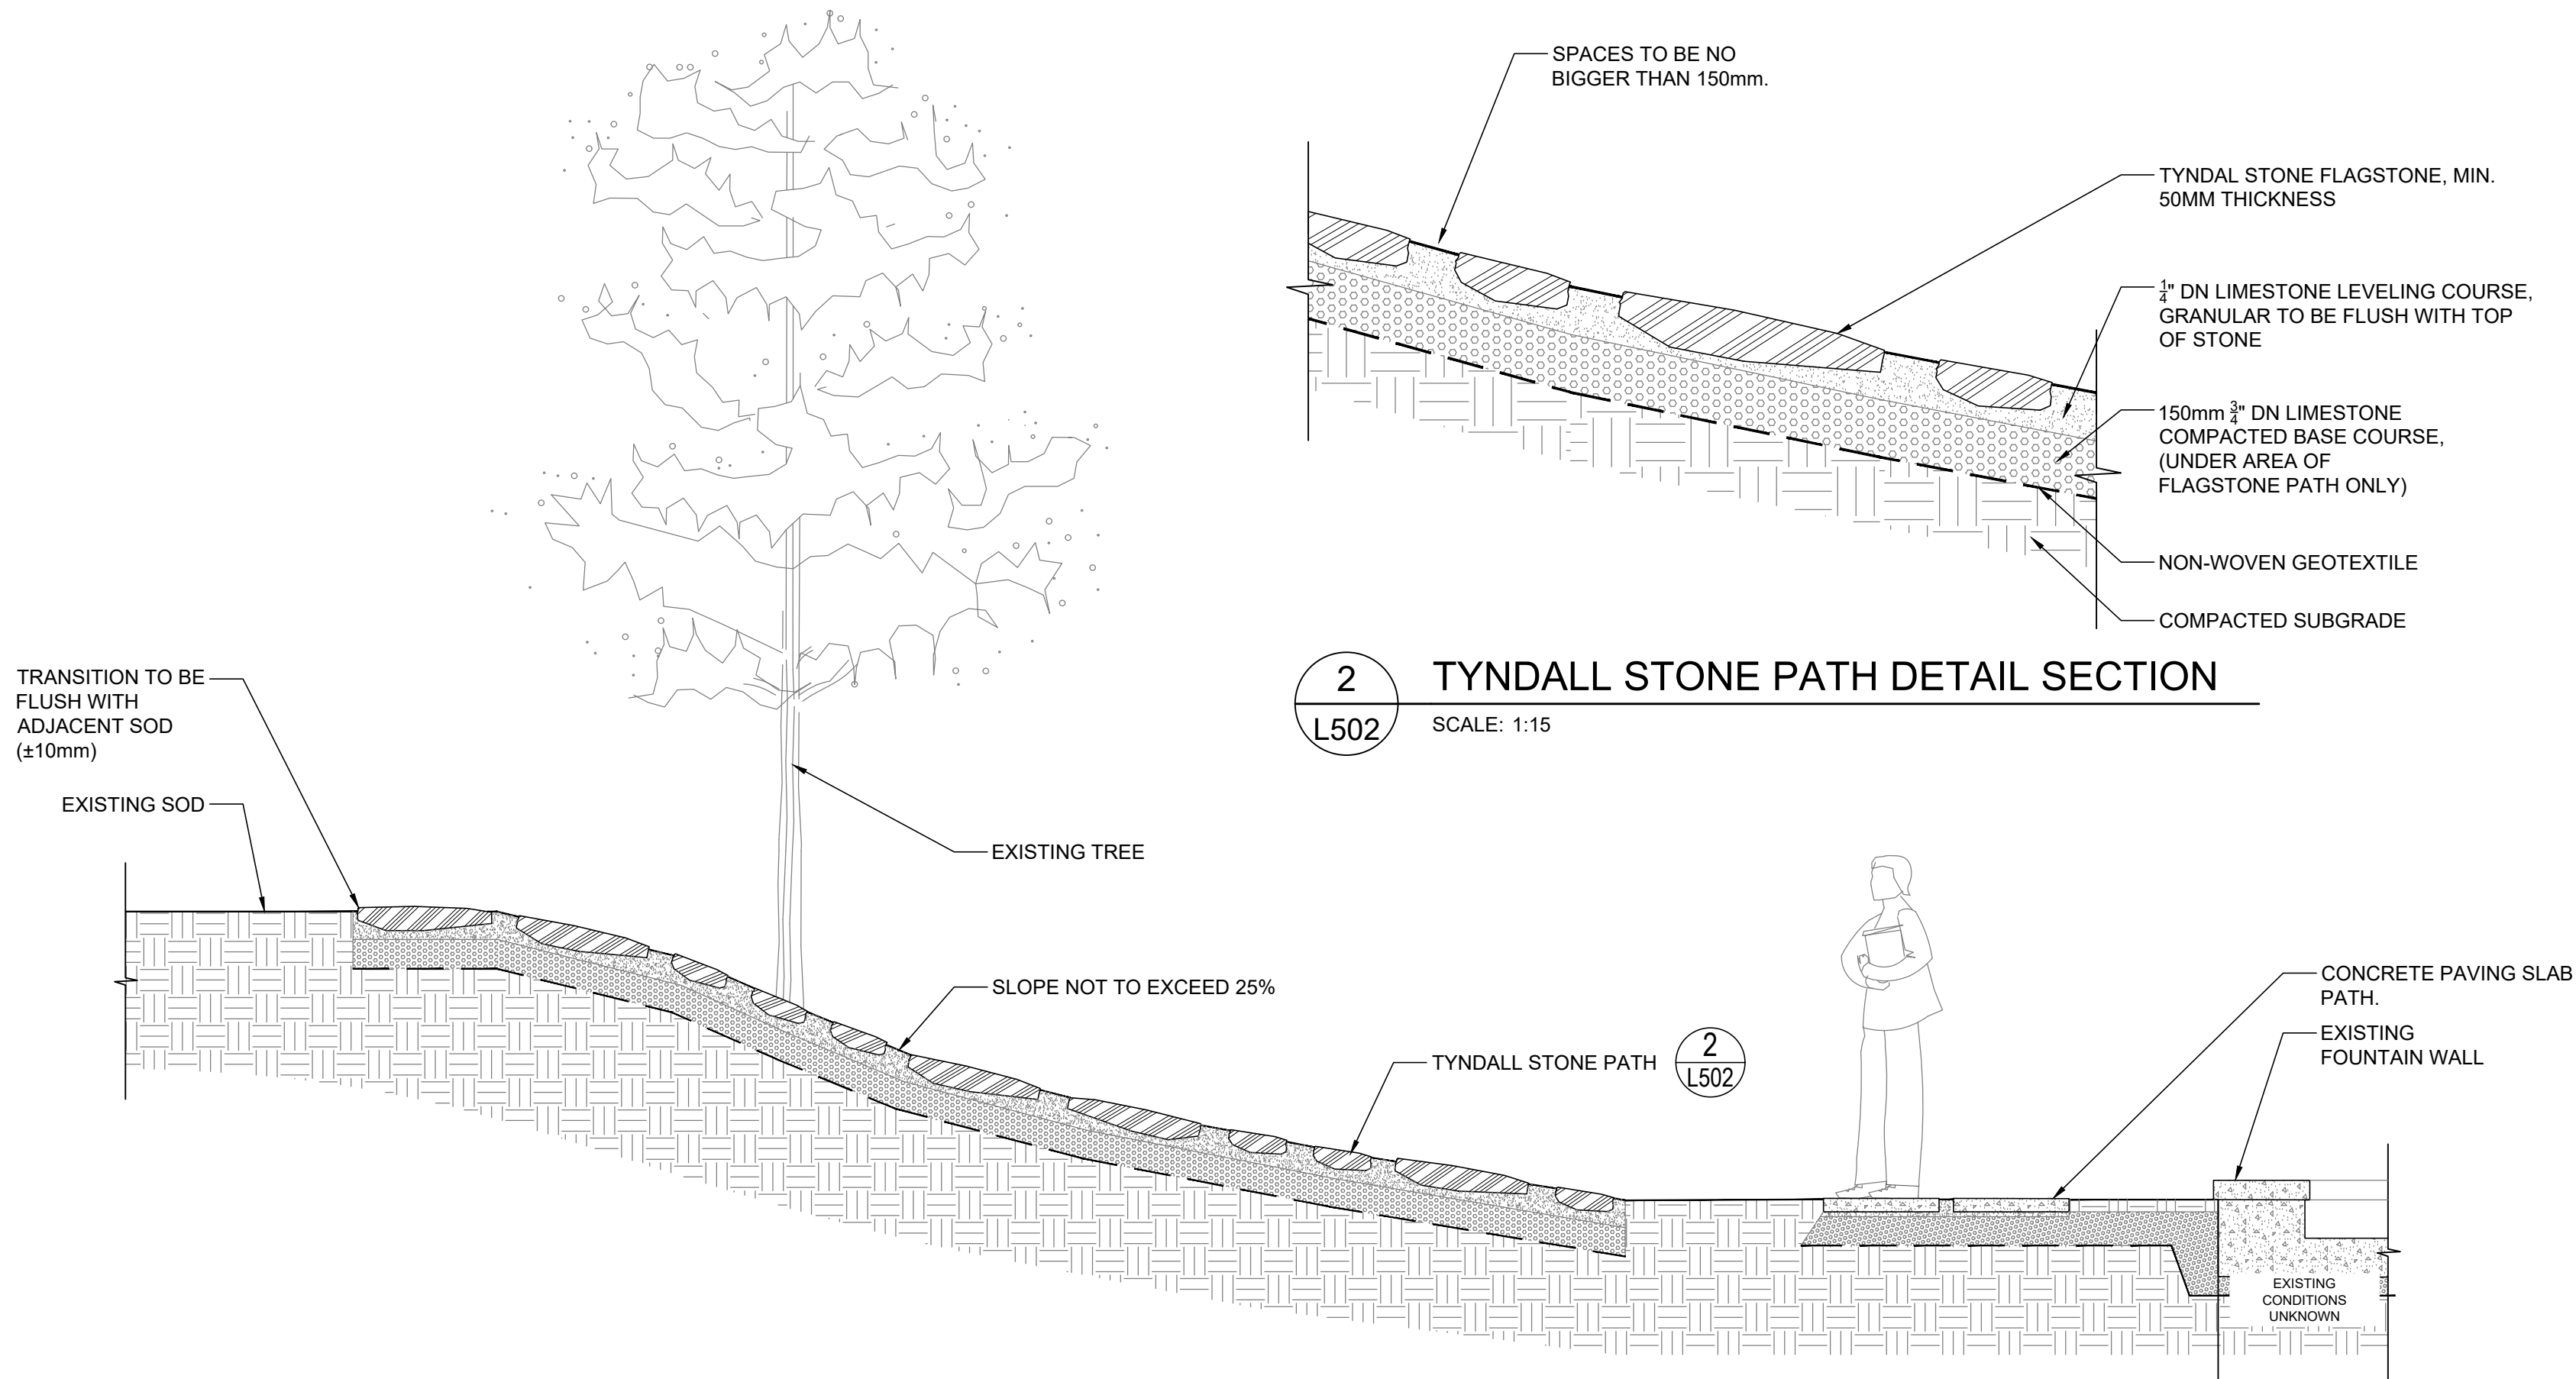


1 TYNDALL STONE PATH SECTION
L502 SCALE: 1:30

2 TYNDALL STONE PATH DETAIL SECTION
L502 SCALE: 1:15

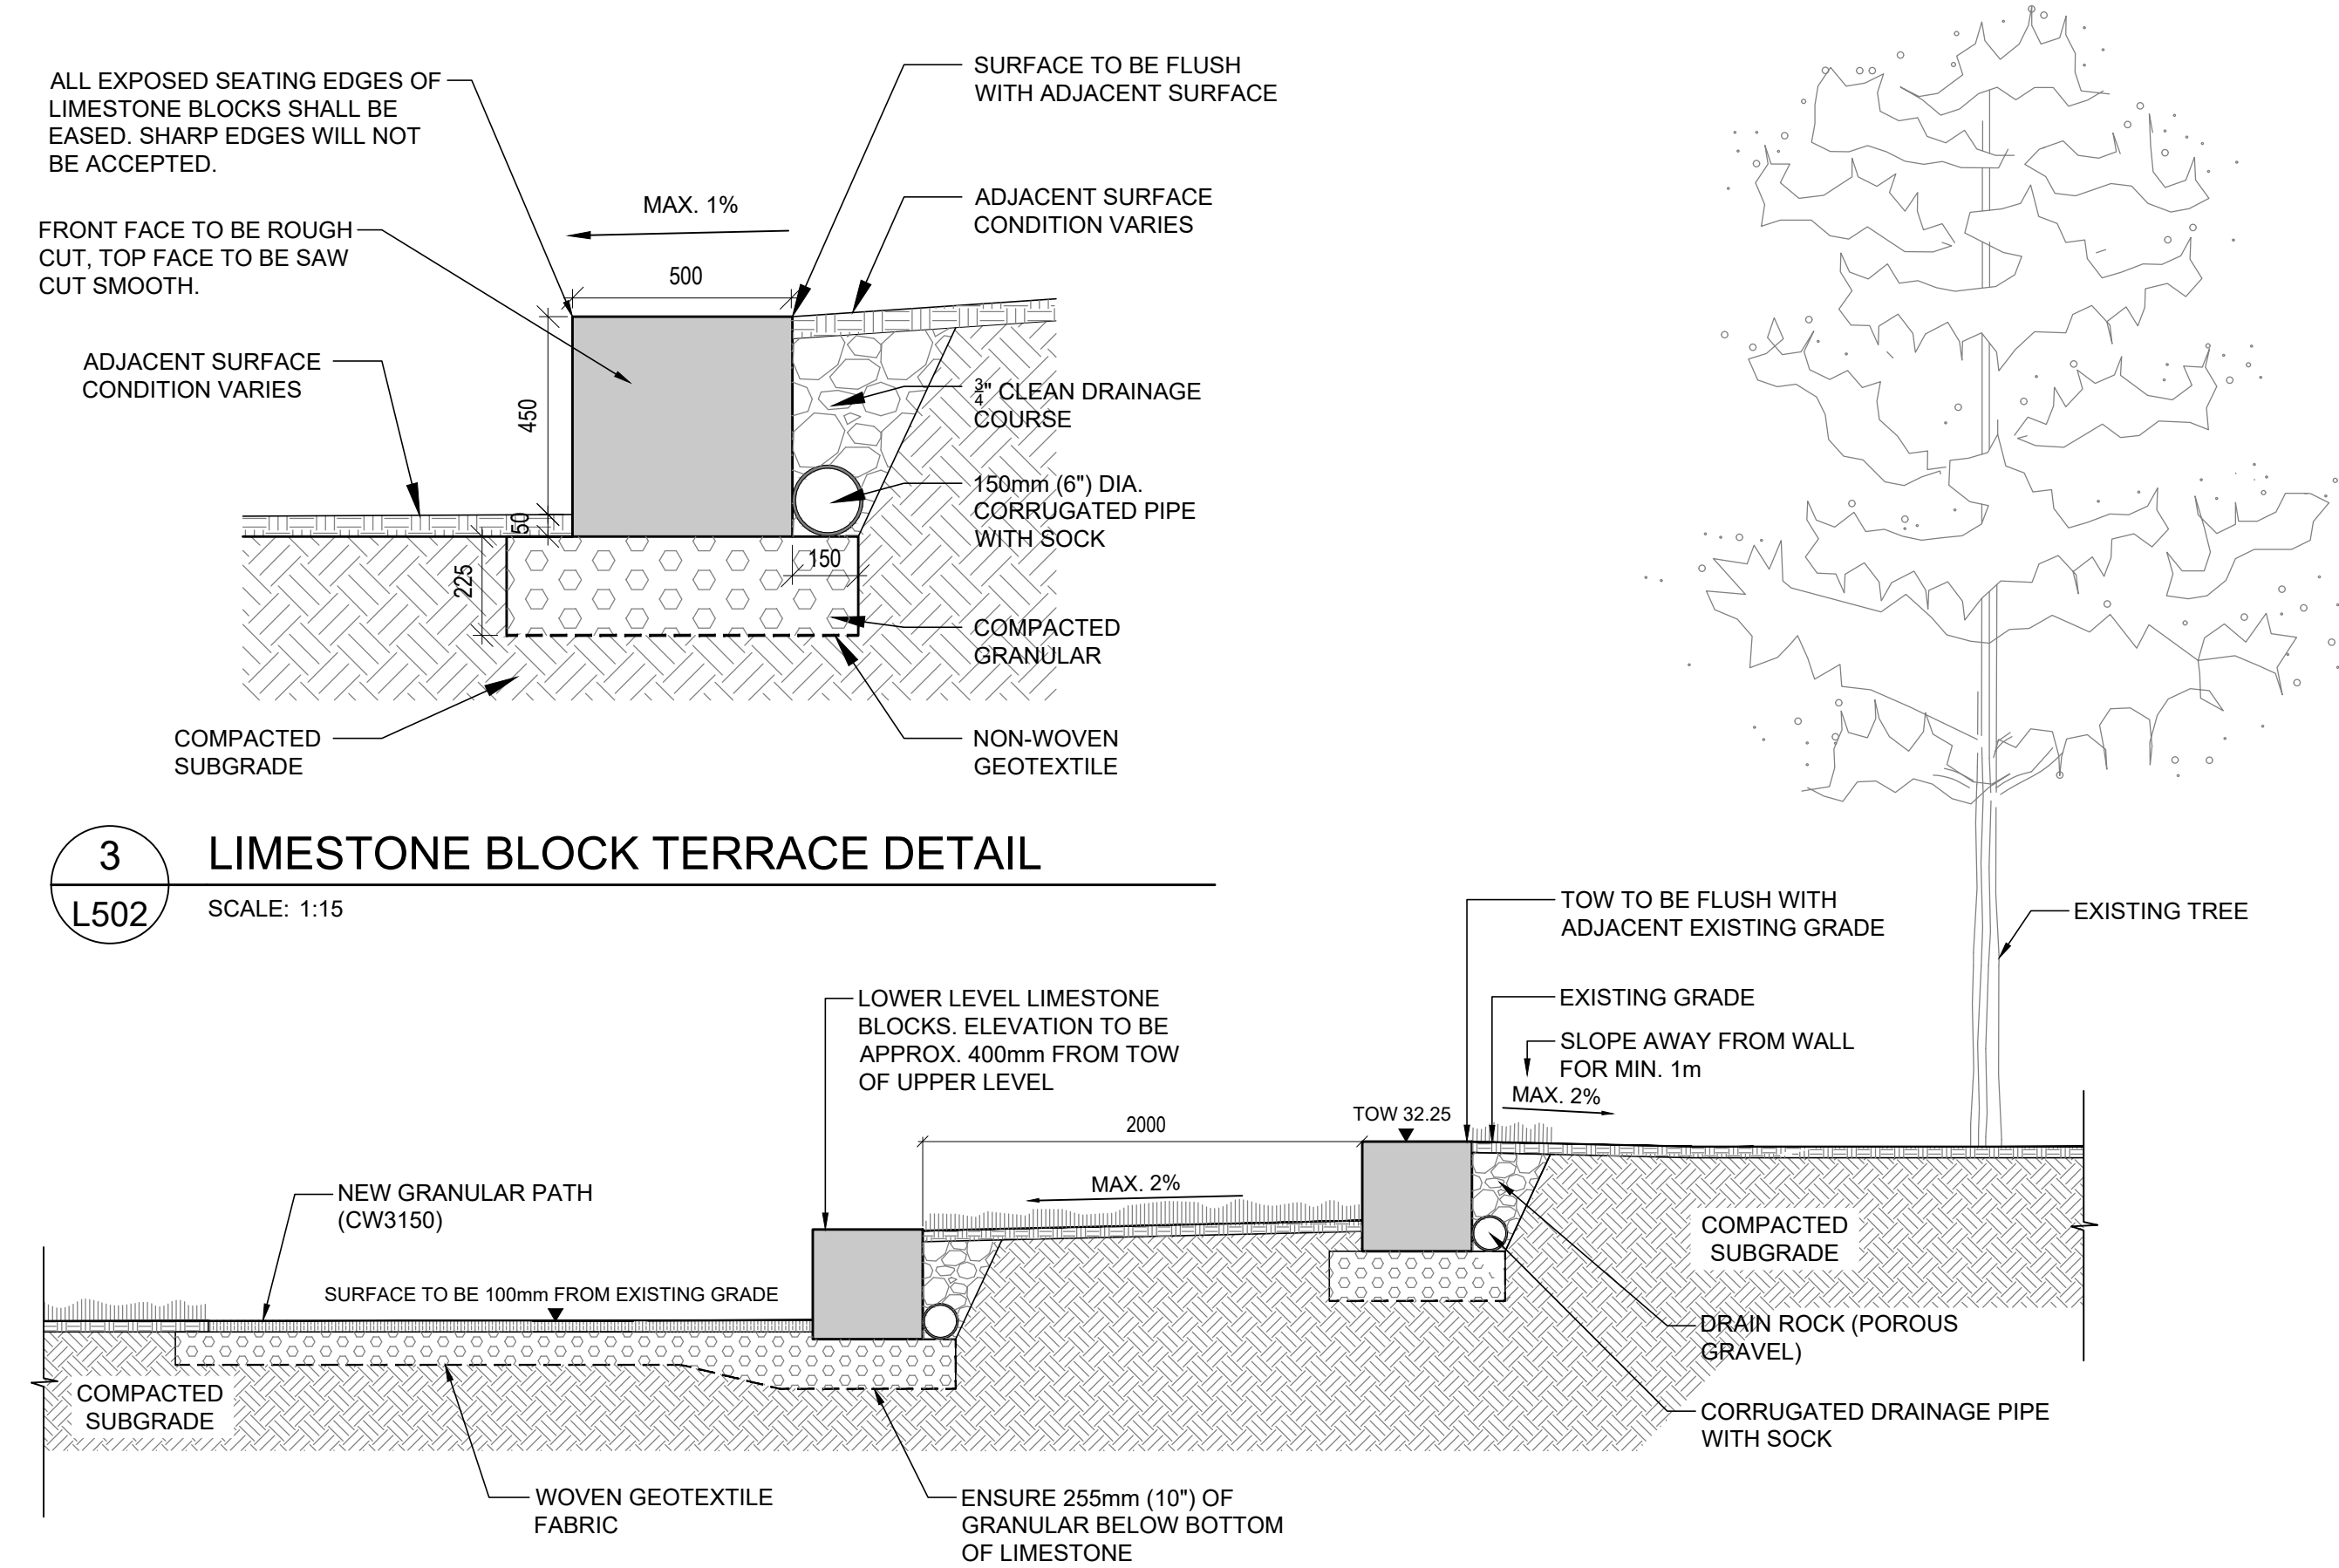

3 LIMESTONE BLOCK TERRACE DETAIL
L502 SCALE: 1:15

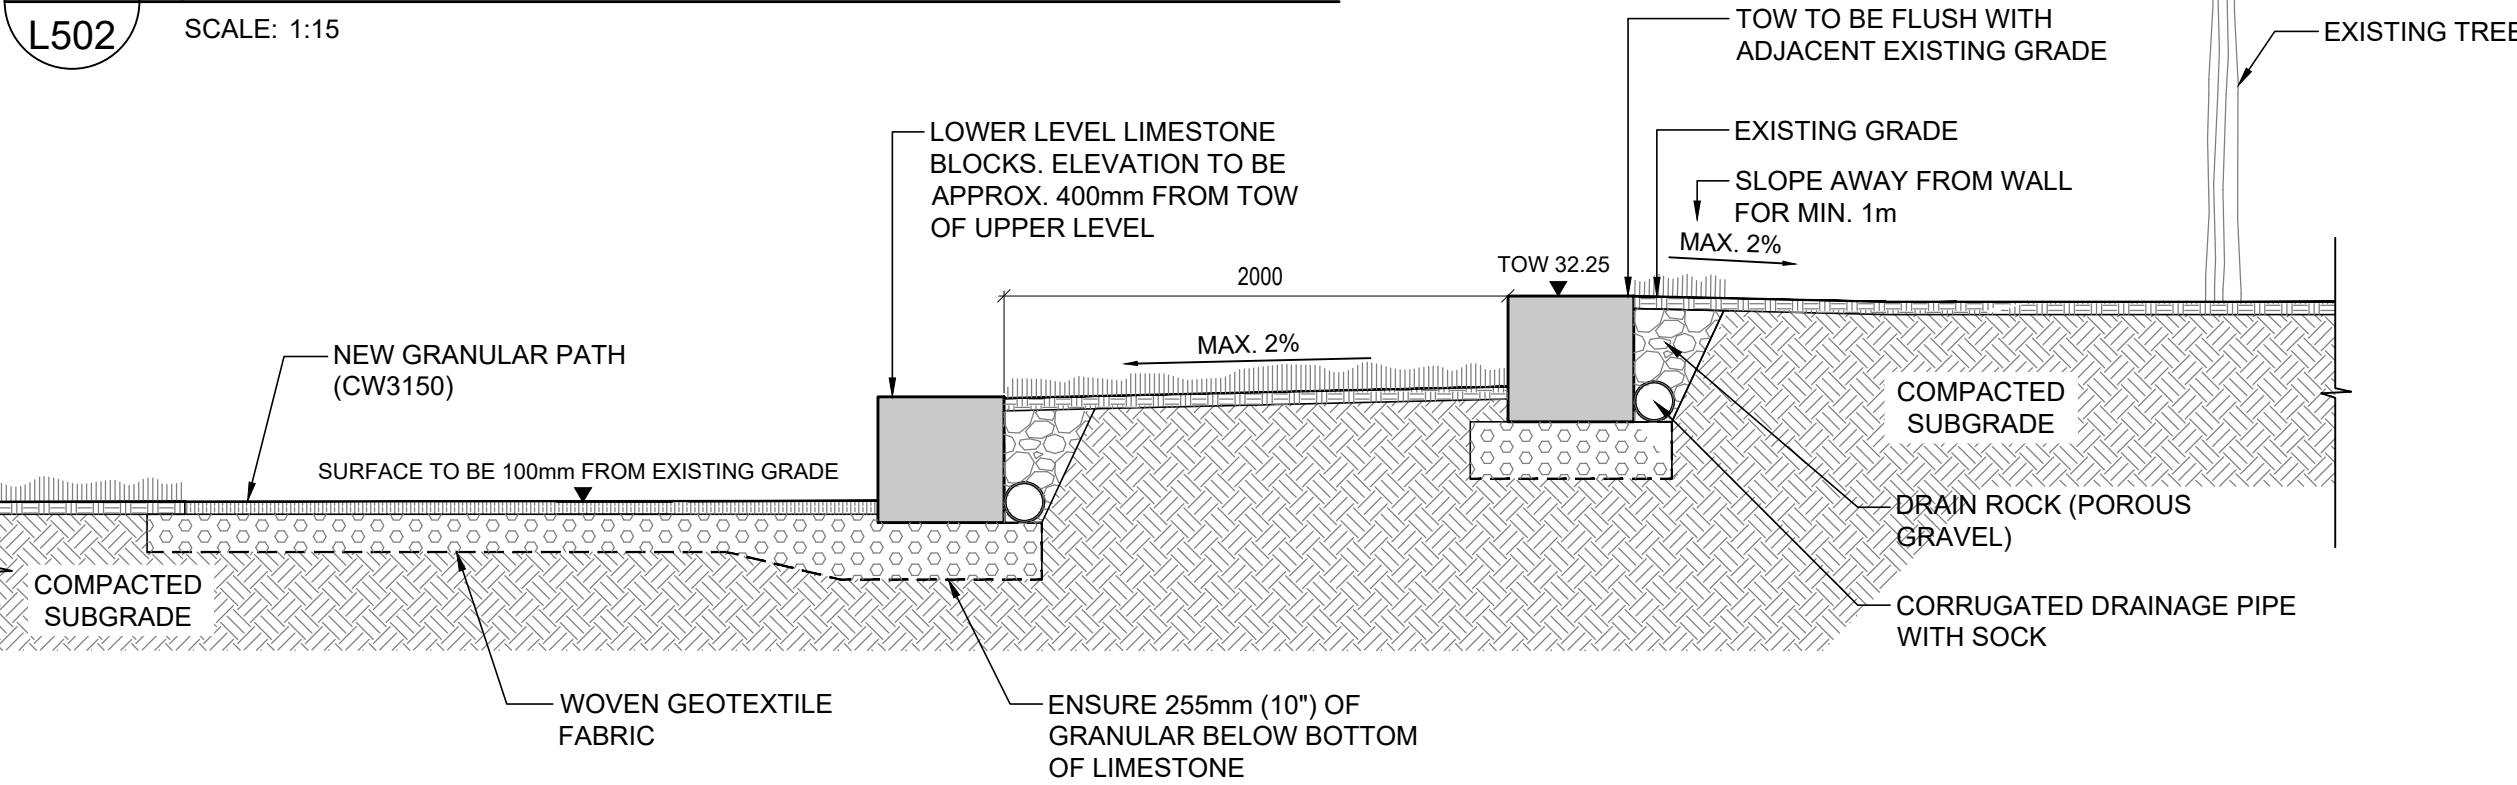

4 TERRACE SECTION
L502 SCALE: 1:30

01	2026-09-04	ISSUED FOR TENDER	MP
REV	DATE	DESCRIPTION	BY
SEAL			

PRELIMINARY
NOT FOR CONSTRUCTION

CITY OF WINNIPEG

BONNYCASTLE PARK RENEWAL
WINNIPEG, MANITOBA

LANDSCAPE DETAILS 2

PROJECT NO. 26-0107-011
DRAWN MP
APPROVED
PRINT DATE 2026-05-15
SCALE AS SHOWN

L502