
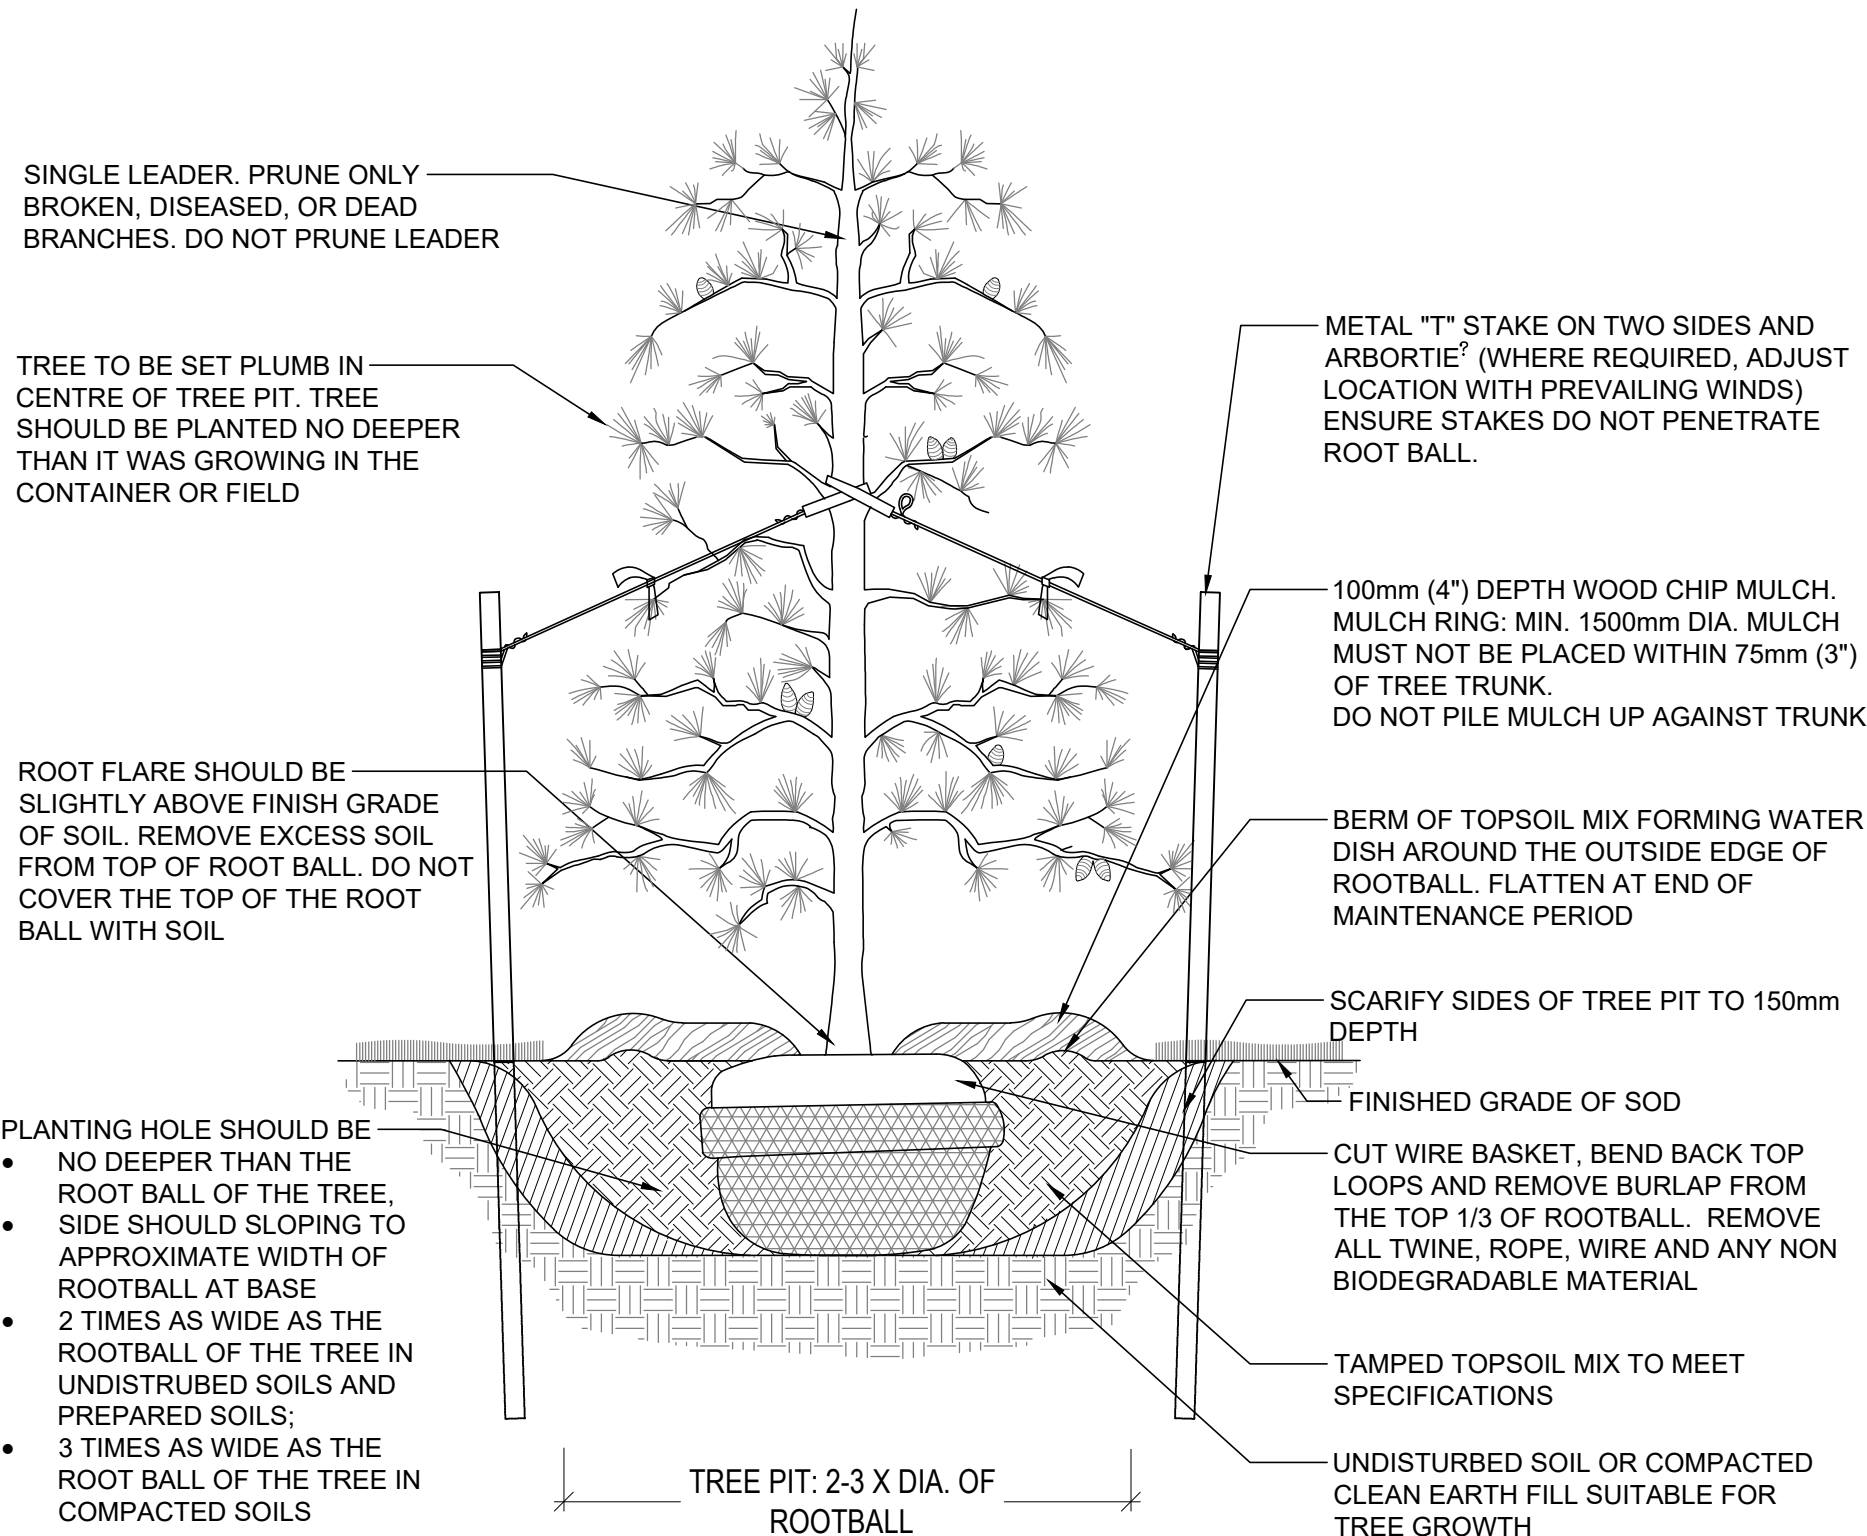


CAD FILE P:\PROJECTS\2026 PROJECTS\26-0107-011 BONNYCASTLE PARK REHABILITATION\3. DESIGN\3.5 CAD\BONNYCASTLE PARK RENEWAL DETAILS.DWG

THIS DRAWING MUST NOT BE SCALED

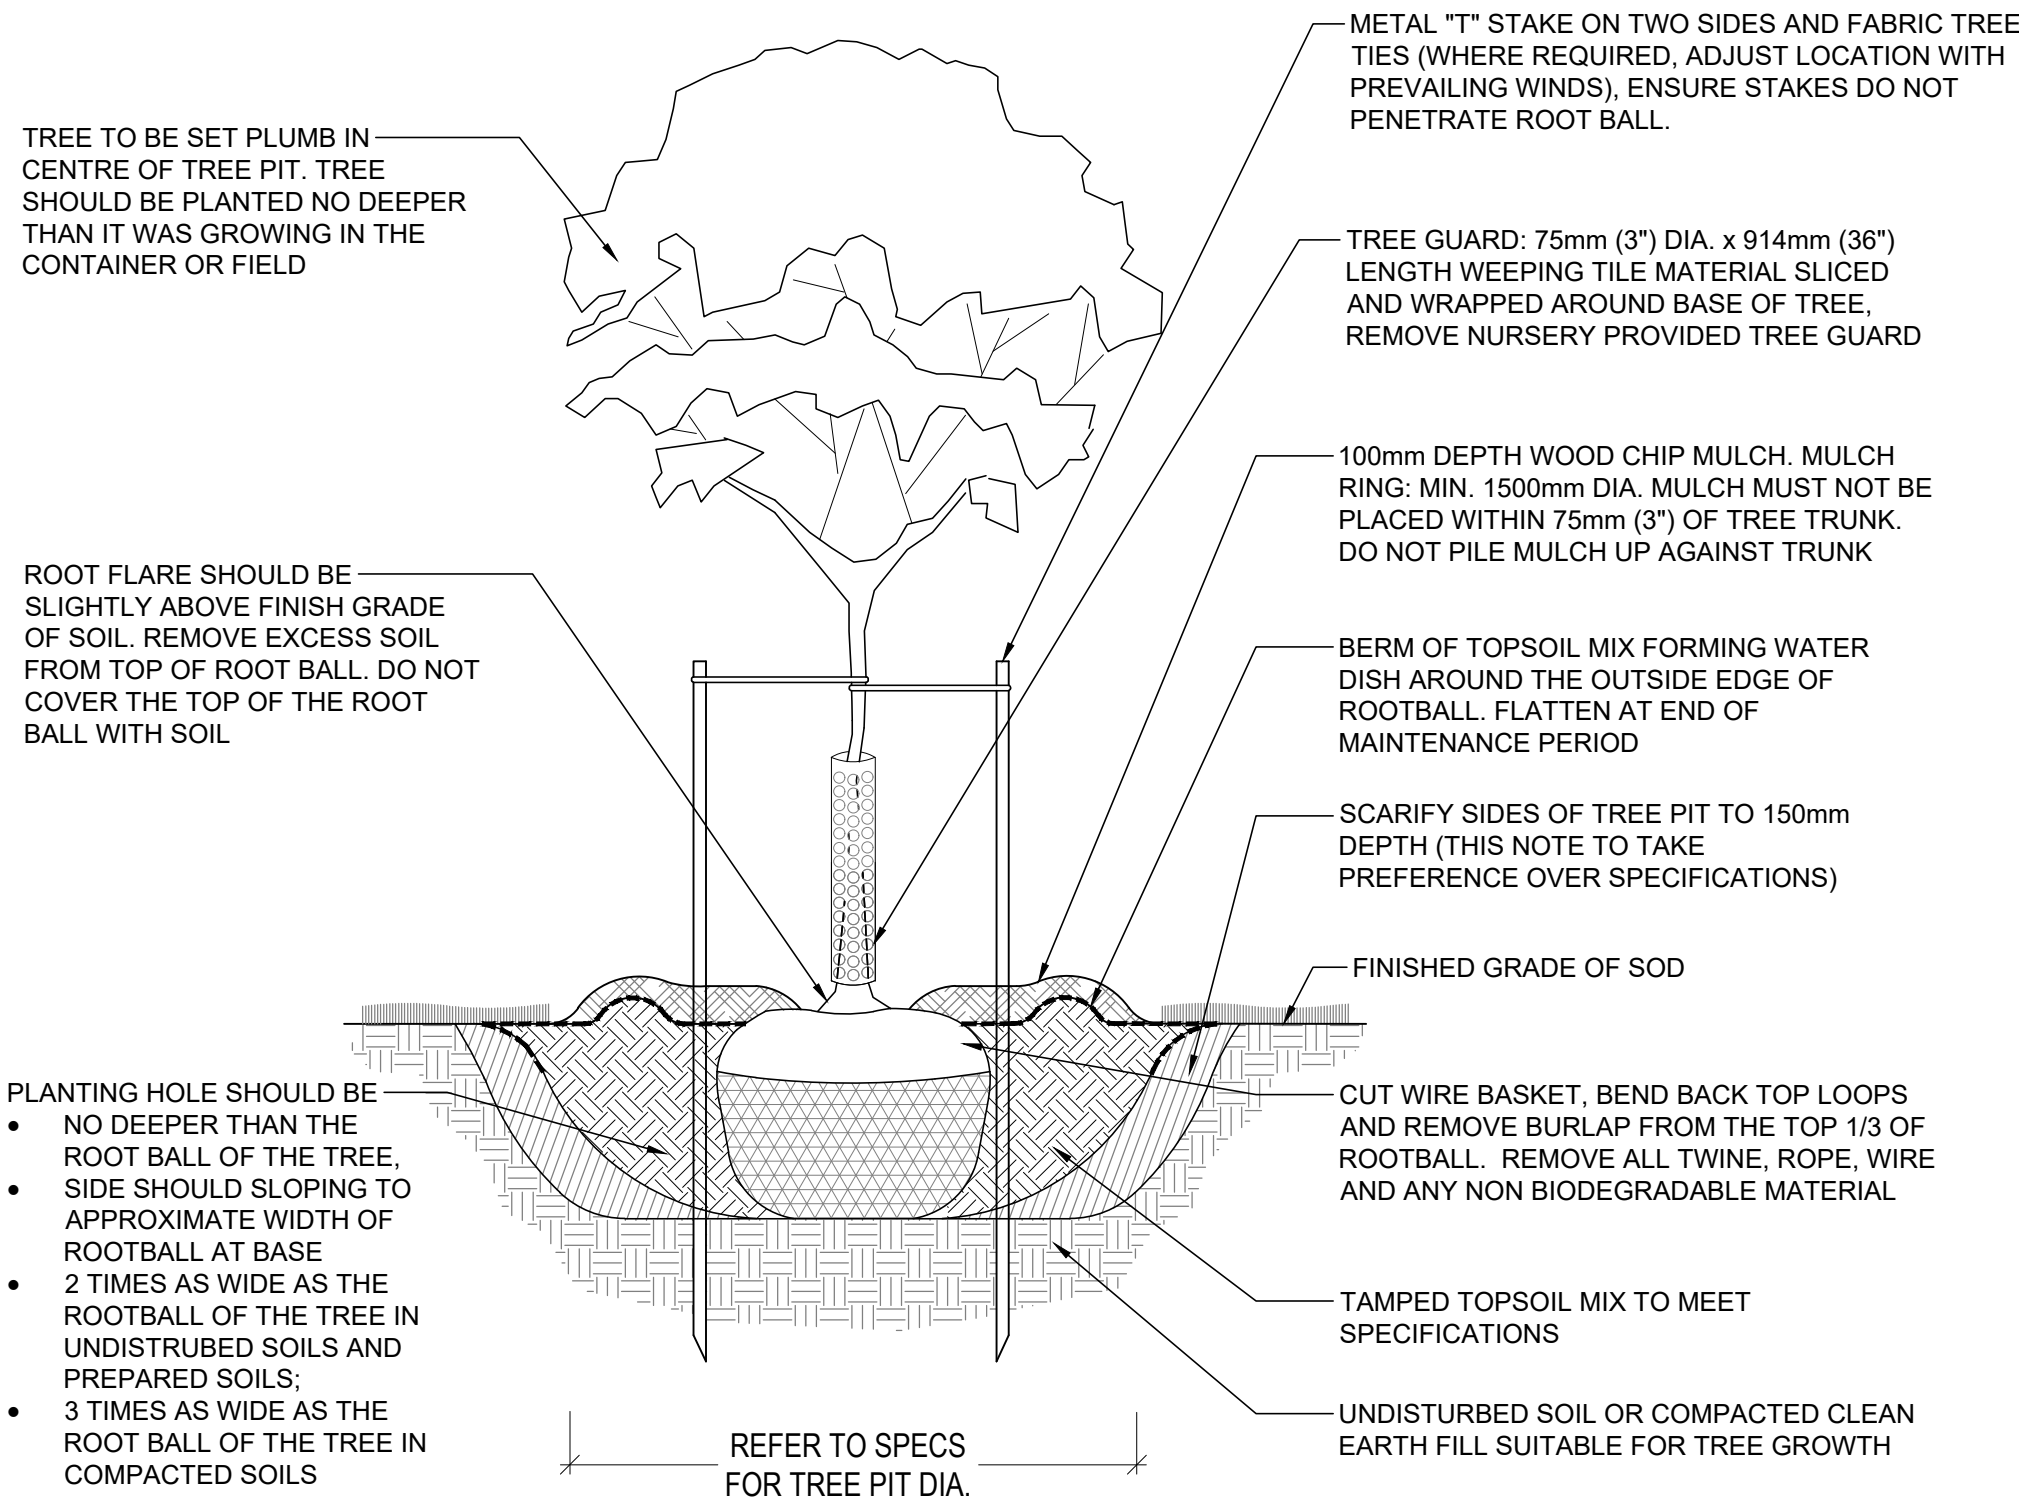


- NOTES:
1. LAYOUT OF PLANT MATERIAL TO BE APPROVED BY L.A. PRIOR TO INSTALLATION.
 2. **PIT TO BE DUG WITH BACK HOE NOT TREE SPADE.**
 3. CONTRACTOR TO ENSURE 'T'-BARS DO NOT PENETRATE ROOT BALL.
 4. SECURE 'T'-BARS TO TREE @ APPROX. 2/3 TOTAL TREE HEIGHT ABOVE FIN. GRADE.
 5. TREE SHALL BE PRUNED IMMEDIATELY AFTER PLANTING TO REMOVE DEAD, BROKEN, DISEASED, DYING OR RUBBING BRANCHES. TREE TOPPING OR HEADING IS NOT PERMITTED AT ANY TIME.
 6. STAKES & TIES TO BE REMOVED BY CONTRACTOR AT END OF MAINTENANCE PERIOD AND UPON ACCEPTANCE BY L.A.
 6. MULCH TO BE ENVIRO MULCH (CHARCOAL BLACK). THE RECOMMENDED MULCH SHALL CONSIST OF CHIPS NOT LESS THAN 15mm NOT LARGER THAN 75mm IN SIZE AND NOT MORE THAN 20mm THICK.
 7. ALSO REFER TO CITY OF WINNIPEG TREE PLANTING AND MAINTENANCE SPECIFICATION.

1 DECIDUOUS TREE PLANTING

L503 SCALE: 1:20

2 CONIFEROUS TREE PLANTING

L503 SCALE: 1:20

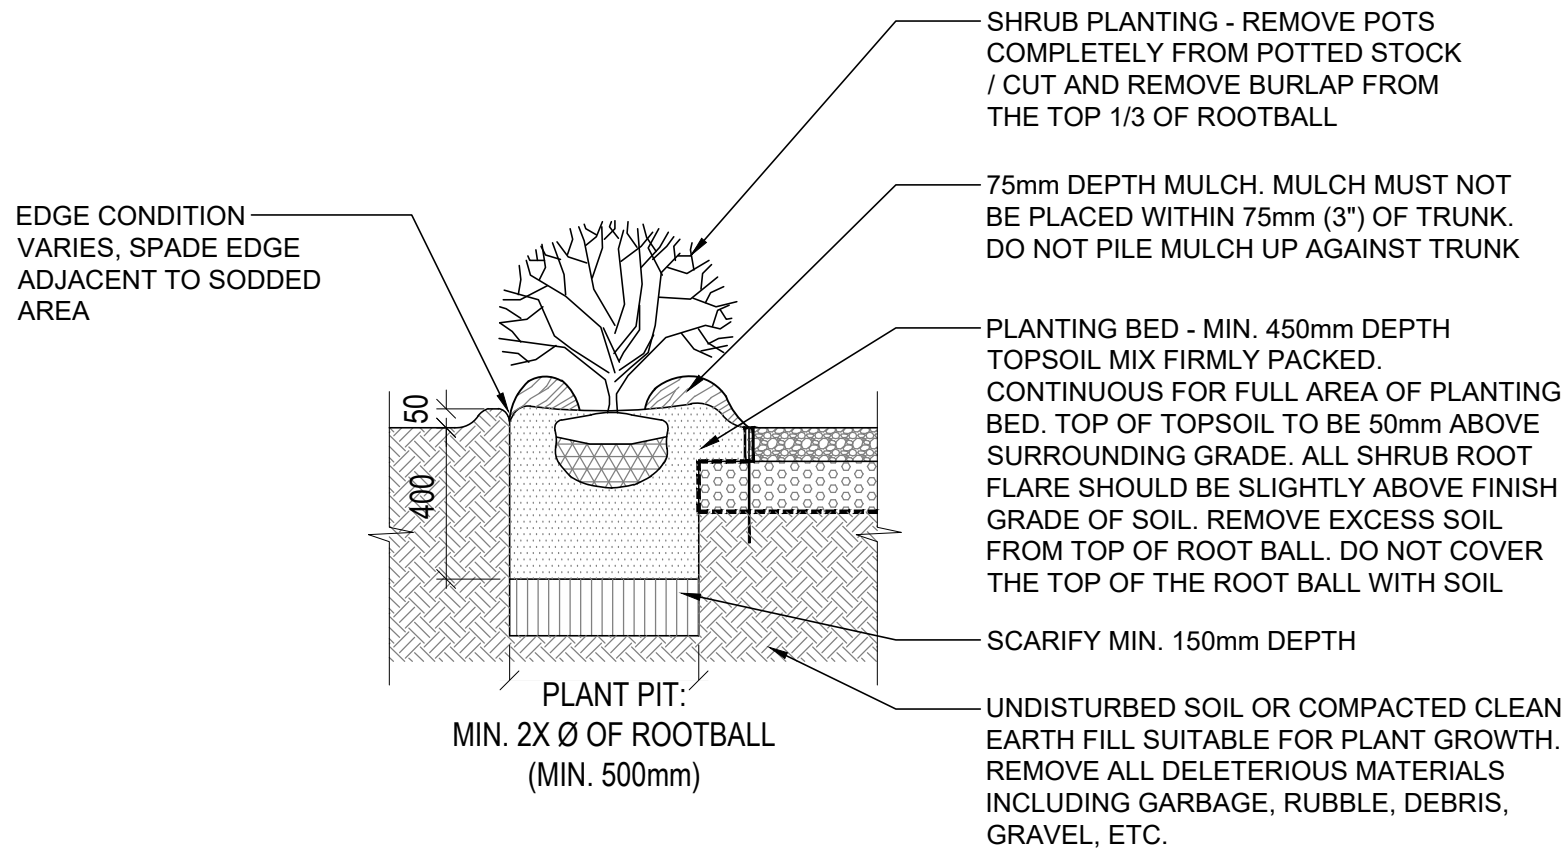

3 SHRUB PLANTING

L503 SCALE: 1:20

01	2026-09-04	ISSUED FOR TENDER	MP
REV	DATE	DESCRIPTION	BY
SEAL			

PRELIMINARY
NOT FOR CONSTRUCTION

CITY OF WINNIPEG

BONNYCASTLE PARK RENEWAL
WINNIPEG, MANITOBA

LANDSCAPE DETAILS 3

PROJECT NO. 26-0107-011
DRAWN MP
APPROVED
PRINT DATE 2026-05-15
SCALE AS SHOWN

L503