
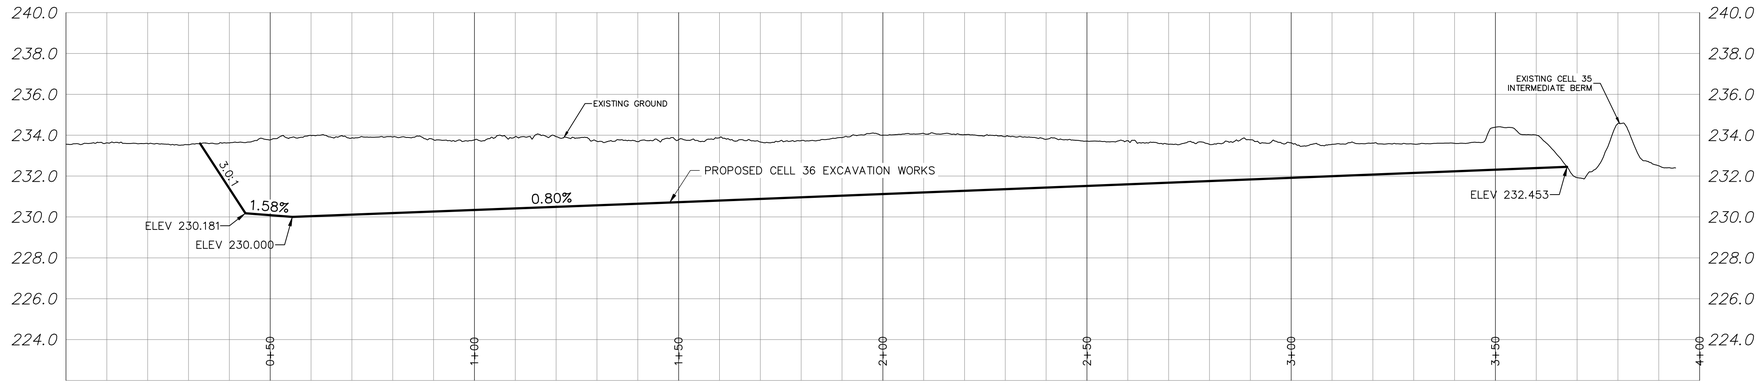


SECTION A

1: 750

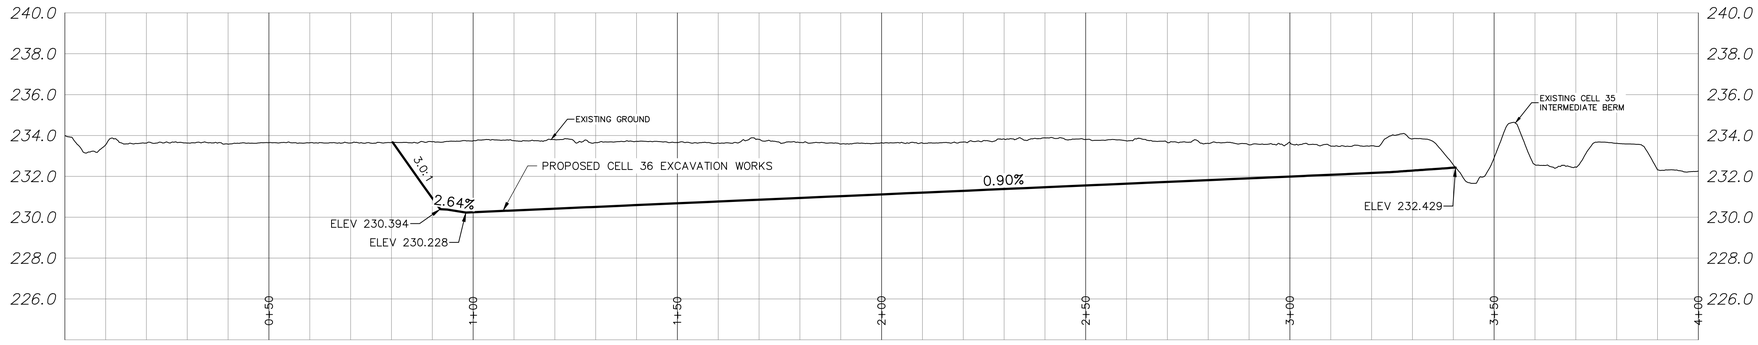

SECTION B

1: 750

TENDER NO. 816–2026

ENGINEERS GEOSCIENTISTS MANITOBA
Certificate of Authorization
AECOM Canada ULC
No. 4671

METRIC
WHOLE NUMBERS INDICATE MILLIMETRES
DECIMALIZED NUMBERS INDICATE METRES

WARNING

IF POWER EQUIPMENT OR EXPLOSIVES ARE TO BE USED FOR EXCAVATION ON THIS PROJECT THE CONTRACTOR MUST:

1) NOTIFY THE GAS COMPANY OF THE PROPOSED LOCATION OF EXCAVATION.

2) TAKE PRECAUTION TO AVOID DAMAGE TO GAS COMPANY INSTALLATIONS.

SEE PROVINCIAL REGULATION 210/72 FOR DETAILS

LOCATION APPROVED

UNDERGROUND STRUCTURES

SUPV. U/G STRUCTURES COMMITTEE _____ DATE _____

NOTE:

LOCATION OF UNDERGROUND STRUCTURES AS SHOWN ARE BASED ON THE BEST INFORMATION AVAILABLE BUT NO GUARANTEE IS GIVEN THAT ALL EXISTING UTILITIES ARE SHOWN OR THAT THE GIVEN LOCATIONS ARE EXACT. CONFIRMATION OF EXISTENCE AND EXACT LOCATION OF ALL SERVICES MUST BE OBTAINED FROM THE INDIVIDUAL UTILITIES BEFORE PROCEEDING WITH CONSTRUCTION.

B.M.
ELEV.

CONSTRUCTION COMPLETION DATE: YYYY MM DD

NO.	REVISIONS	DATE	BY
0	ISSUED FOR TENDER	2026/10/27	MT

AECOM

DESIGNED BY	MT	CHECKED BY	BM
DRAWN BY	LB	APPROVED BY	SJ
SCALE: HORIZONTAL	1:1500	RELEASED FOR CONSTRUCTION	
VERTICAL	–		
DATE	2026 10 27	DATE	

PLOT DATE: 2026 10 27

ENGINEER'S SEAL

PROVINCE OF MANITOBA
B.K. MARTIN
REGISTERED PROFESSIONAL ENGINEER
Oct. 29 2026

CONSULTANT DRAWING NUMBER
C–3001

Winnipeg

THE CITY OF WINNIPEG
WATER AND WASTE DEPARTMENT
SOLID WASTE SERVICES

BRADY ROAD RESOURCE MANAGEMENT FACILITY
CELL 36 EXCAVATION WORKS
SECTIONS

SHEET 5 OF 6

CITY DRAWING NUMBER
1-0400L-C0037-001