
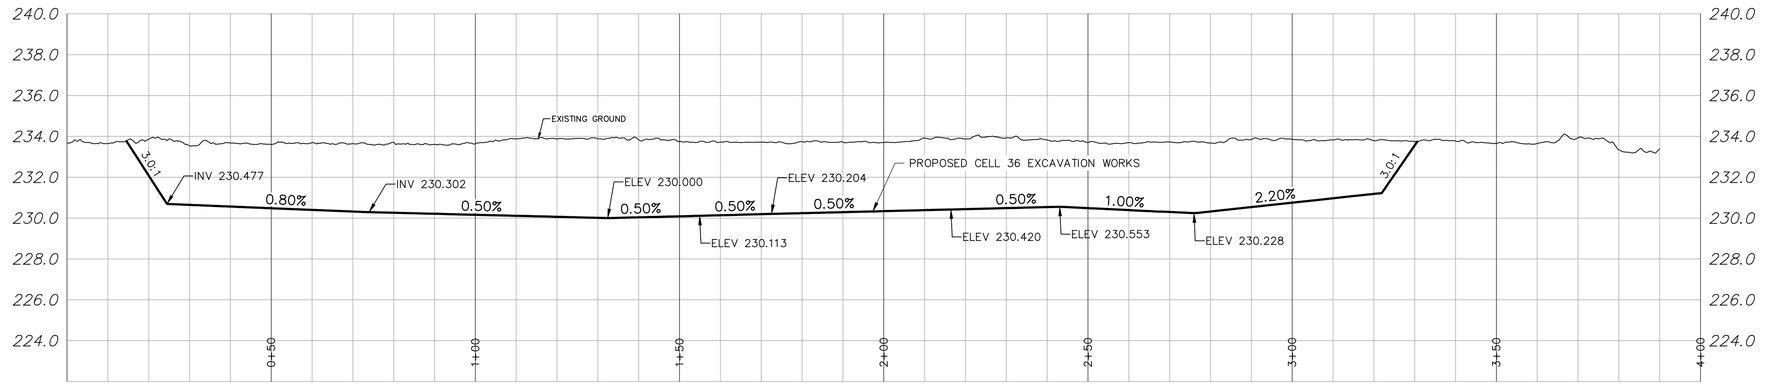



SECTION C (ALONG GRADE BREAK)

1: 750

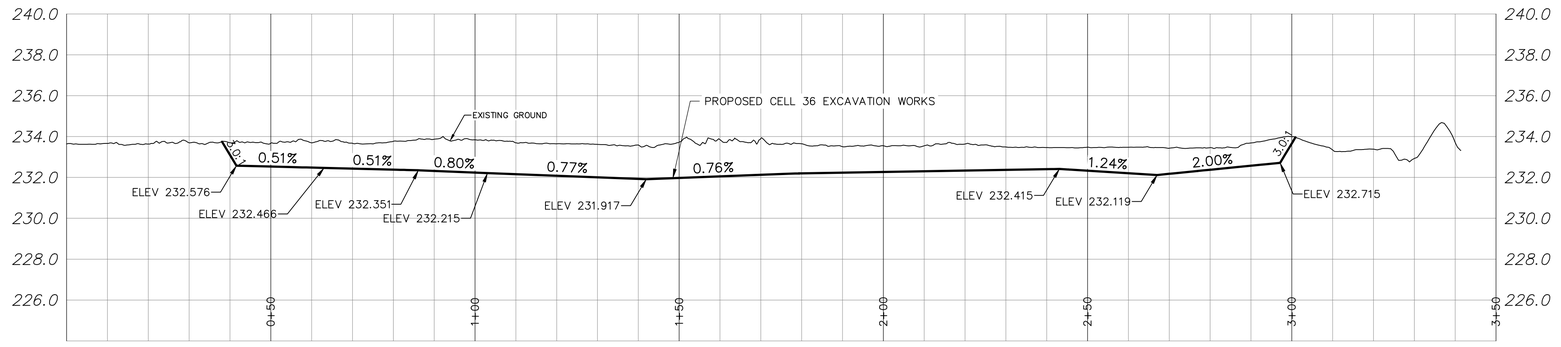


SECTION D

1: 750

TENDER NO. 816–2026

ENGINEERS GEOSCIENTISTS MANITOBA
Certificate of Authorization
AECOM Canada ULC
No. 4671

METRIC
WHOLE NUMBERS INDICATE MILLIMETRES
DECIMALIZED NUMBERS INDICATE METRES

## WARNING

IF POWER EQUIPMENT OR EXPLOSIVES ARE TO BE USED FOR EXCAVATION ON THIS PROJECT THE CONTRACTOR MUST:

1) NOTIFY THE GAS COMPANY OF THE PROPOSED LOCATION OF EXCAVATION.

2) TAKE PRECAUTION TO AVOID DAMAGE TO GAS COMPANY INSTALLATIONS.

SEE PROVINCIAL REGULATION 210/72 FOR DETAILS

## LOCATION APPROVED

UNDERGROUND STRUCTURES

SUPV. U/G STRUCTURES COMMITTEE _____ DATE _____

NOTE:

LOCATION OF UNDERGROUND STRUCTURES AS SHOWN ARE BASED ON THE BEST INFORMATION AVAILABLE BUT NO GUARANTEE IS GIVEN THAT ALL EXISTING UTILITIES ARE SHOWN OR THAT THE GIVEN LOCATIONS ARE EXACT. CONFIRMATION OF EXISTENCE AND EXACT LOCATION OF ALL SERVICES MUST BE OBTAINED FROM THE INDIVIDUAL UTILITIES BEFORE PROCEEDING WITH CONSTRUCTION.

B.M.
ELEV.

CONSTRUCTION COMPLETION DATE: YYYY MM DD

| NO. | REVISIONS | DATE | BY |
|---|---|---|---|
| 0 | ISSUED FOR TENDER | 2026/10/27 | MT |

AECOM

| | | | |
|---|---|---|---|
| DESIGNED BY | MT | CHECKED BY | BM |
| DRAWN BY | LB | APPROVED BY | SJ |
| SCALE: HORIZONTAL | 1:1500 | RELEASED FOR CONSTRUCTION | |
| VERTICAL | – | | |
| DATE | 2026 10 27 | DATE | |

PLOT DATE: 2026 10 27

ENGINEER'S SEAL

PROVINCE OF MANITOBA
B.K. MARTIN
100256
REGISTERED PROFESSIONAL ENGINEER
Oct. 29 2026

CONSULTANT DRAWING NUMBER
C–3002

Winnipeg

# THE CITY OF WINNIPEG

WATER AND WASTE DEPARTMENT
SOLID WASTE SERVICES

BRADY ROAD RESOURCE MANAGEMENT FACILITY
CELL 36 EXCAVATION WORKS
SECTIONS

SHEET 6 OF 6

CITY DRAWING NUMBER

1–0400L–C0037–002