
THE CITY OF WINNIPEG

WATER AND WASTE DEPARTMENT
SOLID WASTE SERVICES

BRADY ROAD
RESOURCE MANAGEMENT FACILITY
CELL 36 EXCAVATION WORKS

TENDER NO. 816–2026

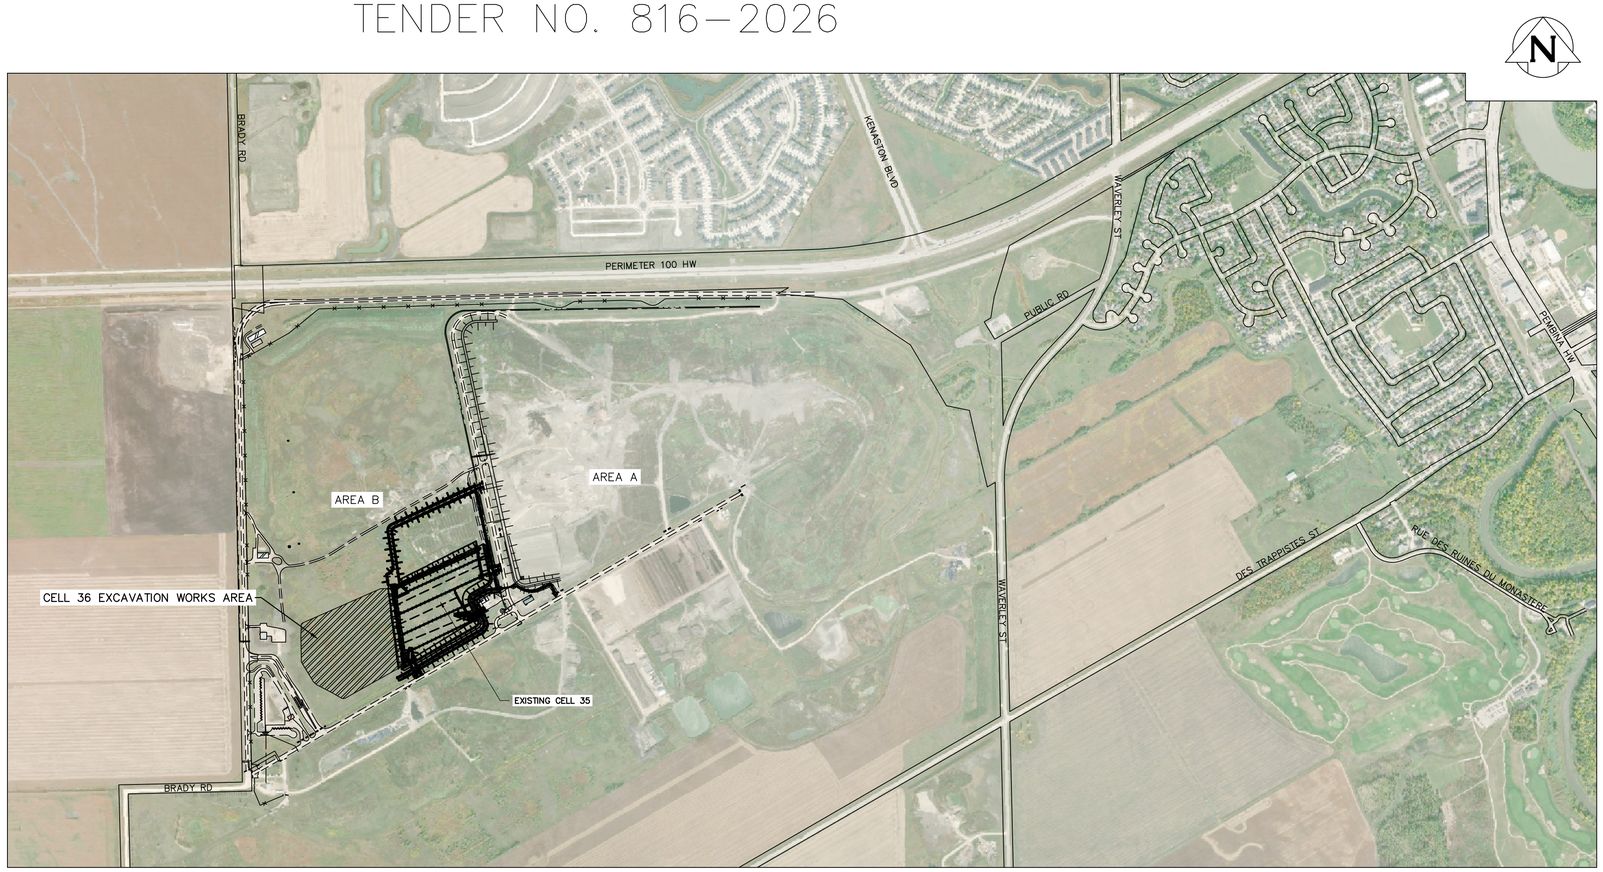

KEY MAP

ISSUED FOR TENDER

ISSUED DATE: 2026–10–27

SHEET 1 OF 6

CITY DRAWING NUMBER

1–0400L–D0004–001