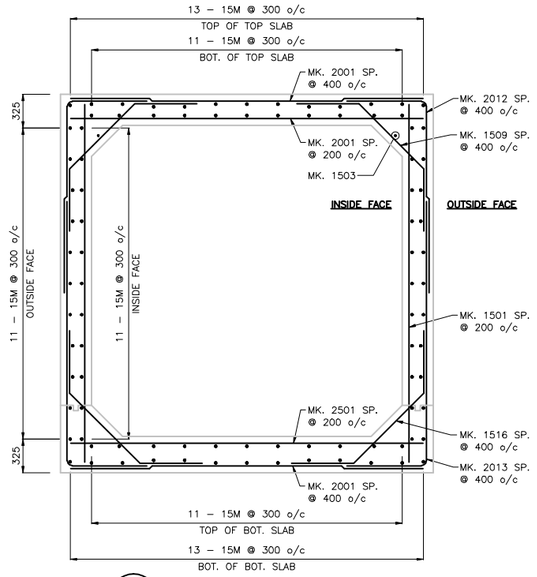

A 10 | 11 SECTION – SHAFT
1:25

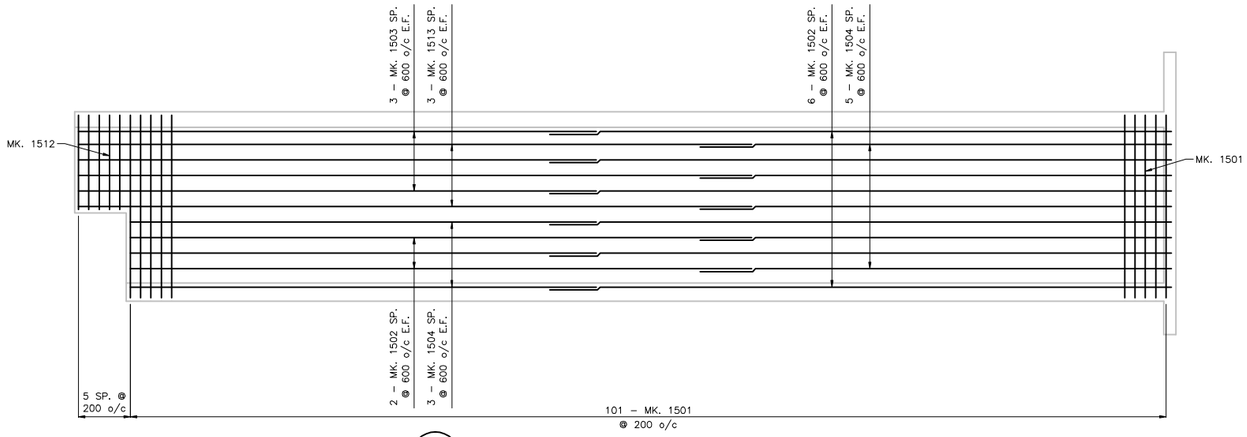

B 10 | 11 SECTION – FOR BOTH FACES

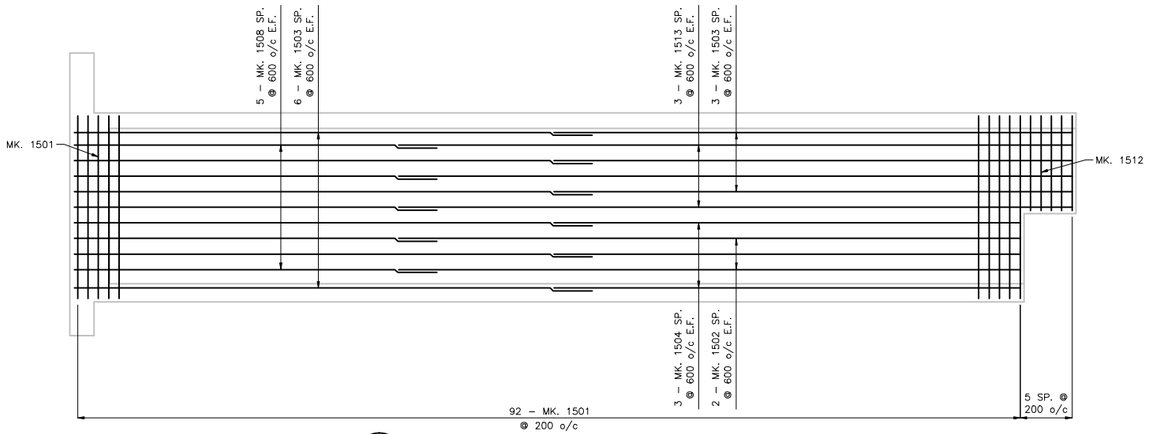

C 10 | 11 SECTION – FOR BOTH FACES

APEGM
Certificate of Authorization
Stantec Consulting Ltd.
No. 1901 Date:_____

LOCATION APPROVED
UNDERGROUND STRUCTURES

SUPV. U/C STRUCTURES COMMITTEE DATE

NOTE:
LOCATION OF UNDERGROUND STRUCTURES AS SHOWN ARE BASED ON THE BEST INFORMATION AVAILABLE BUT NO GUARANTEE IS GIVEN THAT ALL EXISTING UTILITIES ARE SHOWN OR THAT THE GIVEN LOCATIONS ARE EXACT. CONFIRMATION OF EXISTENCE AND EXACT LOCATION OF ALL SERVICES MUST BE OBTAINED FROM THE INDIVIDUAL UTILITIES BEFORE PROCEEDING WITH CONSTRUCTION.

B.M. ELEV.

NO.	REVISIONS	DATE	BY
1	ISSUED FOR ADDENDUM No. 1	11.01.18	K.S.A.
0	ISSUED FOR TENDER	11.01.06	K.S.A.

Stantec Consulting Ltd.
905 Waverley Street, Winnipeg, Manitoba
Tel 204-489-5900 Fax 204-453-9012

DESIGNED BY	K.S.A.	CHECKED BY	V.M.M. / K.S.A.
DRAWN BY	J.M.B.	APPROVED BY	K.S.A.
SCALE:	1:50 U.N.O.	RELEASED FOR CONSTRUCTION:	
DATE	09.12.11	DATE	

ENGINEER'S SEAL

CONSULTANT DRAWING NO.
S-104

THE CITY OF WINNIPEG
WATER AND WASTE DEPARTMENT
ENGINEERING DIVISION

KENASTON BOULEVARD
AT BISHOP GRANDIN BOULEVARD
CONCRETE CULVERT EXTENSION
REINFORCING DETAILS - SHEET 2 OF 3

SHEET	11 OF 14
CAD FILE DRAWING NUMBER	04840S-I04-727.dwg
CITY DRAWING NUMBER	C375-11-11

V:\1137\active\113704840\planning\WQ_design\sheet_files\culvert\04840s-104-727.dwg
2011-12-11 11:33:04 By: jasmineho