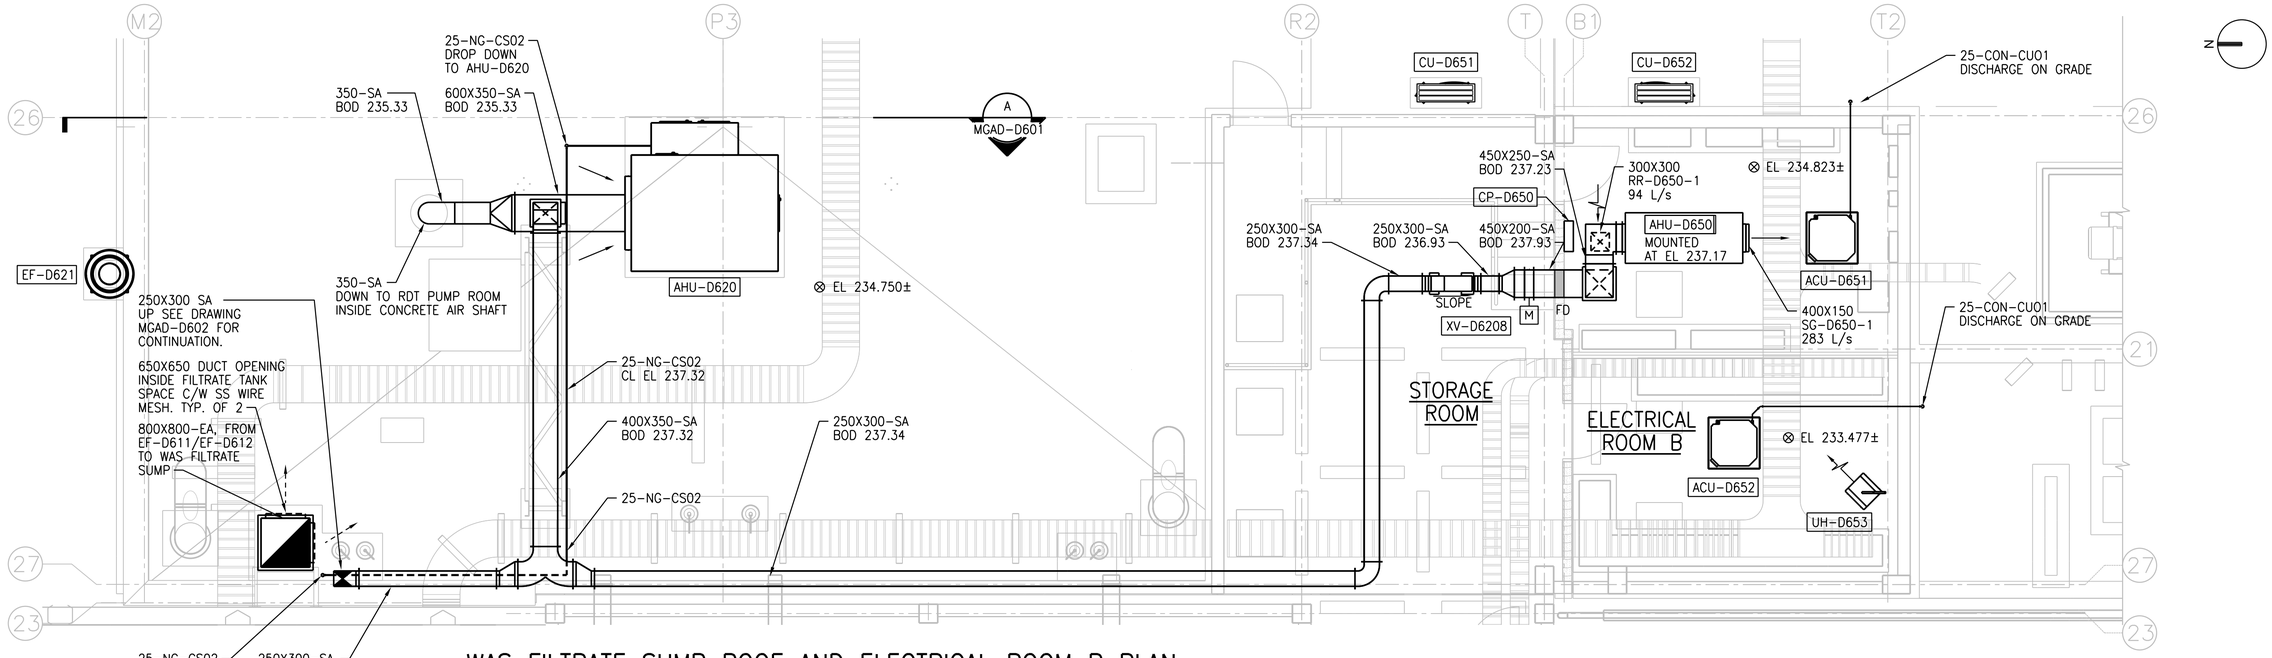

WAS FILTRATE SUMP ROOF AND ELECTRICAL ROOM B PLAN

1:50

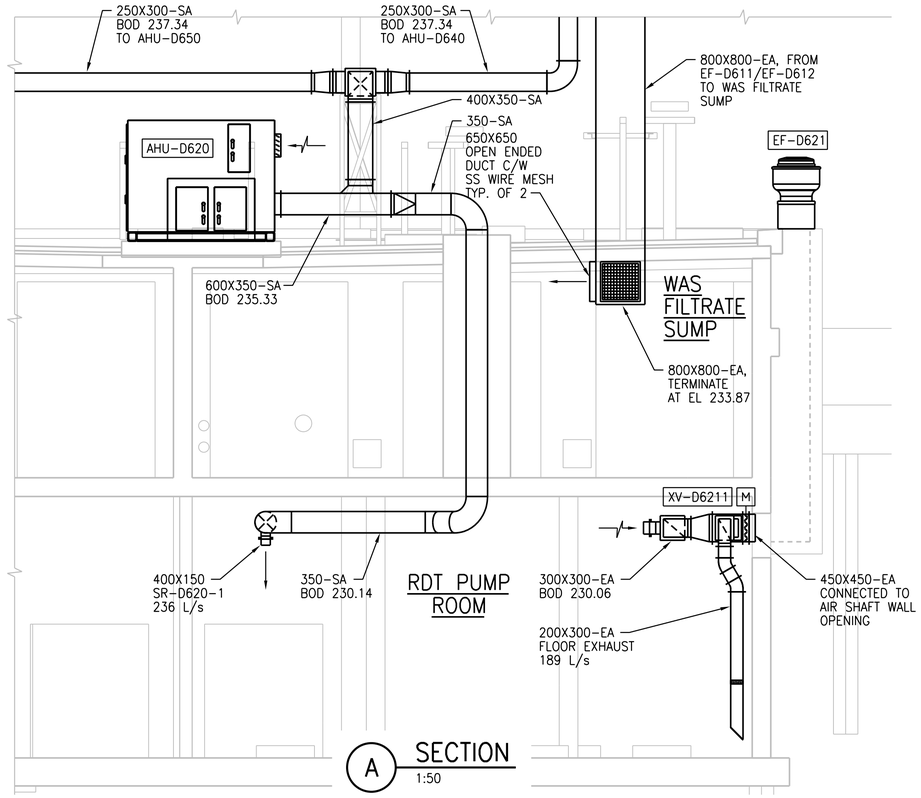

A SECTION

1:50

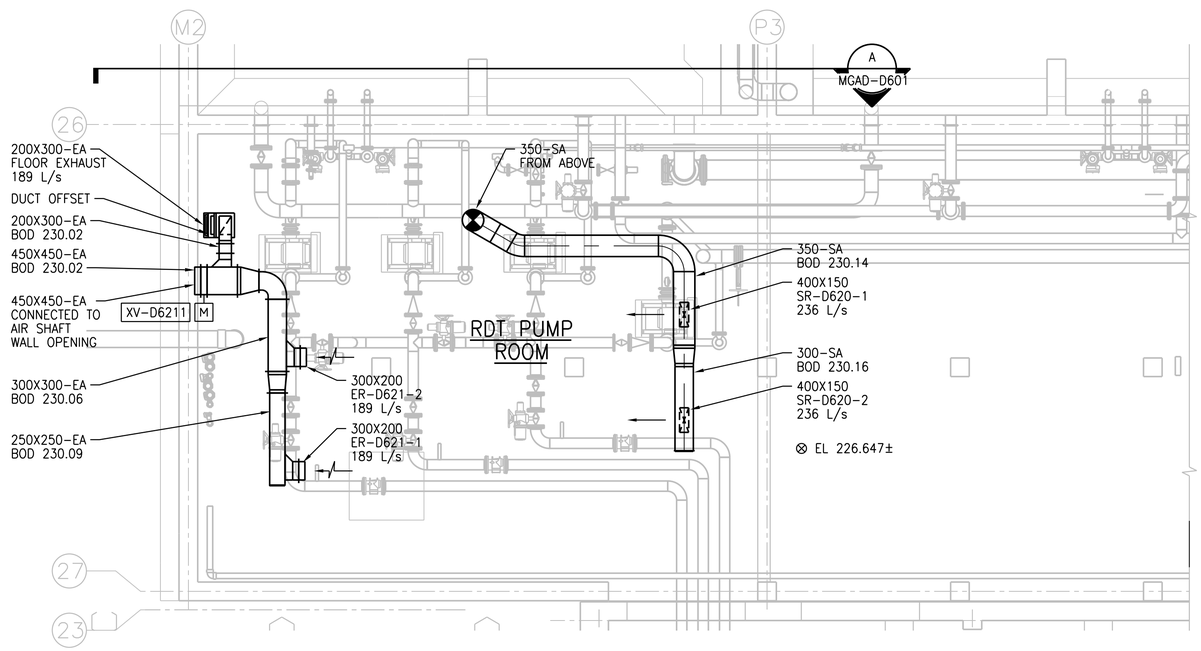

RDT PUMP ROOM PLAN

1:50

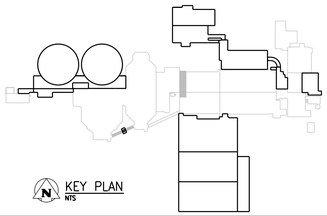

APEGM
Certificate of Authorization
CH2M HILL Canada Ltd.
No. 1441

NO.	REVISIONS	DATE	DESIGN	CHECK
00	ISSUED FOR CONSTRUCTION - 976-2016	2017/04/05	K.F.	J.C.

CH2MHILL. SNC·LAVALIN KGS GROUP

DESIGNED BY: T. TRAN	CHECKED BY: D. CUDDINGTON
DRAWN BY: A. BERSHTEIN	APPROVED BY: H.T. FREIHAMMER
SCALE: 1:50	ISSUED FOR CONSTRUCTION BY: J. SHUMKA
DATE: 2017/04/05	DATE: 2017/04/05
CONSULTANT NO.: 474248	

ENGINEER'S SEAL
PROVINCE OF MANITOBA
T.T. TRAN
Member
40578
REGISTERED PROFESSIONAL ENGINEER
April 14/17.

Winnipeg
THE CITY OF WINNIPEG
WATER AND WASTE DEPARTMENT

SOUTH END WATER POLLUTION CONTROL CENTRE
SEWPCC UPGRADING/EXPANSION PROJECT
MECHANICAL
FERMENTERS/THICKENERS
WAS SUMP ROOF, RDT PUMP ROOM PLAN AND SECTION

CITY DRAWING NUMBER	SHEET	REV.	SIZE
1-0102-MGAD-D601	001	00	A1

PLOT DATE: 2017\03\30
FILE NAME: 1-0102-MGAD-D601.dgn

A1 SIZE - 594mm x 841mm
©CH2M HILL 2017. ALL RIGHTS RESERVED.