A1 SIZE – 594mm x 841mm

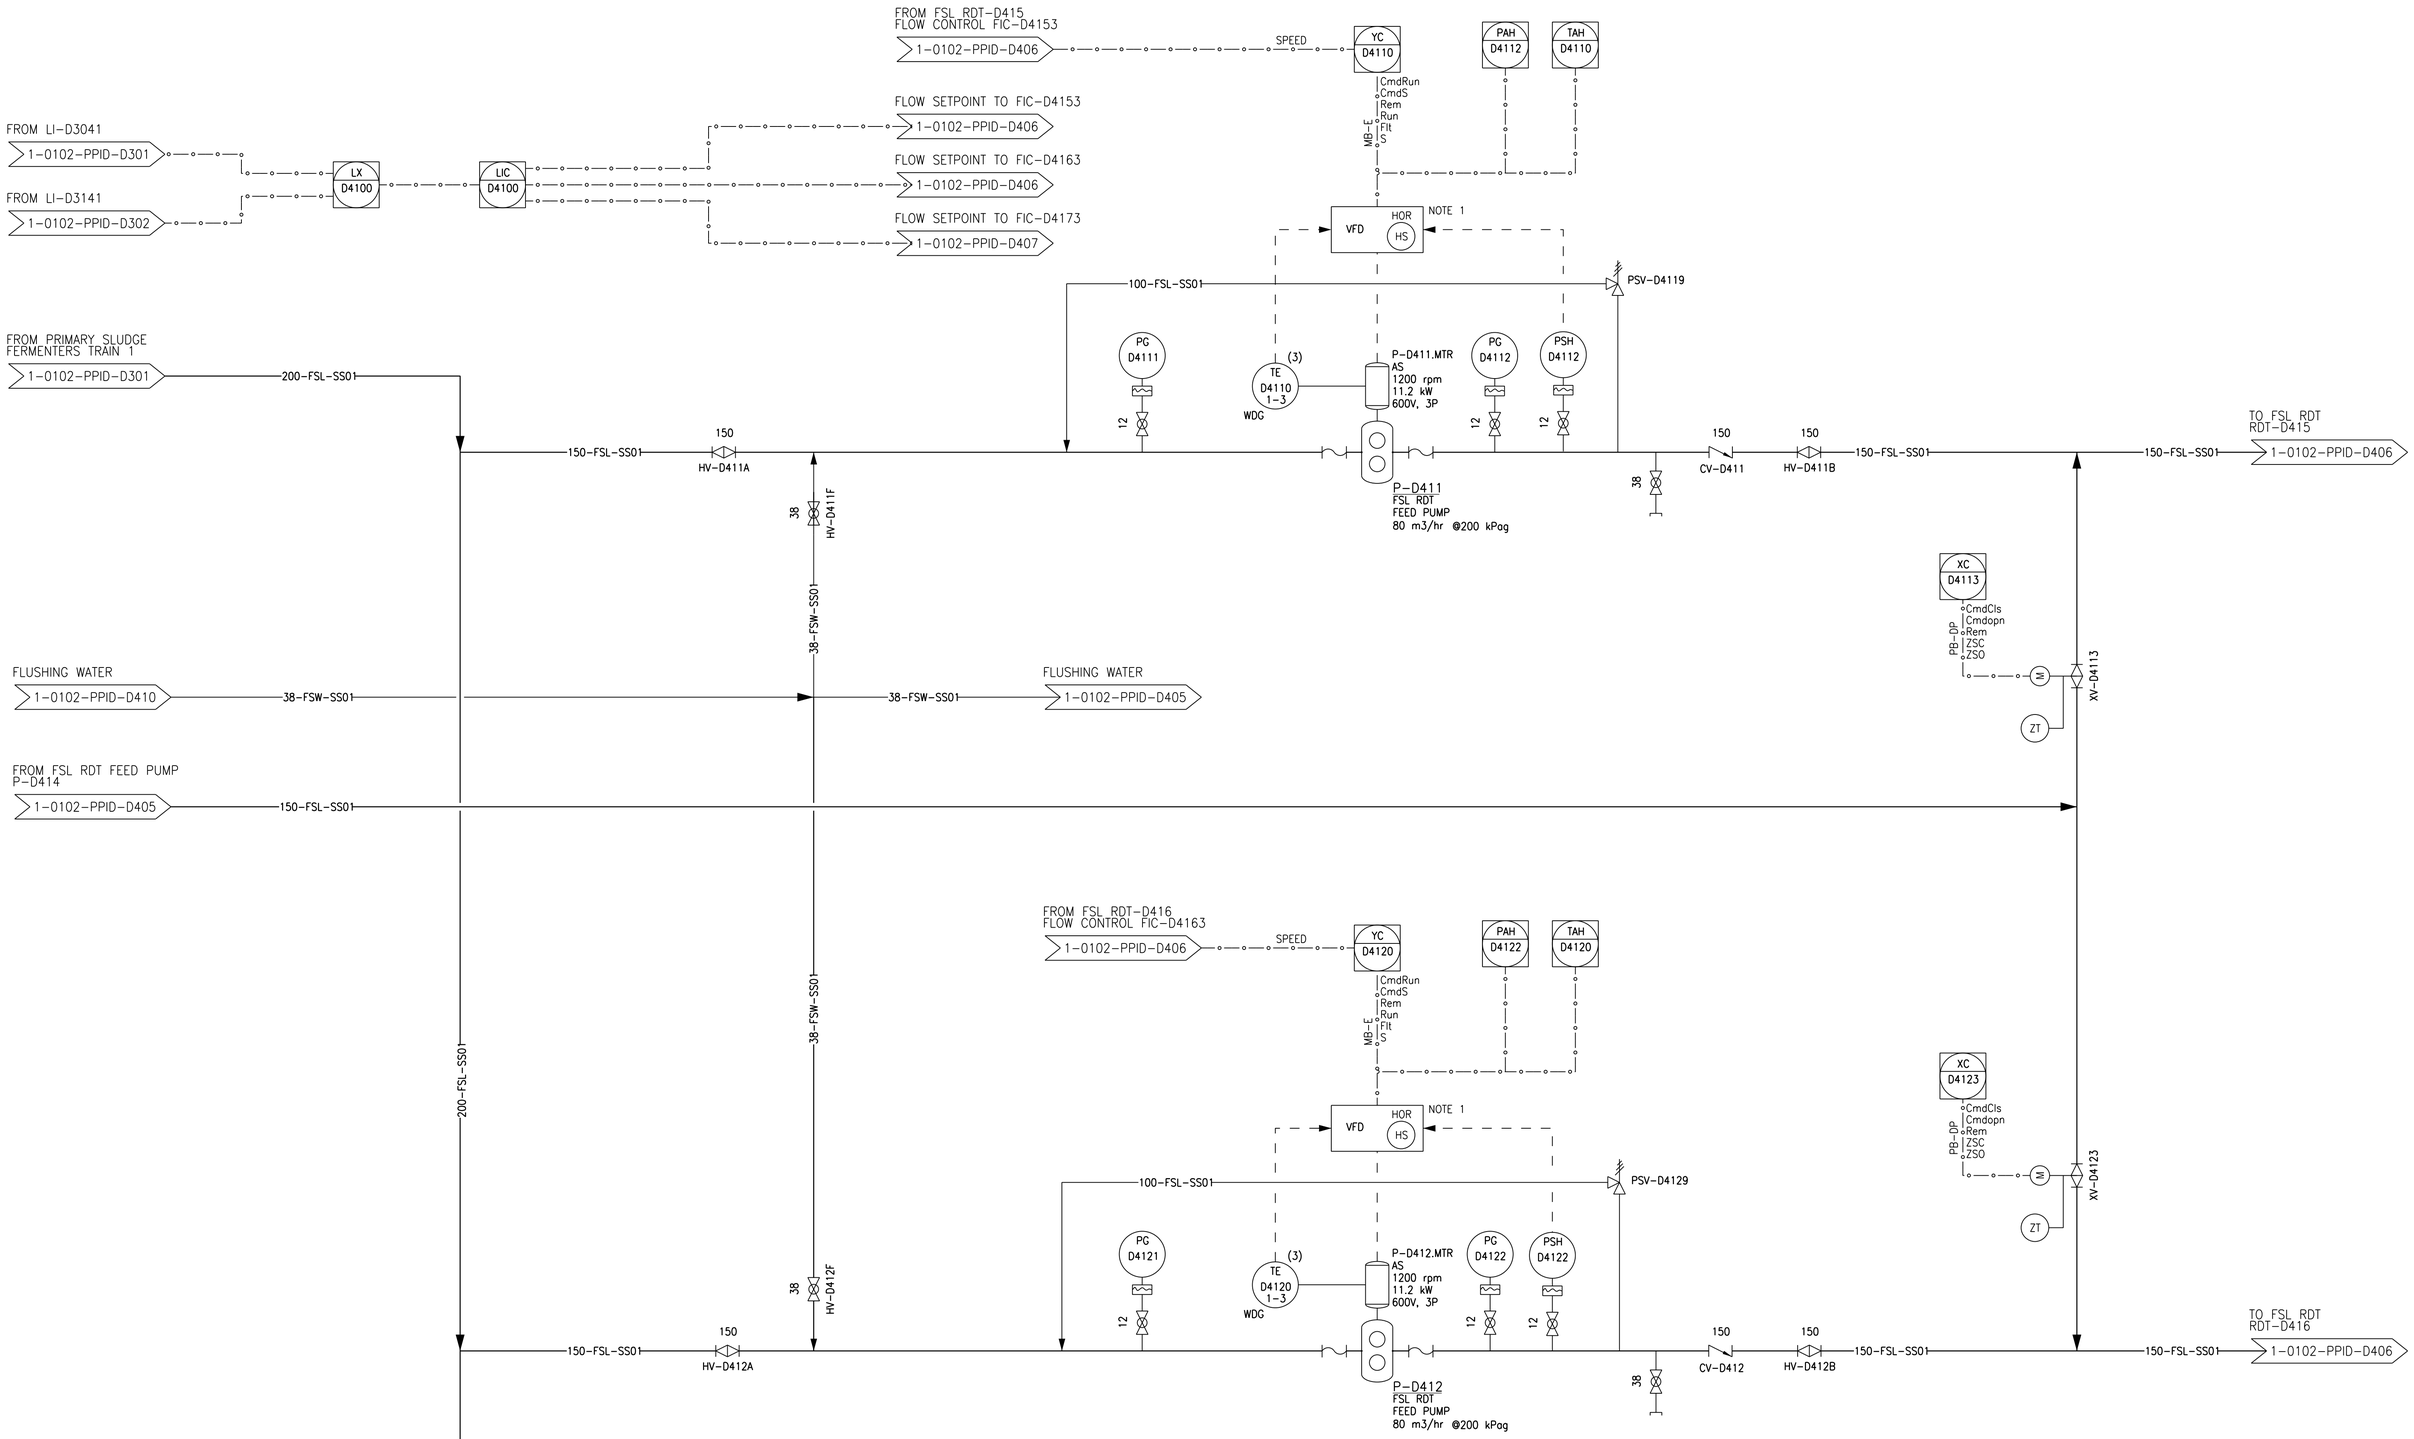

APEGM
Certificate of Authorization
CH2M HILL Canada Ltd.
No. 1441

NO.	REVISIONS	DATE	DESIGN	CHECK
00	ISSUED FOR CONSTRUCTION – 976-2016	2017/04/05	J.C.	J.C.

CH2MHILL. KGS GROUP SNC·LAVALIN

DESIGNED BY: B. EDGAR
CHECKED BY: F. ABSI
DRAWN BY: A. CLARKE
APPROVED BY: H.T. FREIHAMMER
SCALE: NTS
ISSUED FOR CONSTRUCTION BY: J. SHUMKA
DATE: 2017/04/05
DATE: 2017/04/05
CONSULTANT NO.: 474248

ENGINEER'S SEAL
PROVINCE OF MANITOBA
F. J. ABSI
Member 36875
REGISTERED PROFESSIONAL ENGINEER
April 5, 2017

Winnipeg
THE CITY OF WINNIPEG
WATER AND WASTE DEPARTMENT

SOUTH END WATER POLLUTION CONTROL CENTRE
SEWPCC UPGRADING/EXPANSION PROJECT
PROCESS AND INSTRUMENTATION DIAGRAM
FSL RDT FEED PUMPS P-D411 & P-D412

CITY DRAWING NUMBER	SHEET	REV.	SIZE
1-0102-PPID-D404	001	00	A1

PLOT DATE: 2017\03\31
FILE NAME: 1-0102-PPID-D404.dgn

©CH2M HILL 2017. ALL RIGHTS RESERVED.