A1 SIZE – 594mm x 841mm

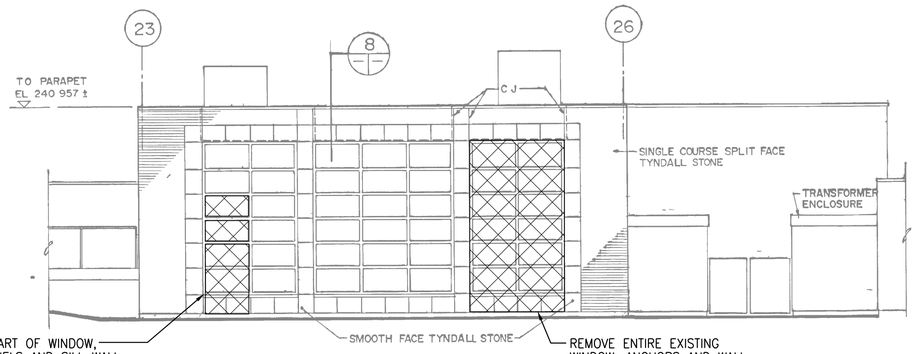

1 NORTH ELEVATION
NTS

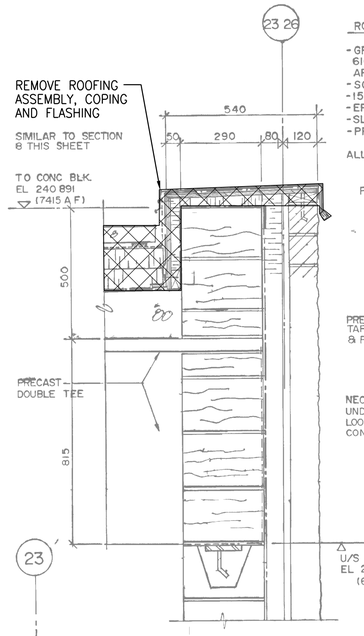

6 PARAPET DETAIL (EAST/WEST WALL)
NTS

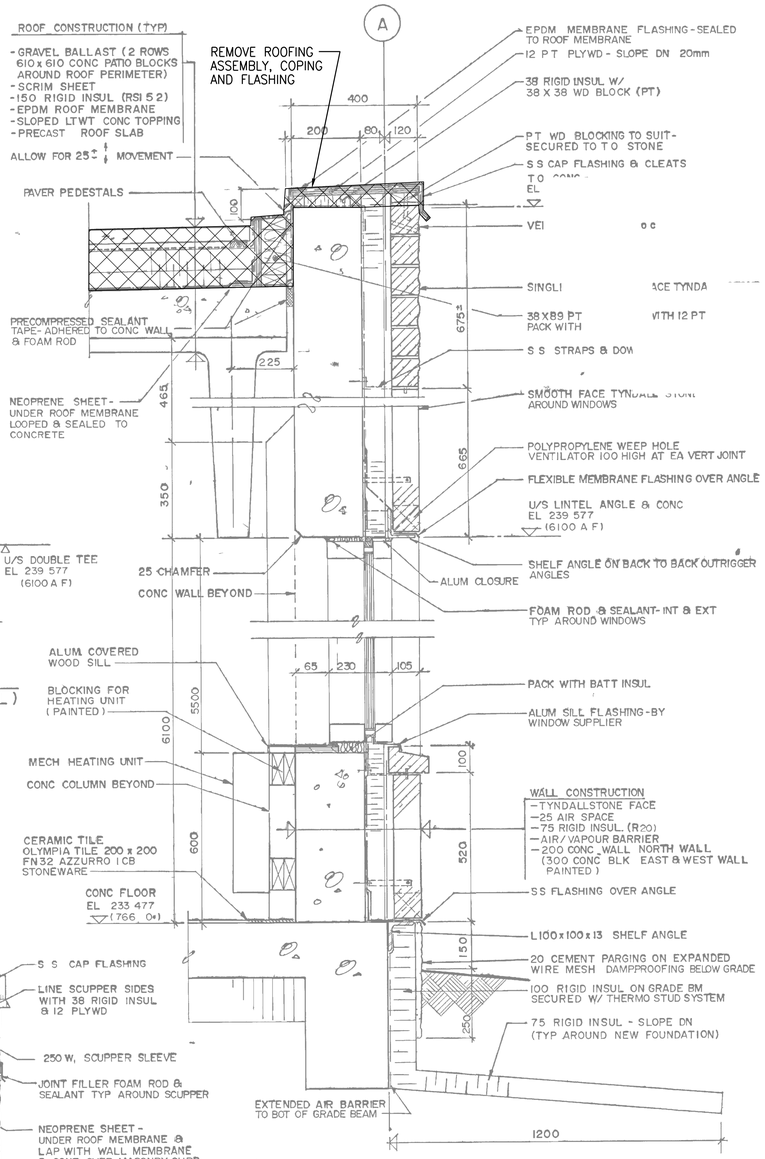

8 WALL SECTION
NTS

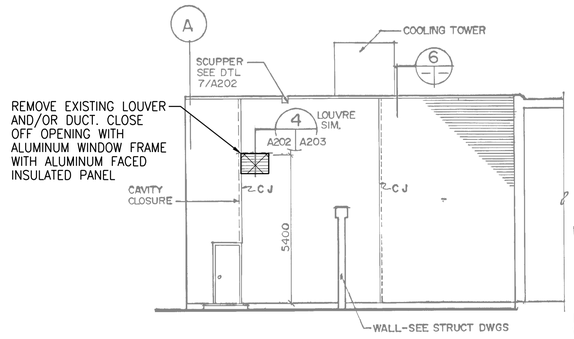

2 WEST ELEVATION
NTS

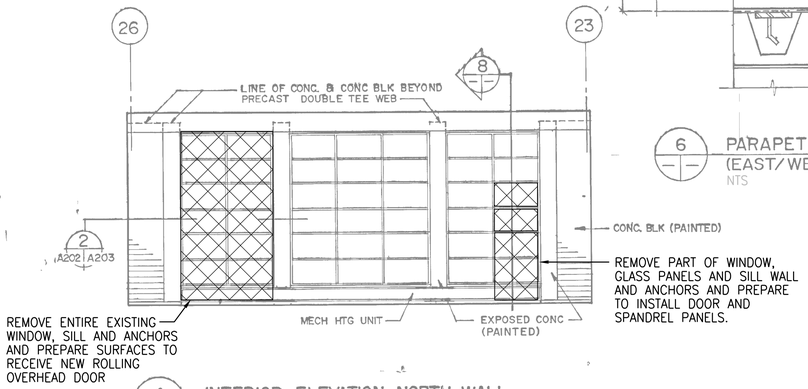

4 INTERIOR ELEVATION - NORTH WALL
A201 A202 NTS

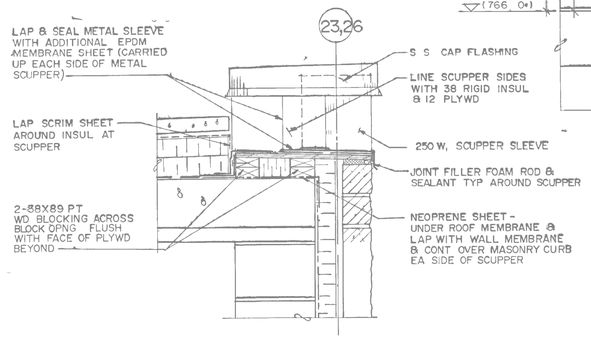

7 SCUPPER DETAIL
NTS

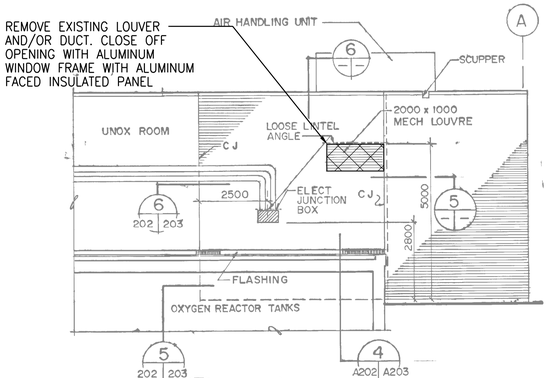

3 EAST ELEVATION
NTS

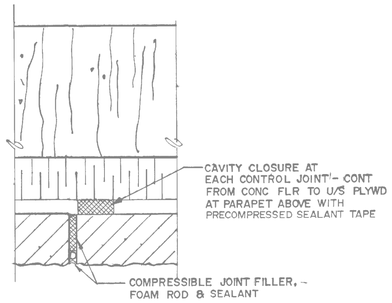

5 CONTROL JOINT DTL (TYP)
NTS

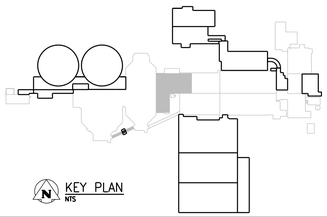

KEY PLAN
NTS

NOTES:

1. FOR NEW CONSTRUCTION SEE STRUCTURAL PRIMARY SLUDGE FERMENTERS/THICKENERS DRAWINGS.
2. REFER TO GENERAL DEMOLITION NOTES DRAWING 1-0102-DAAA-AD01.

SEALING ARCHITECT OR ENGINEER ACCEPTS RESPONSIBILITY ONLY FOR AREAS IDENTIFIED BY CLOUDING ON THIS DRAWING.

NOTE: THIS DRAWING SUPERSEDES DRAWING SEP-365

APEGM
Certificate of Authorization
CH2M HILL Canada Ltd.
No. 1441

NO.	REVISIONS	DATE	DESIGN	CHECK
00	ISSUED FOR CONSTRUCTION - 976-2016	2017/04/05	R.B.	J.C.

CH2MHILL CANADA Architects Inc.
SNC·LAVALIN KGS GROUP CONSULTING ENGINEERS

DESIGNED BY: R. ZAKKO	CHECKED BY: W. YU
DRAWN BY: R. BATHAN	APPROVED BY: H.T. FRIEHAMMER
SCALE: NTS	ISSUED FOR CONSTRUCTION BY: J. SHUMKA
DATE: 2017/04/05	DATE: 2017/04/05

CONSULTANT NO.: 474248

ENGINEER'S SEAL
PROVINCE OF MANITOBA
REID ZAKKO
EH-05-2017
REGISTERED ARCHITECT

Winnipeg
THE CITY OF WINNIPEG
WATER AND WASTE DEPARTMENT

SOUTH END WATER POLLUTION CONTROL CENTRE
SEWPCC UPGRADING/EXPANSION PROJECT
BUILDING
PSA EXPANSION - WALL SECTIONS
ELEVATIONS & DETAILS (DEMOLITION)

CITY DRAWING NUMBER	SHEET	REV.	SIZE
1-0102-BGAD-DD51	001	00	A1

PLOT DATE: 2017\04\02
FILE NAME:

©CH2M HILL 2017. ALL RIGHTS RESERVED.